




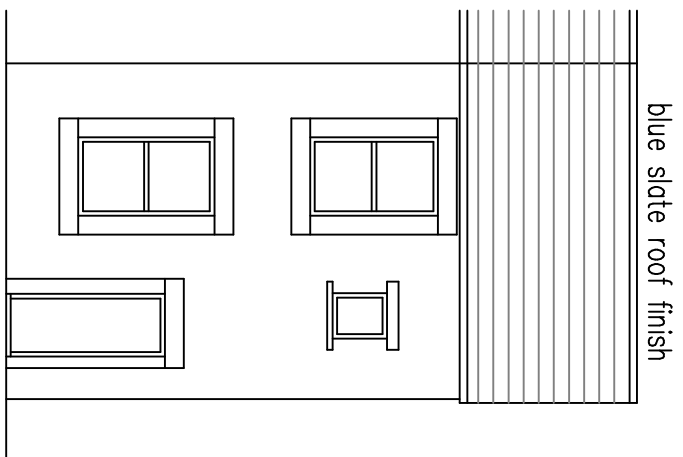


rear elevation

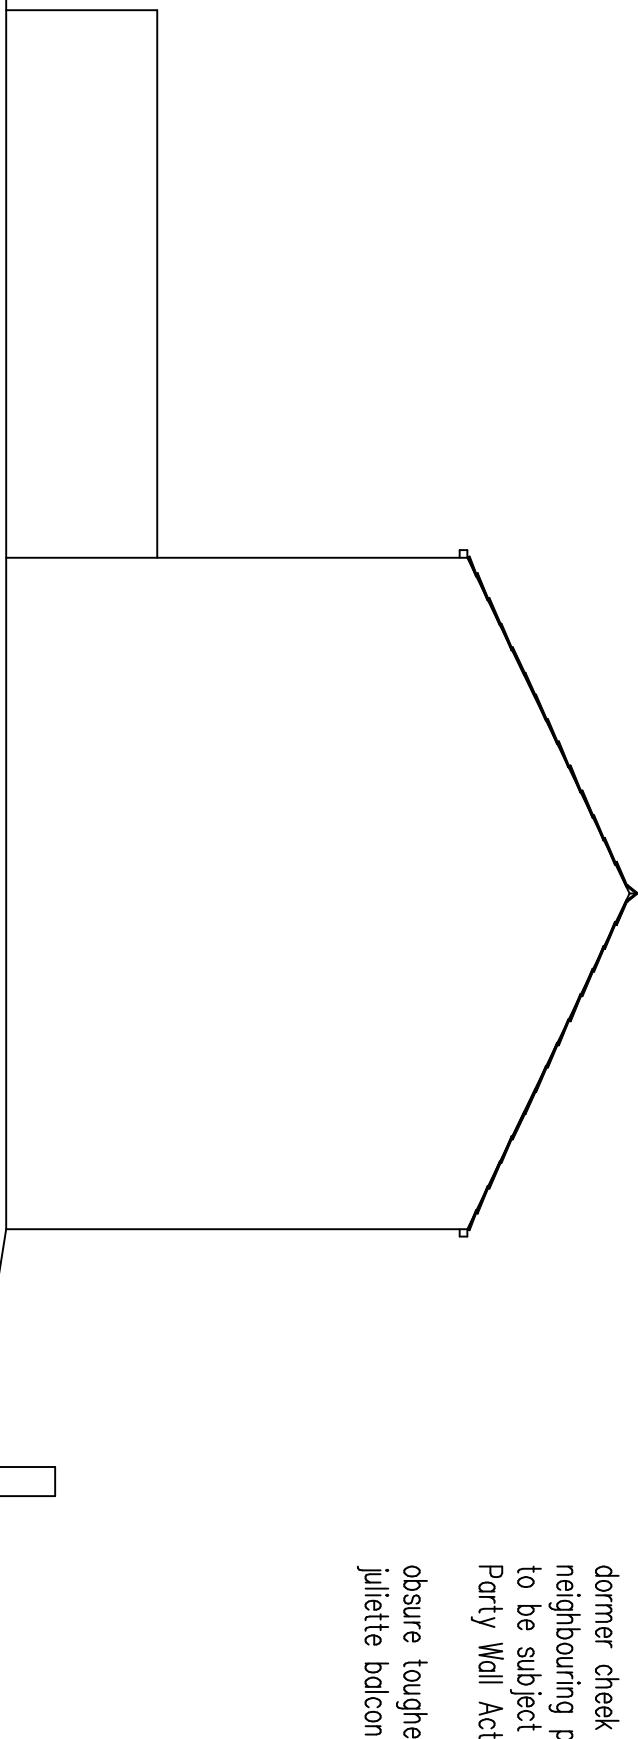


side elevation

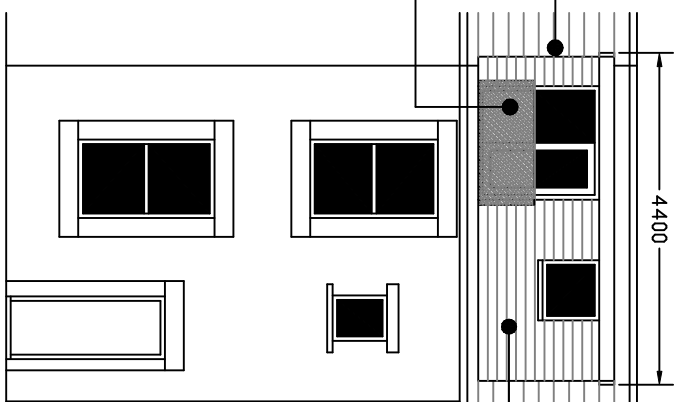


rear elevation

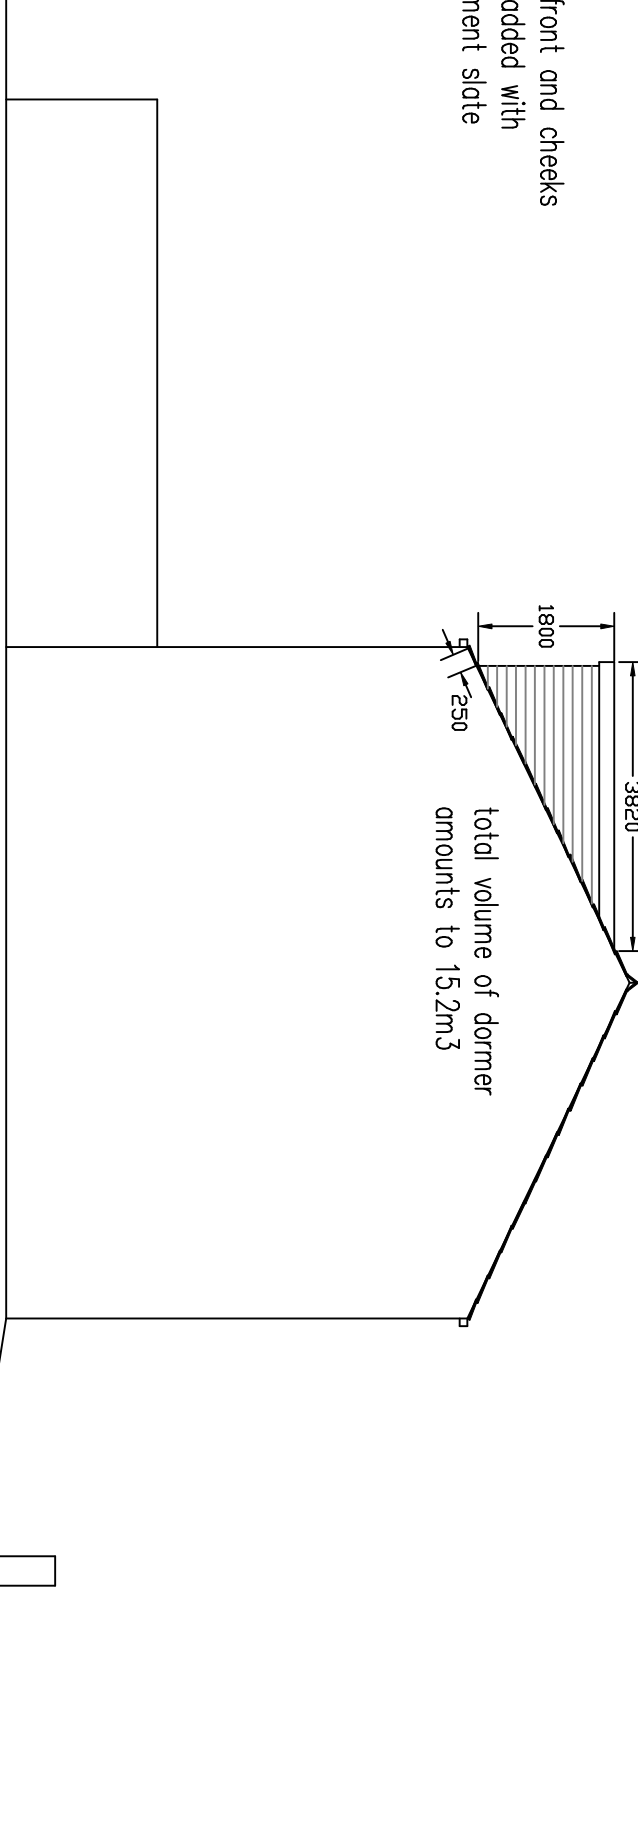

side elevation

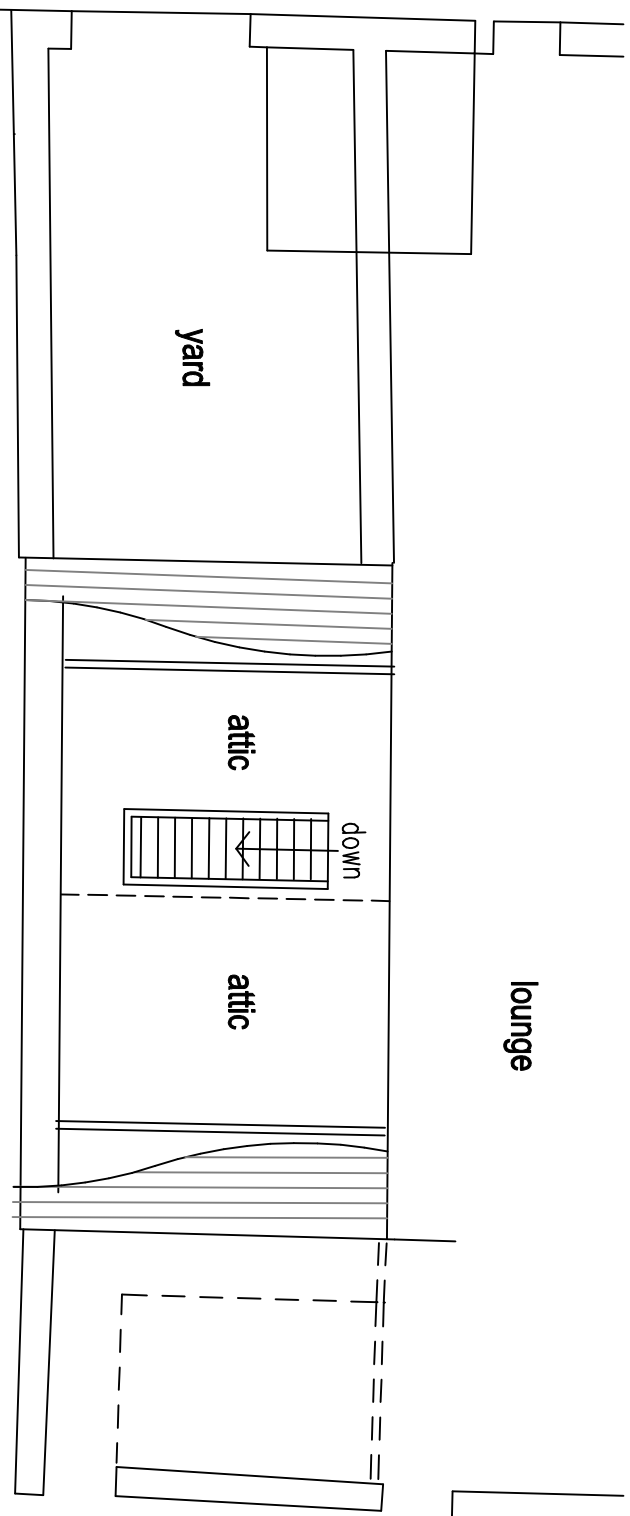


second floor plan

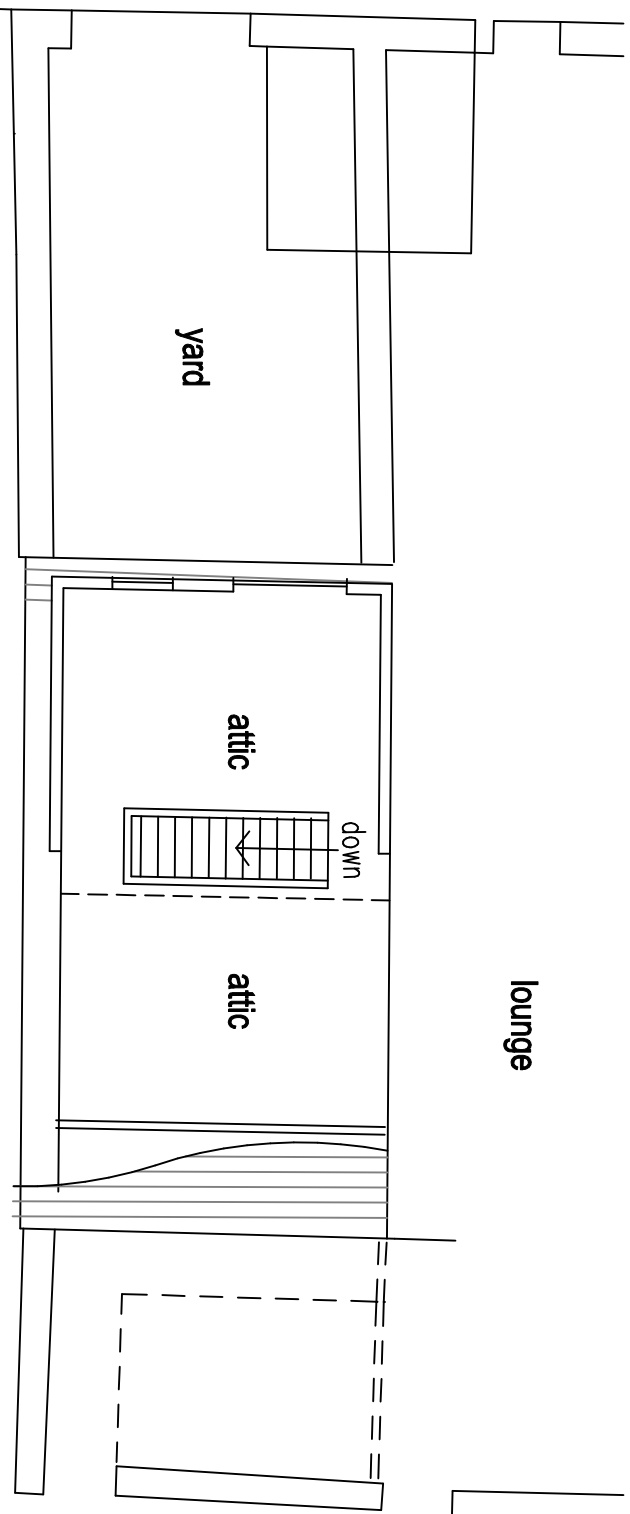


second floor plan




first floor plan

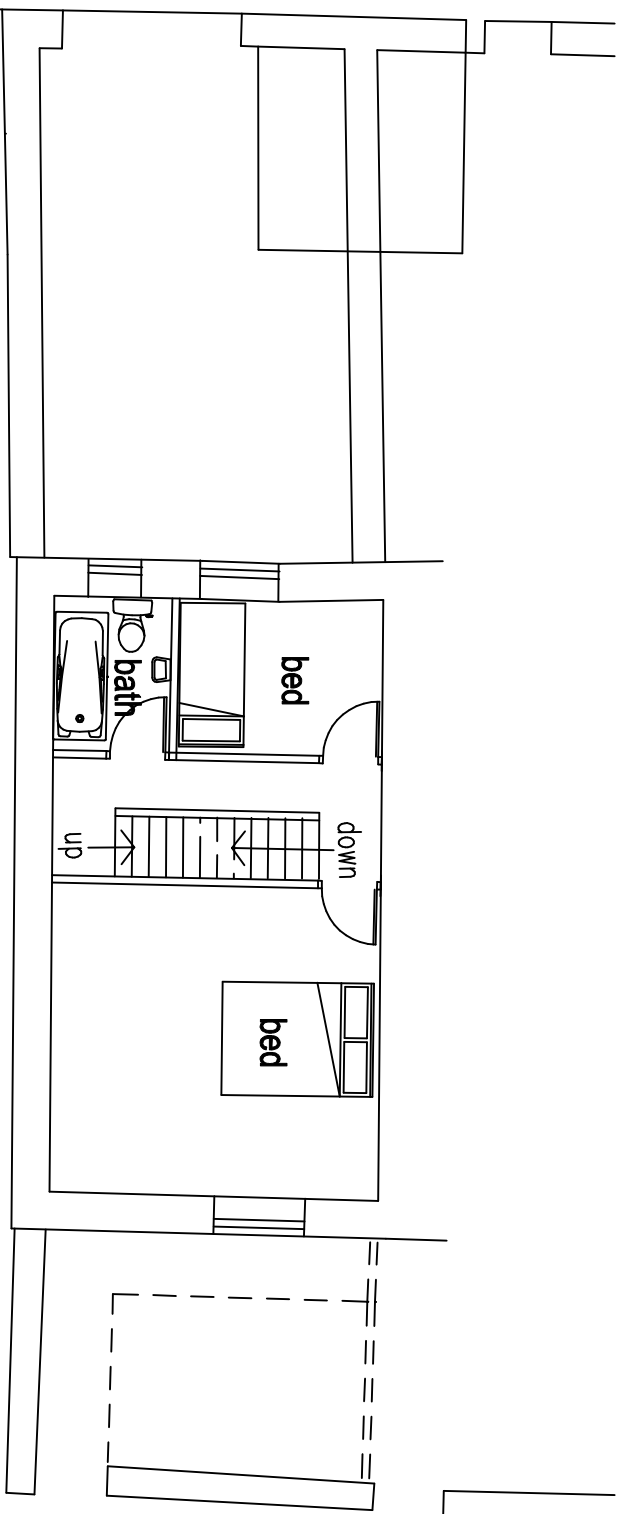

first floor plan

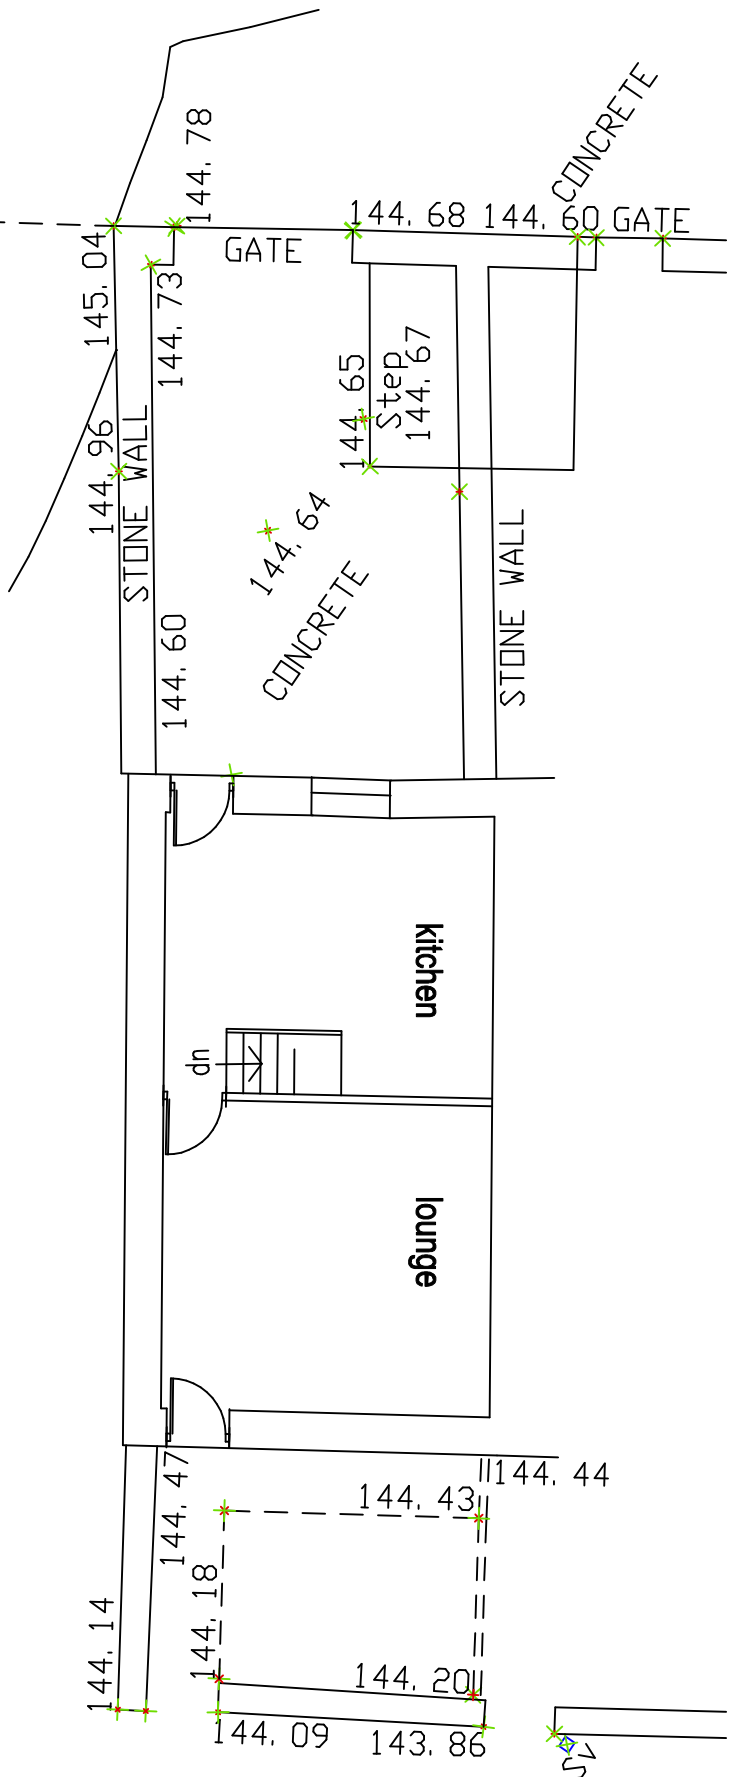

ground floor plan

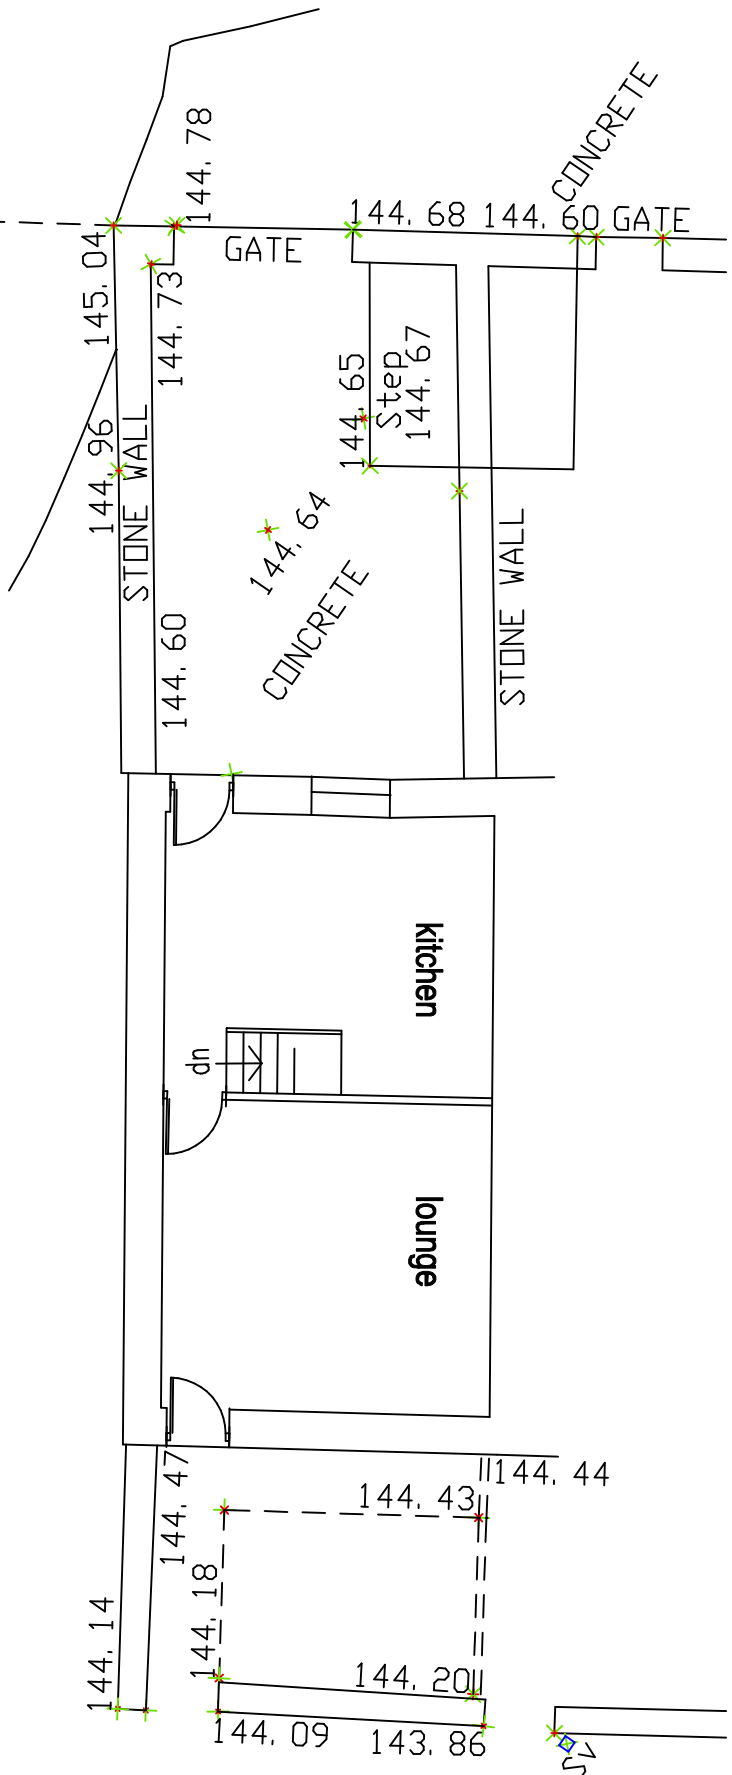

ground floor plan

as existing

as proposed

plan associated with
LDC application

proposed dormer addition to rear roof pitch
at
86 Castle Hill Road
Birtle
Bury