

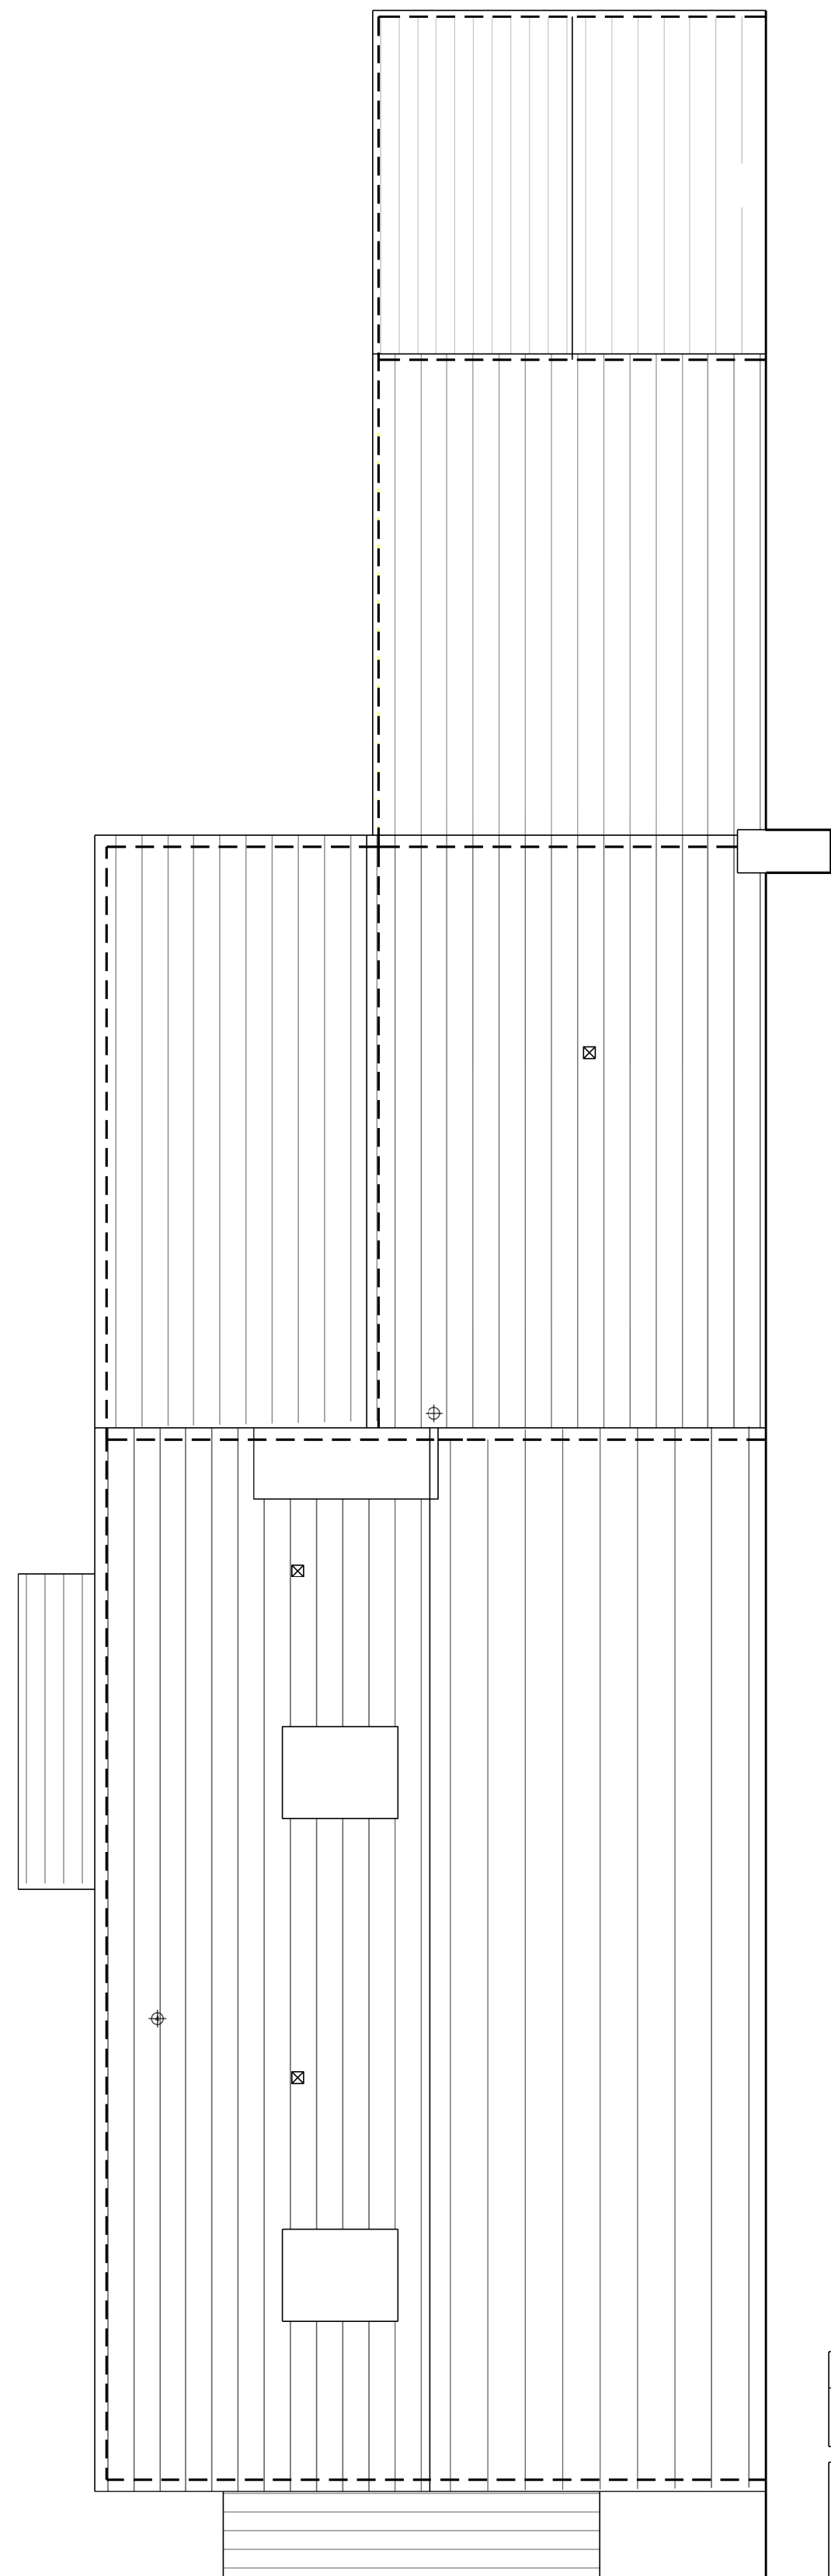
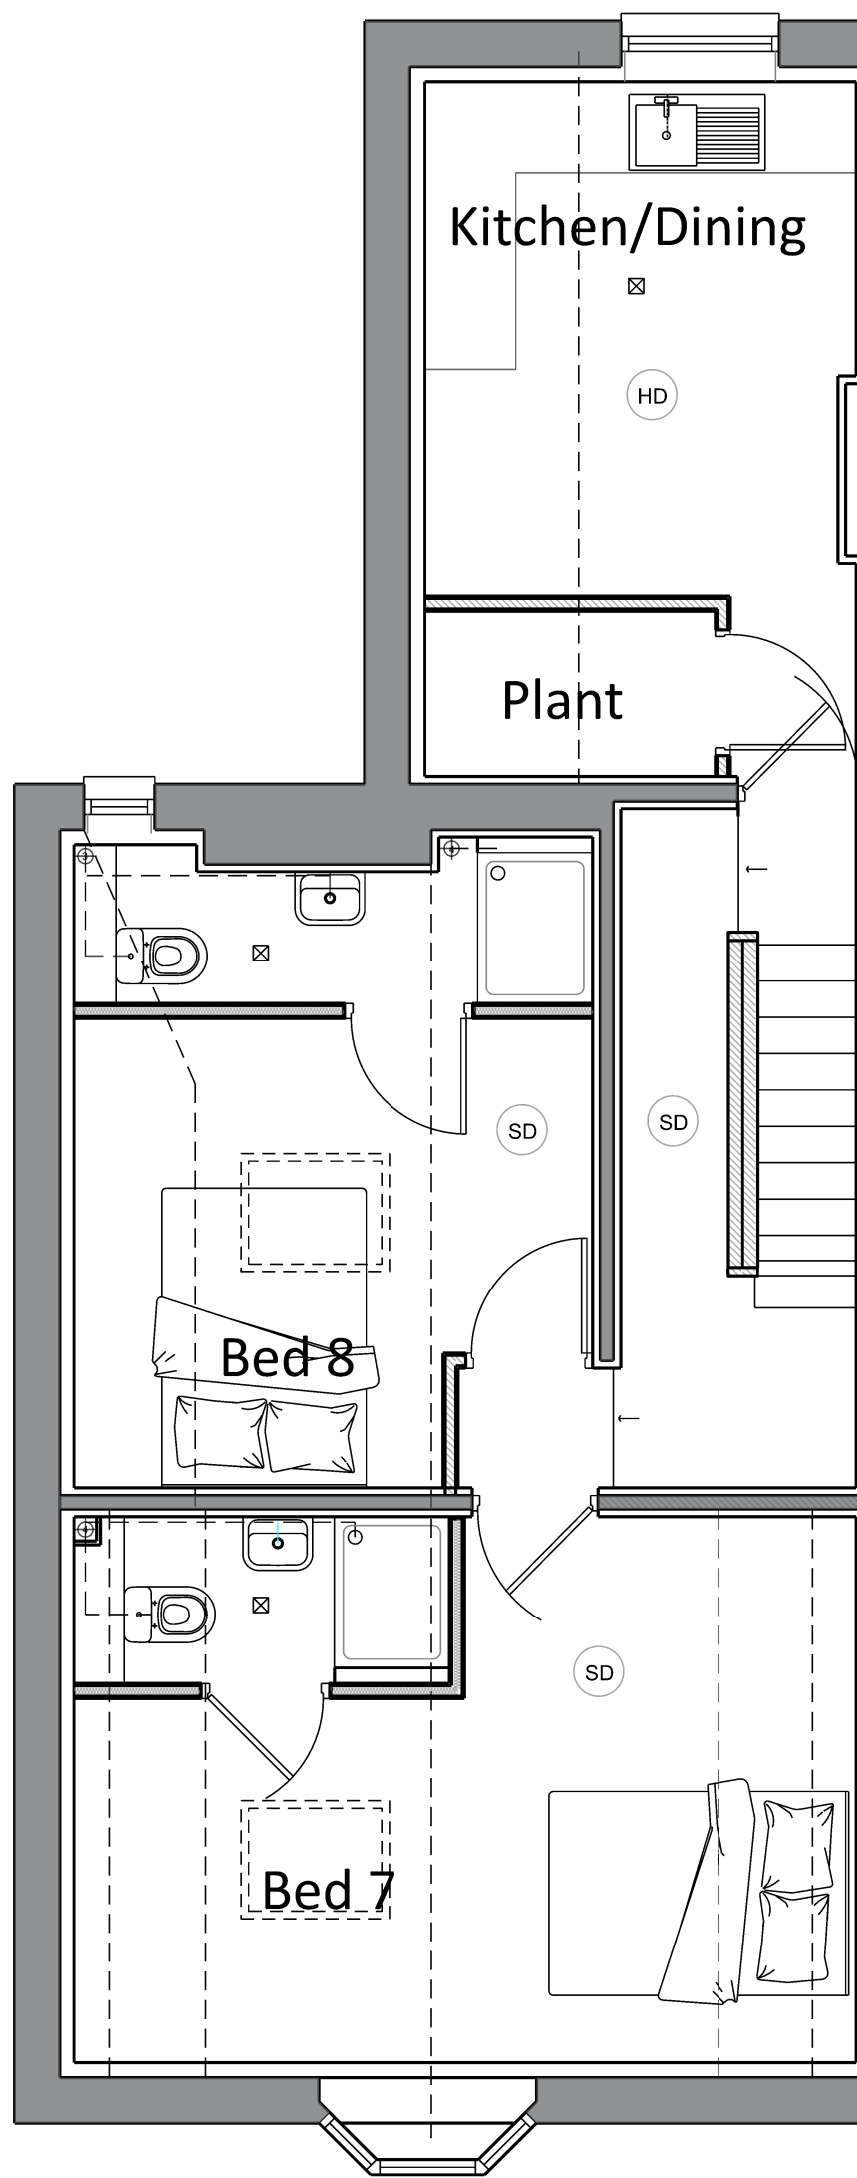
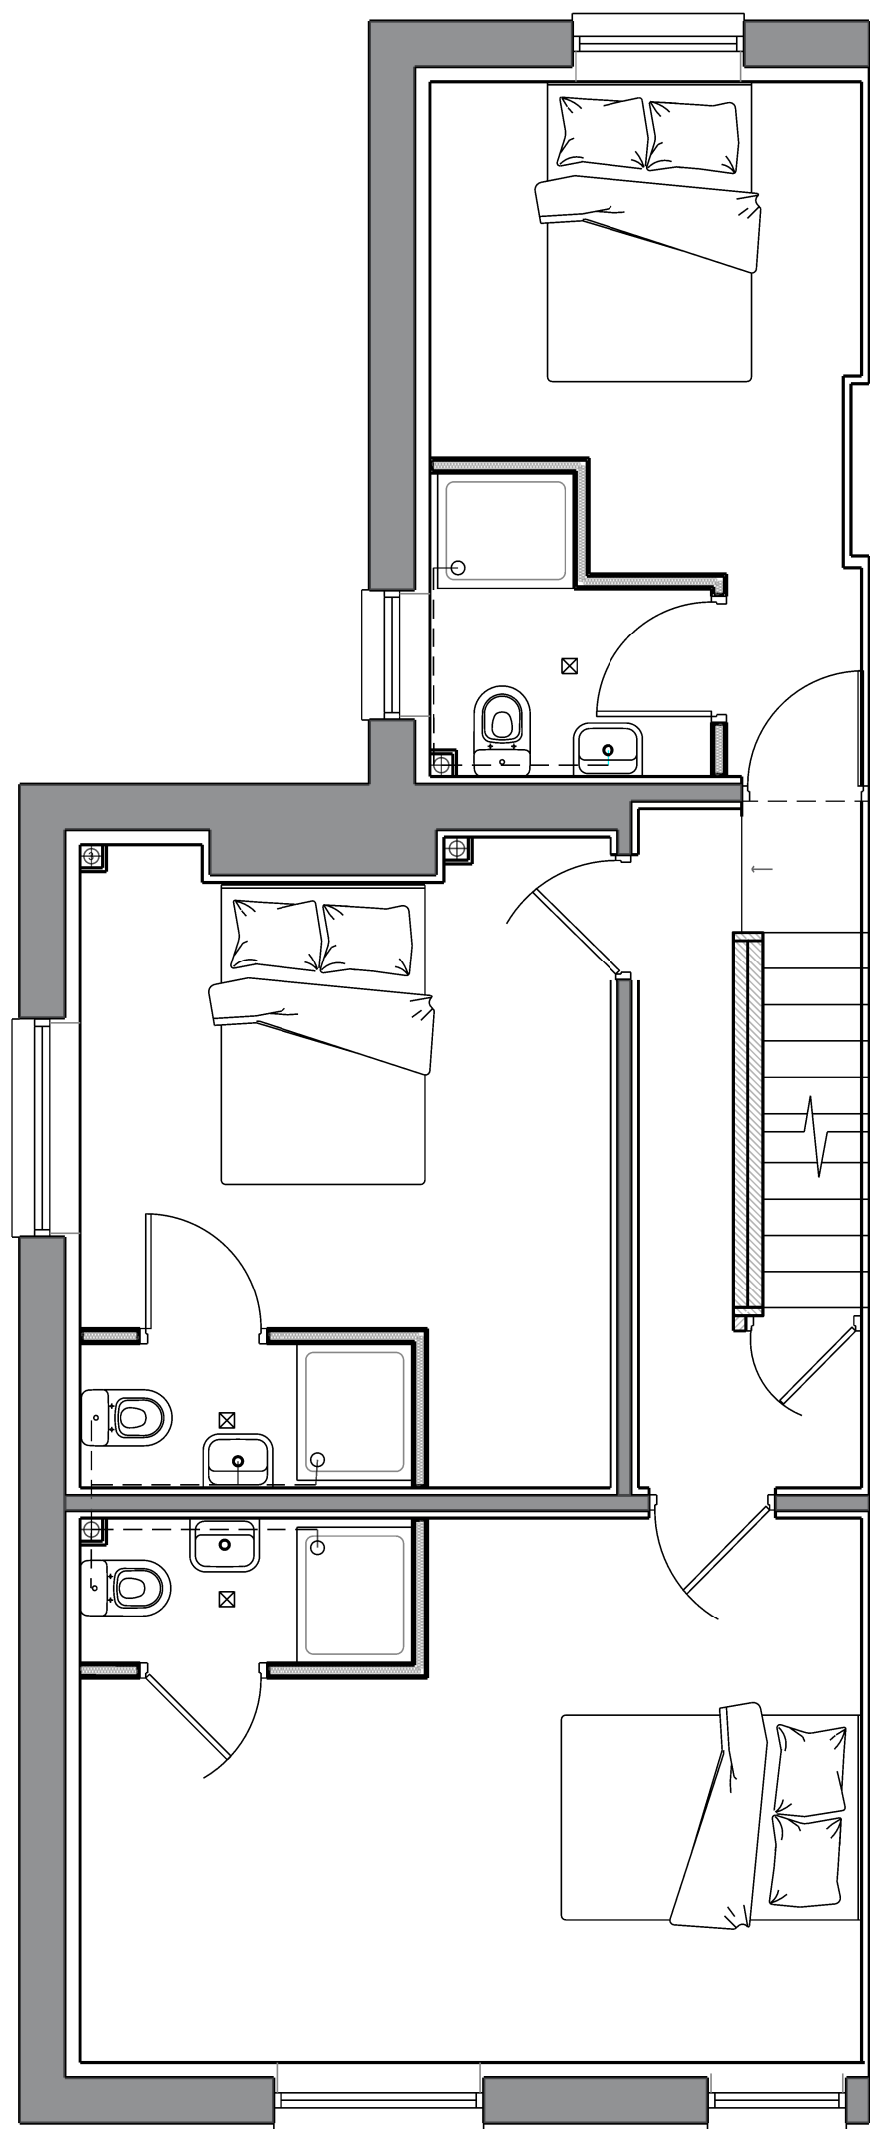


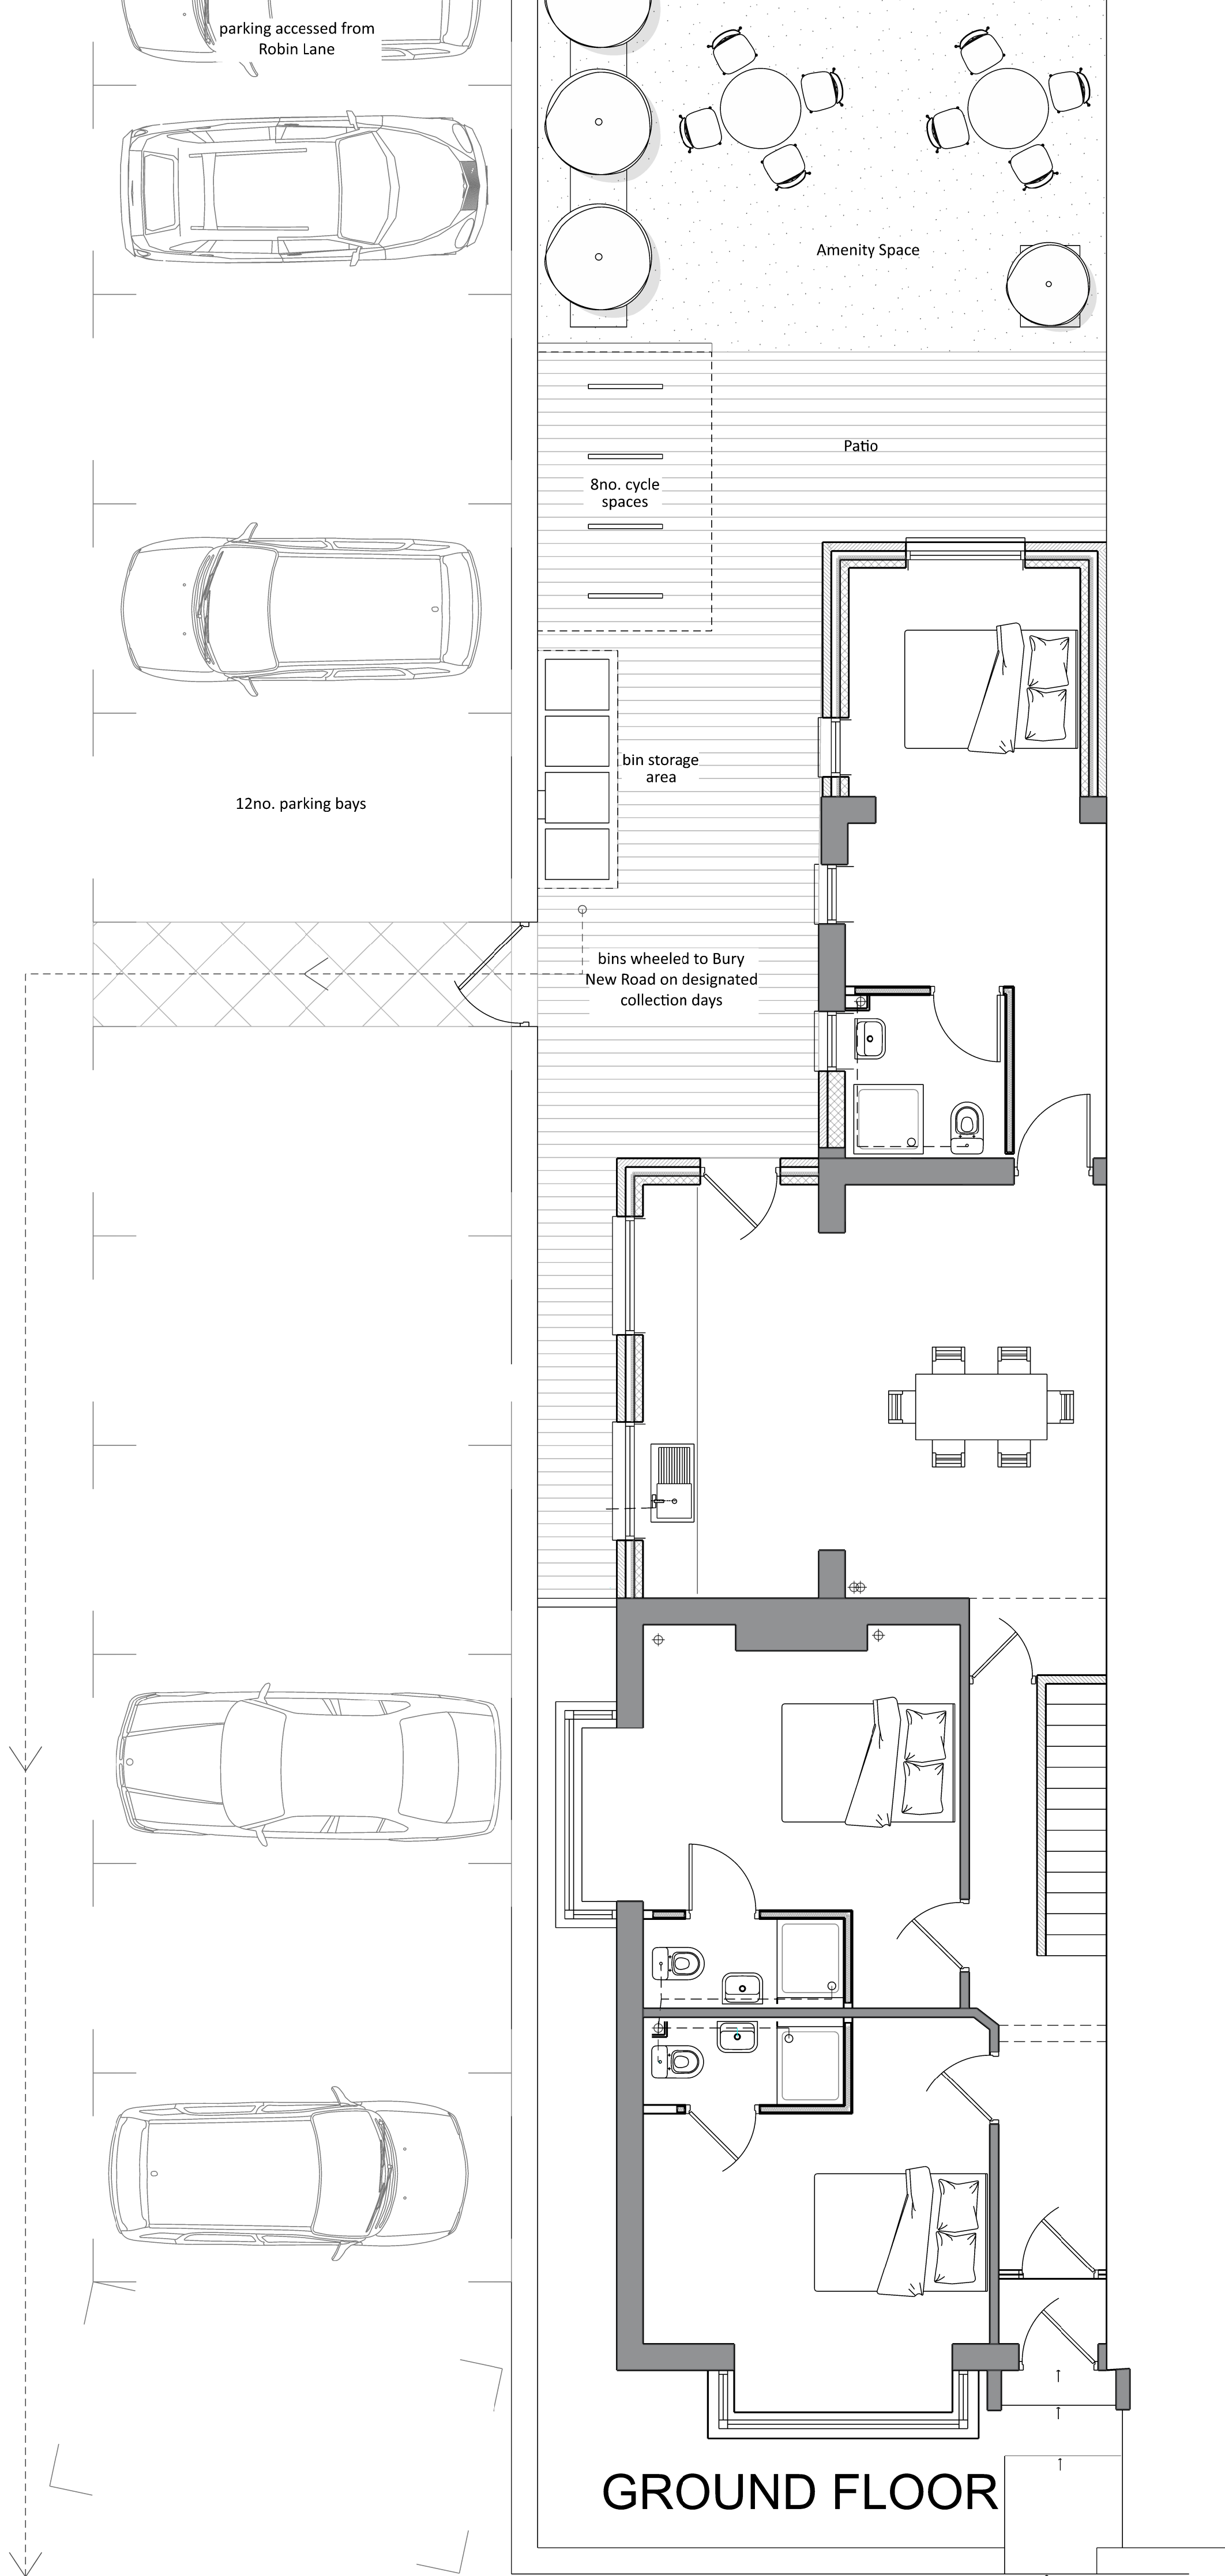

NOTE
ALL DIMENSIONS ARE TO BE CHECKED
ON SITE PRIOR TO THE START OF WORKS.
IF ANY DISCREPANCIES ARE TO BE FOUND
THEN THIS OFFICE IS TO BE NOTIFIED AS
SOON AS POSSIBLE

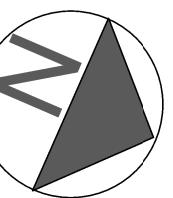

Revision	Date	Description
P02	20.07.22	Parking, bin and bike stores added

Project	
Proposed Extension & Change of Use	
Whitefield M45 JEG	
Title Proposed Plan	Client N Mackey
Scale 1:50@A1	Drawing Number 079-04
Date SEPT 19	

