


1


EXISTING FLOOR LAYOUTS

Scale: 1:50


ALL PARTS OF THIS DRAWING ARE COPYRIGHT OF KDB SERVICES LTD NOVEMBER 2024 AND SHOULD NOT BE REPRODUCED IN ANY PART - ALL RIGHTS RESERVED

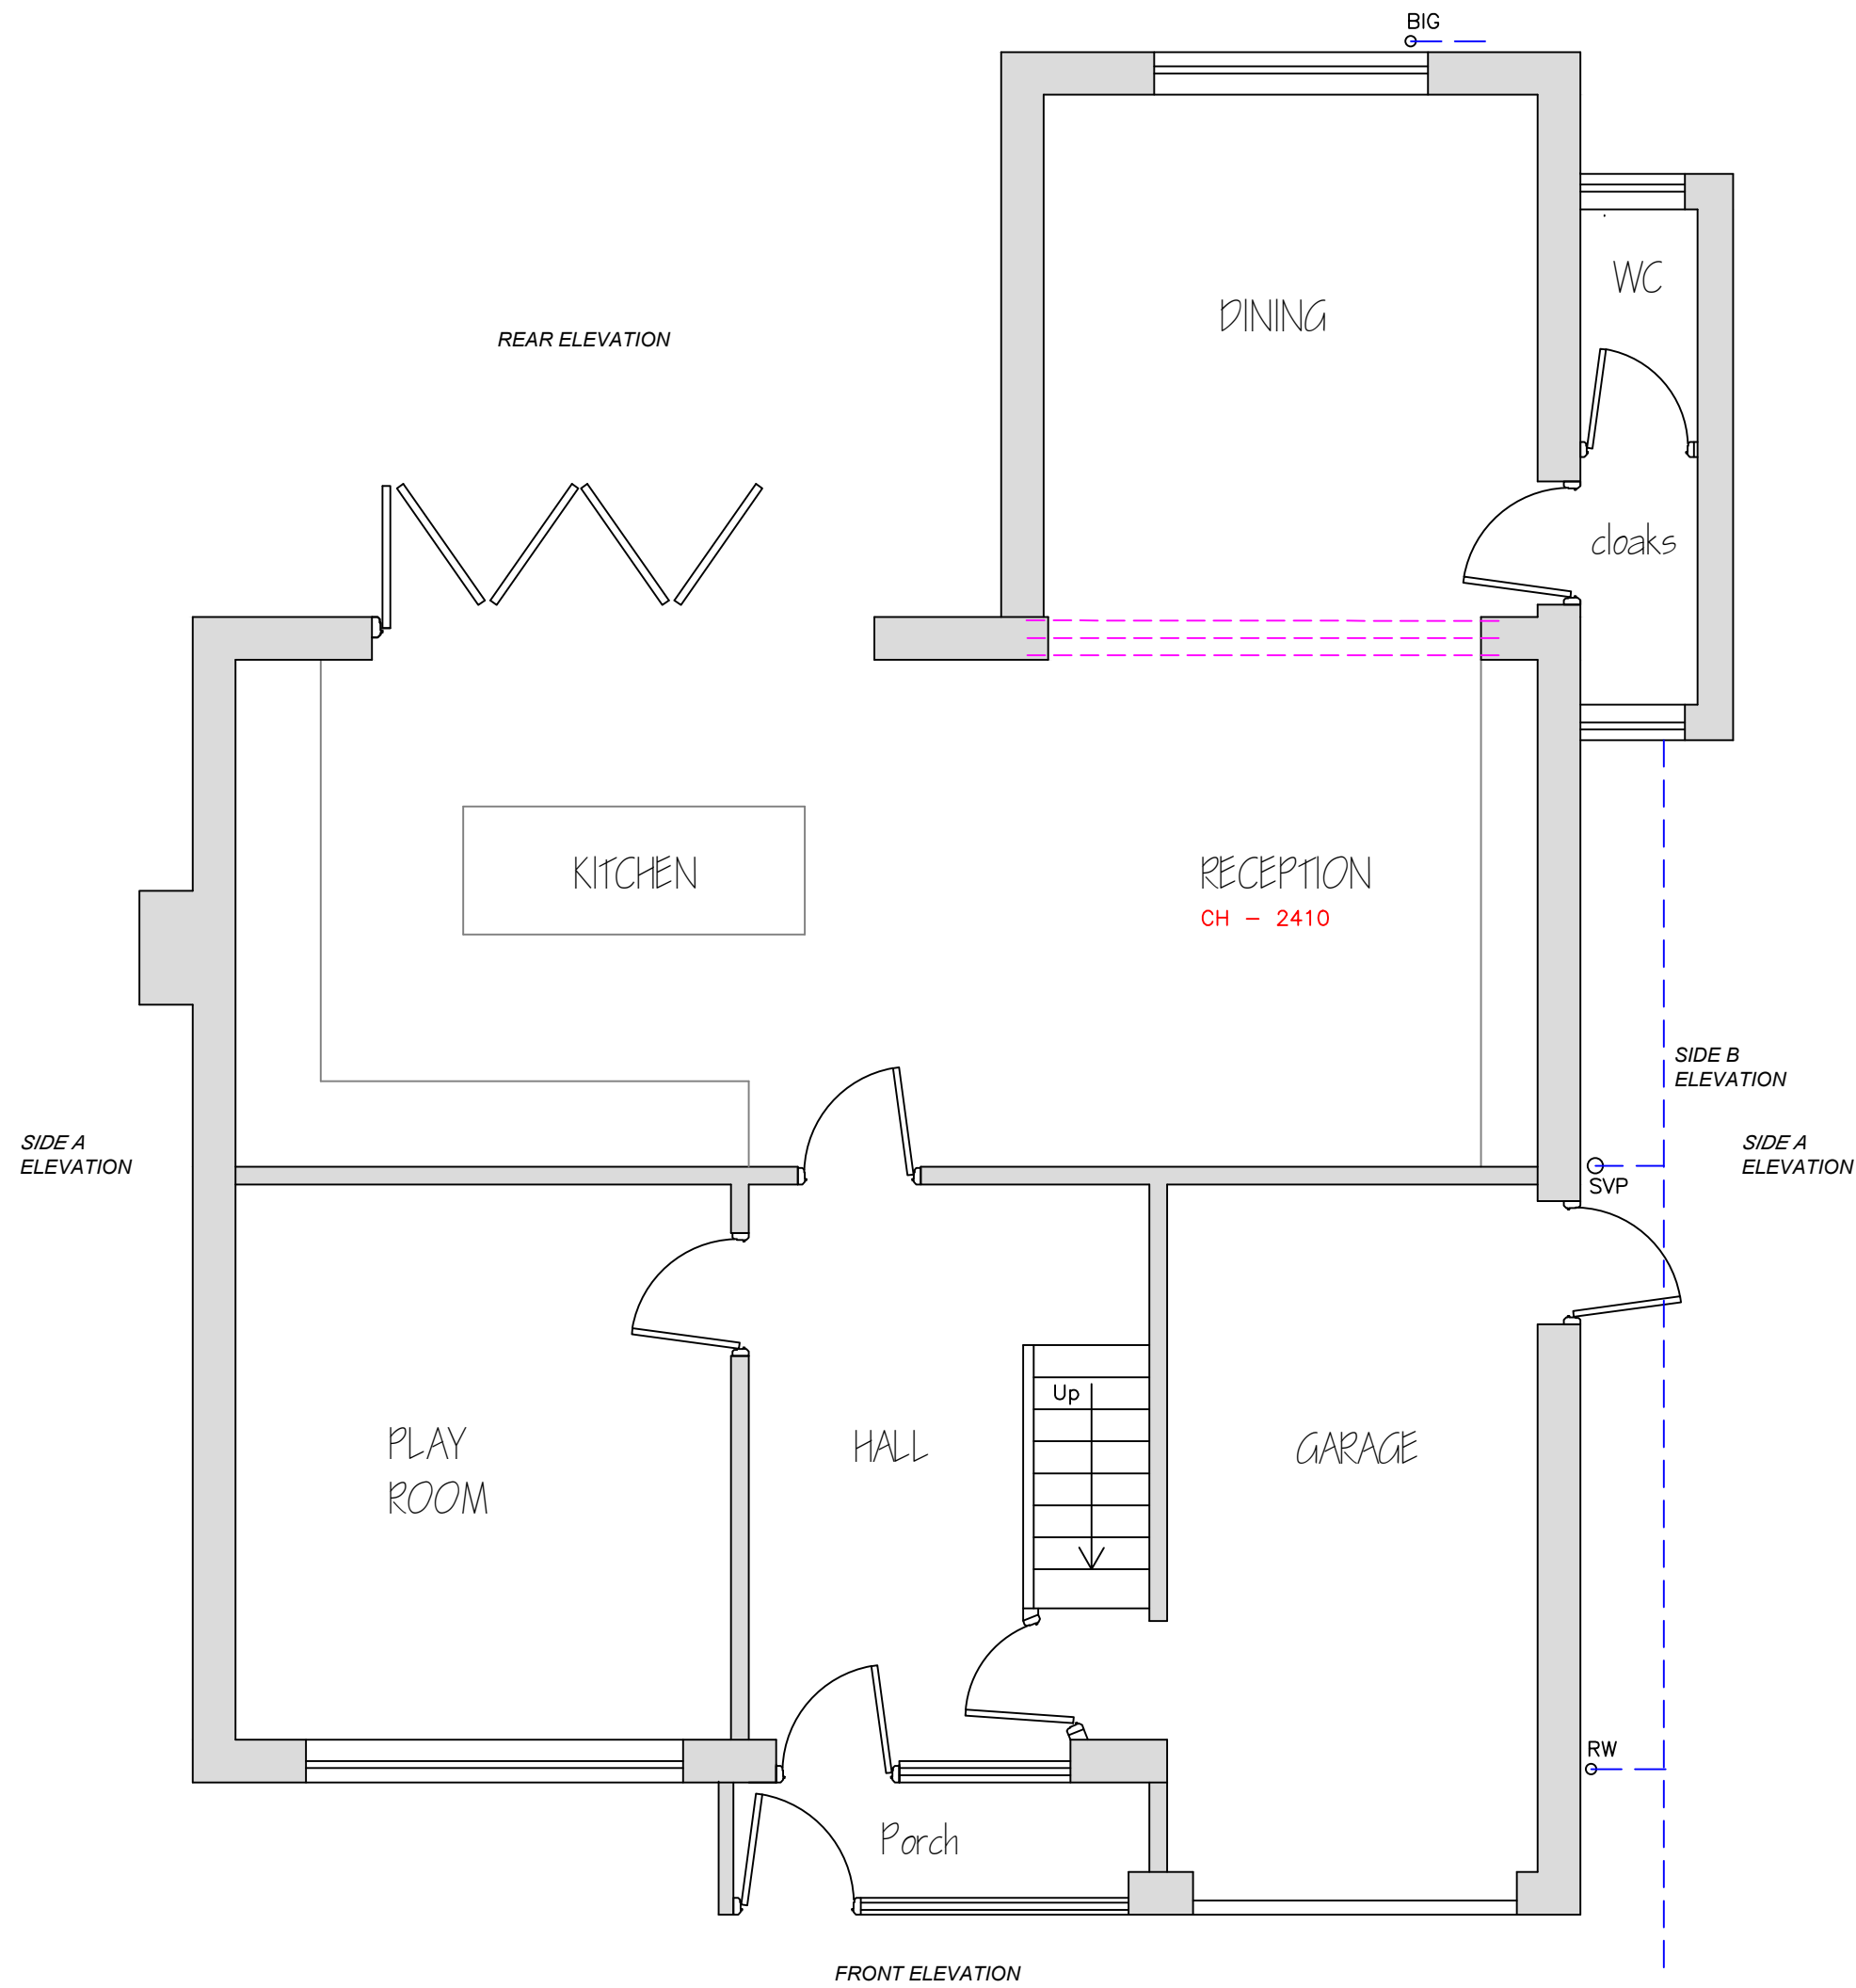

EXISTING GROUND FLOOR LAYOUT

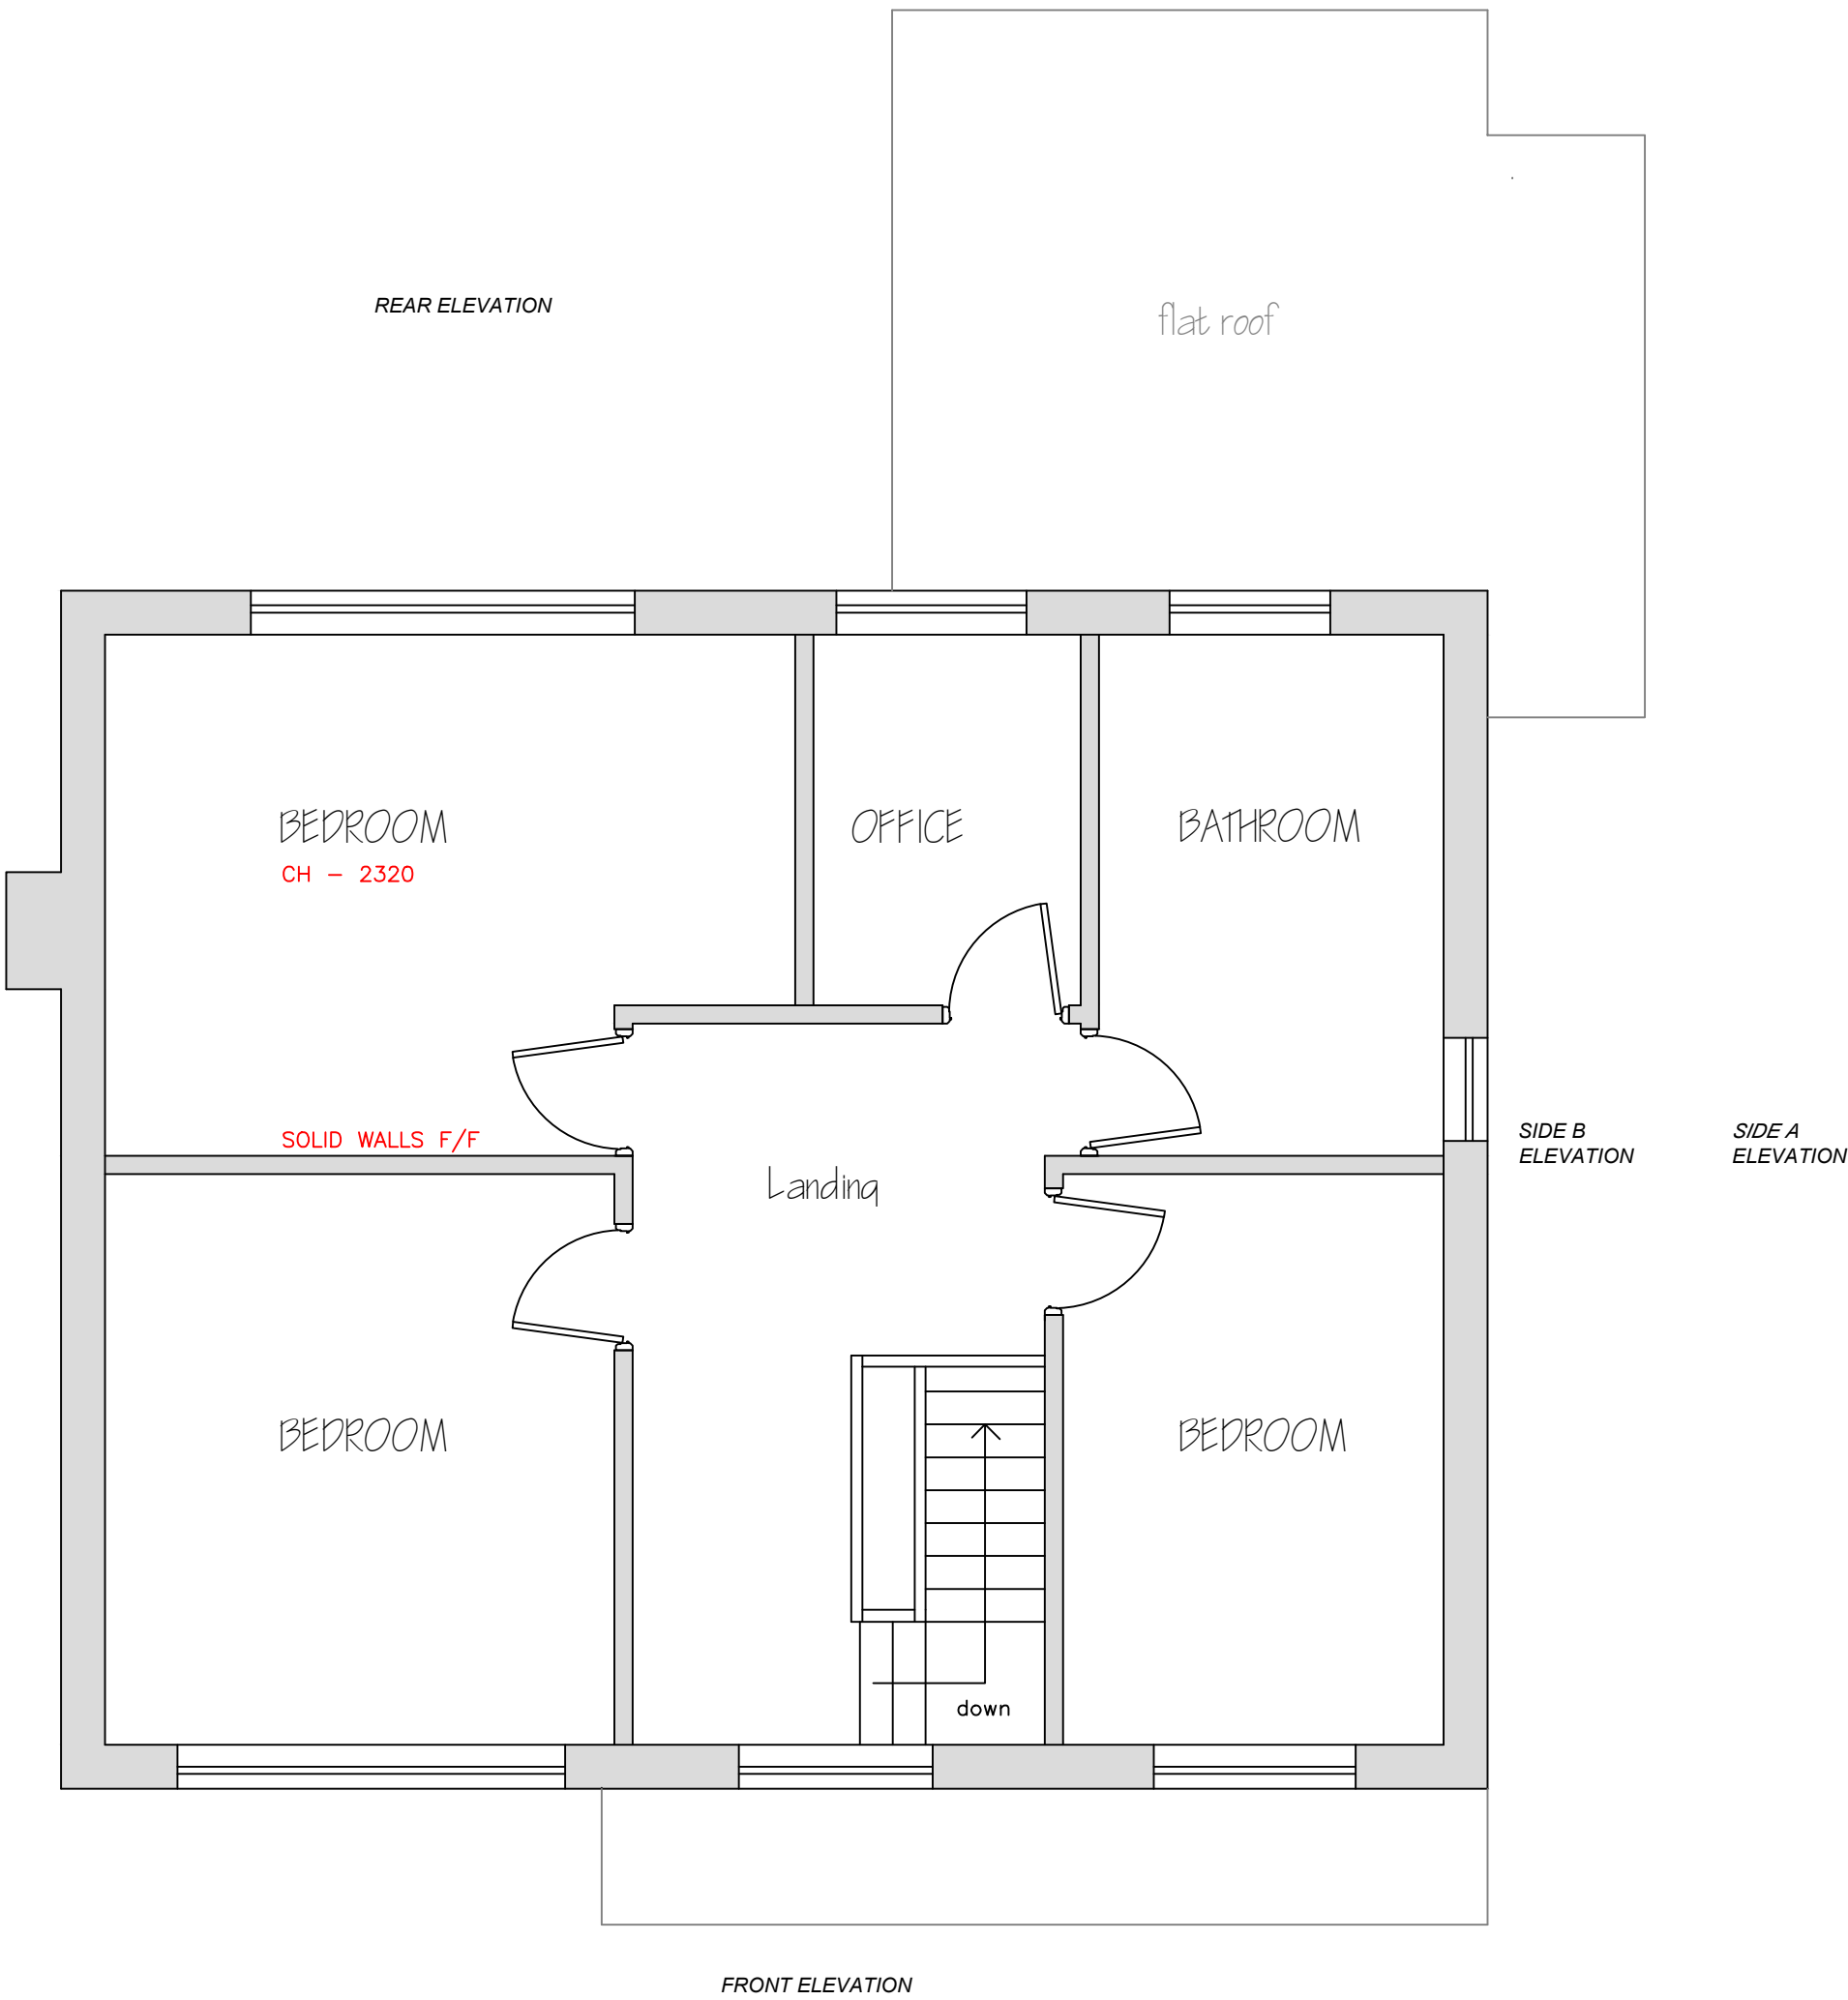

EXISTING FIRST FLOOR LAYOUT

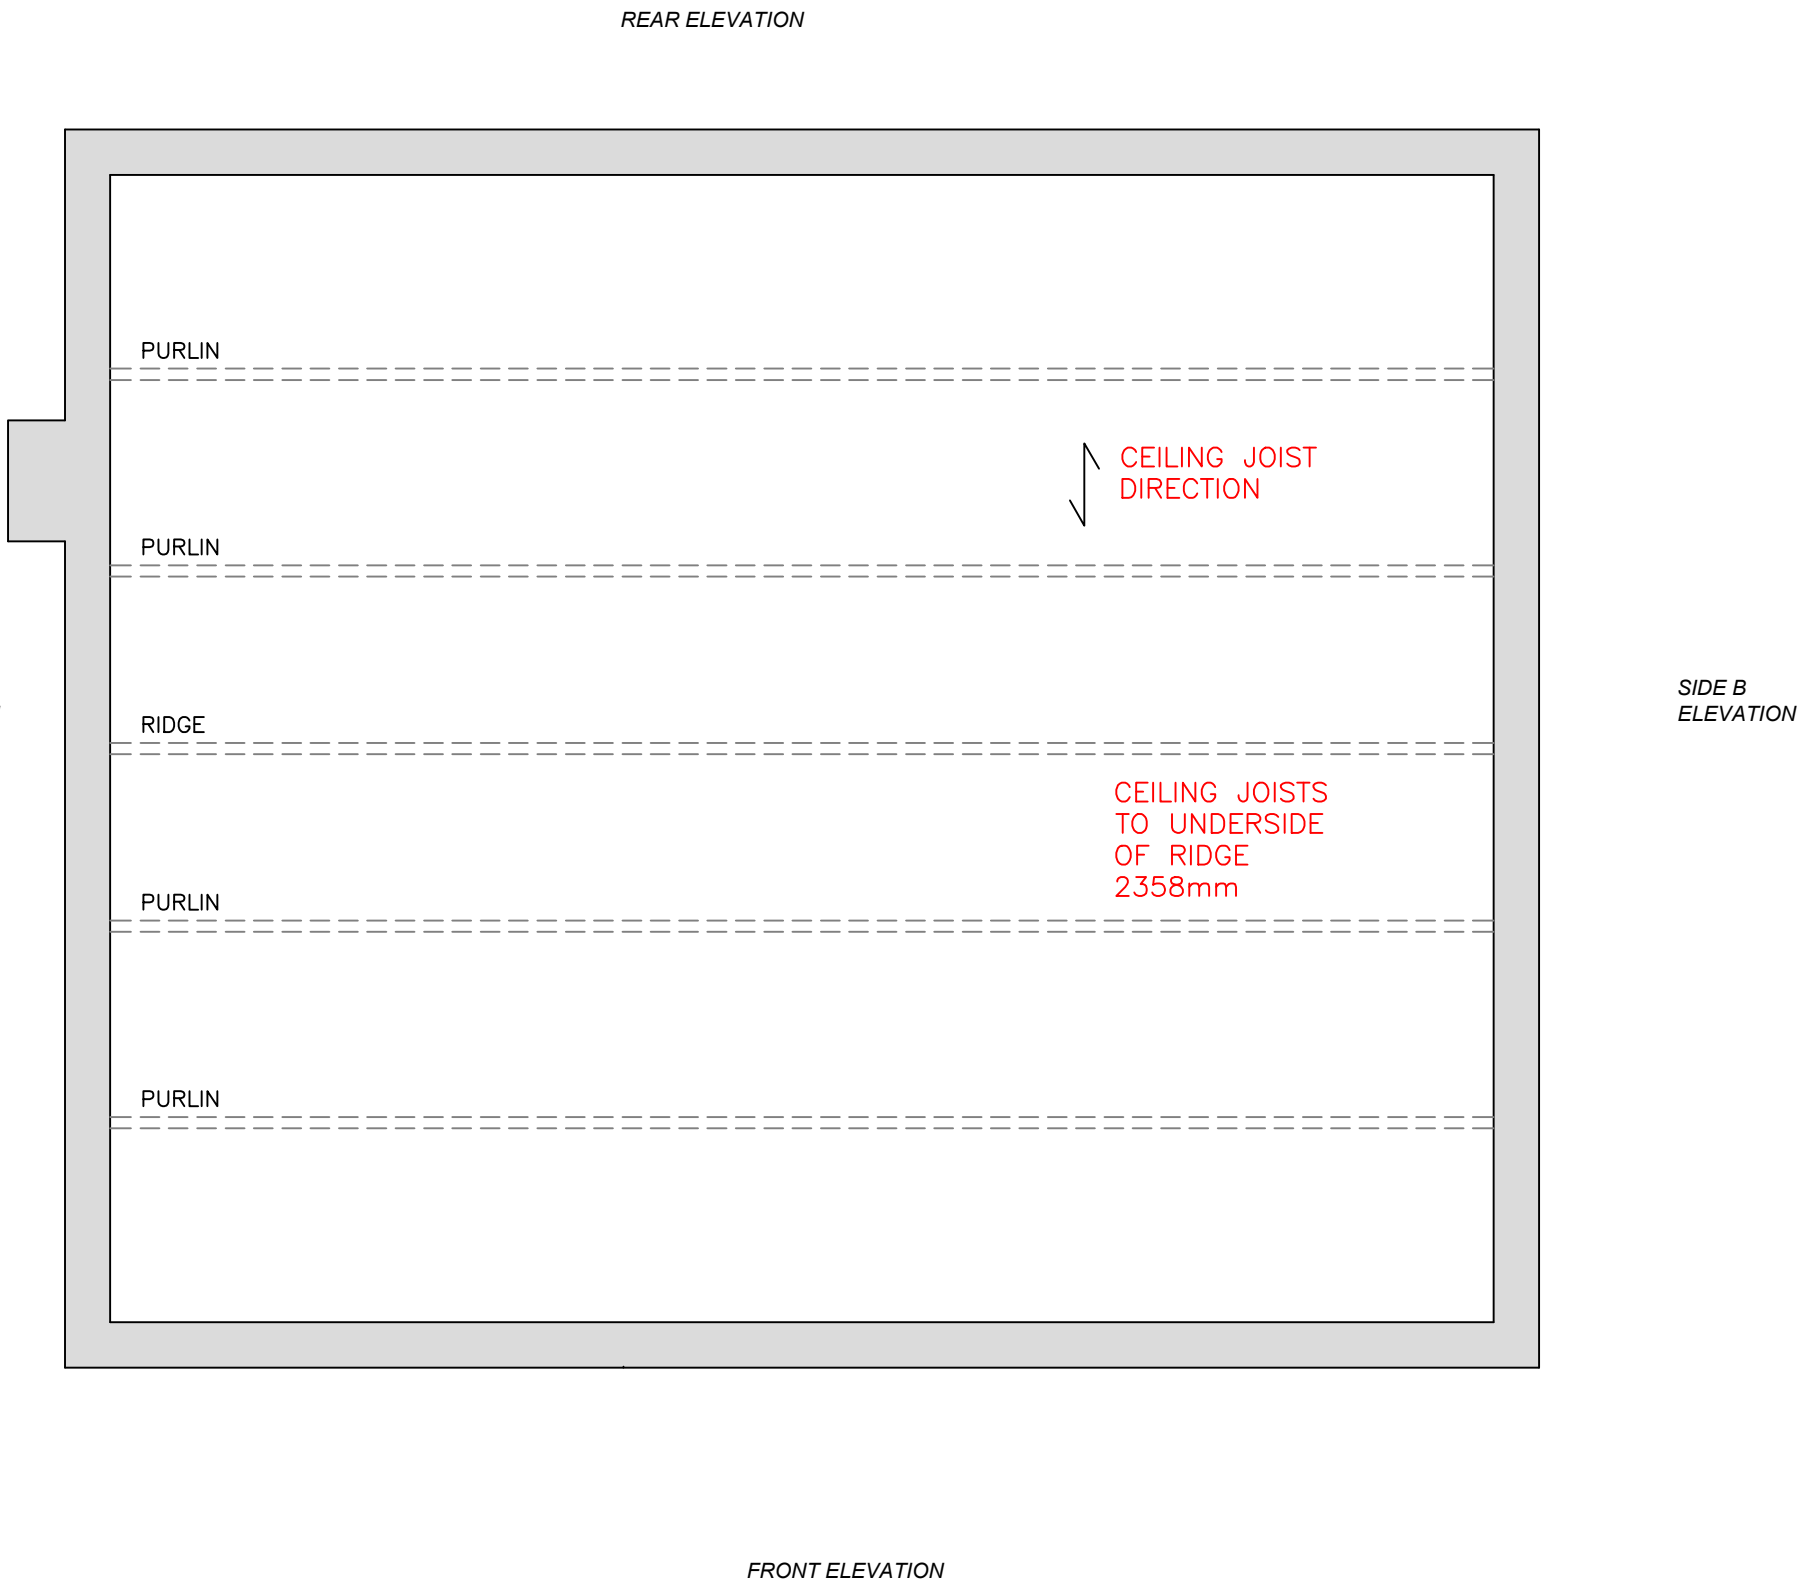

EXISTING LOFT FLOOR LAYOUT

2

EXISTING ELEVATIONS


Scale: 1:100



3

LOCATION PLAN

Scale: 1:500

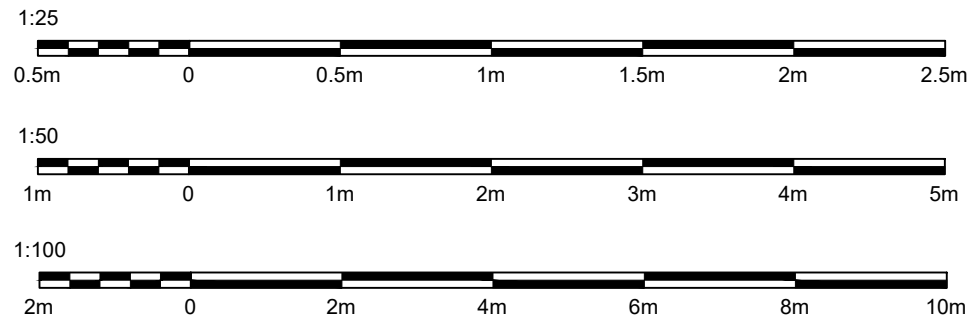

CLIENT: Peter & Carley Bannaghan
PROJECT: 134 Sunny Bank Road Unsworth
Rear, Side & Front Extensions

REV	DATE	DESCRIPTION	BY	VE
A	NOV'24	PLANNING-PERMISSION	J.A.L	PP
DRAWING: EXISTING FLOOR LAYOUTS & ELEVATIONS				
SCALE: AS SHOWN @ A1				
DATE: NOV' 2024		DRAWN BY: JAL		
DWG No: 001		REVISION: A		