


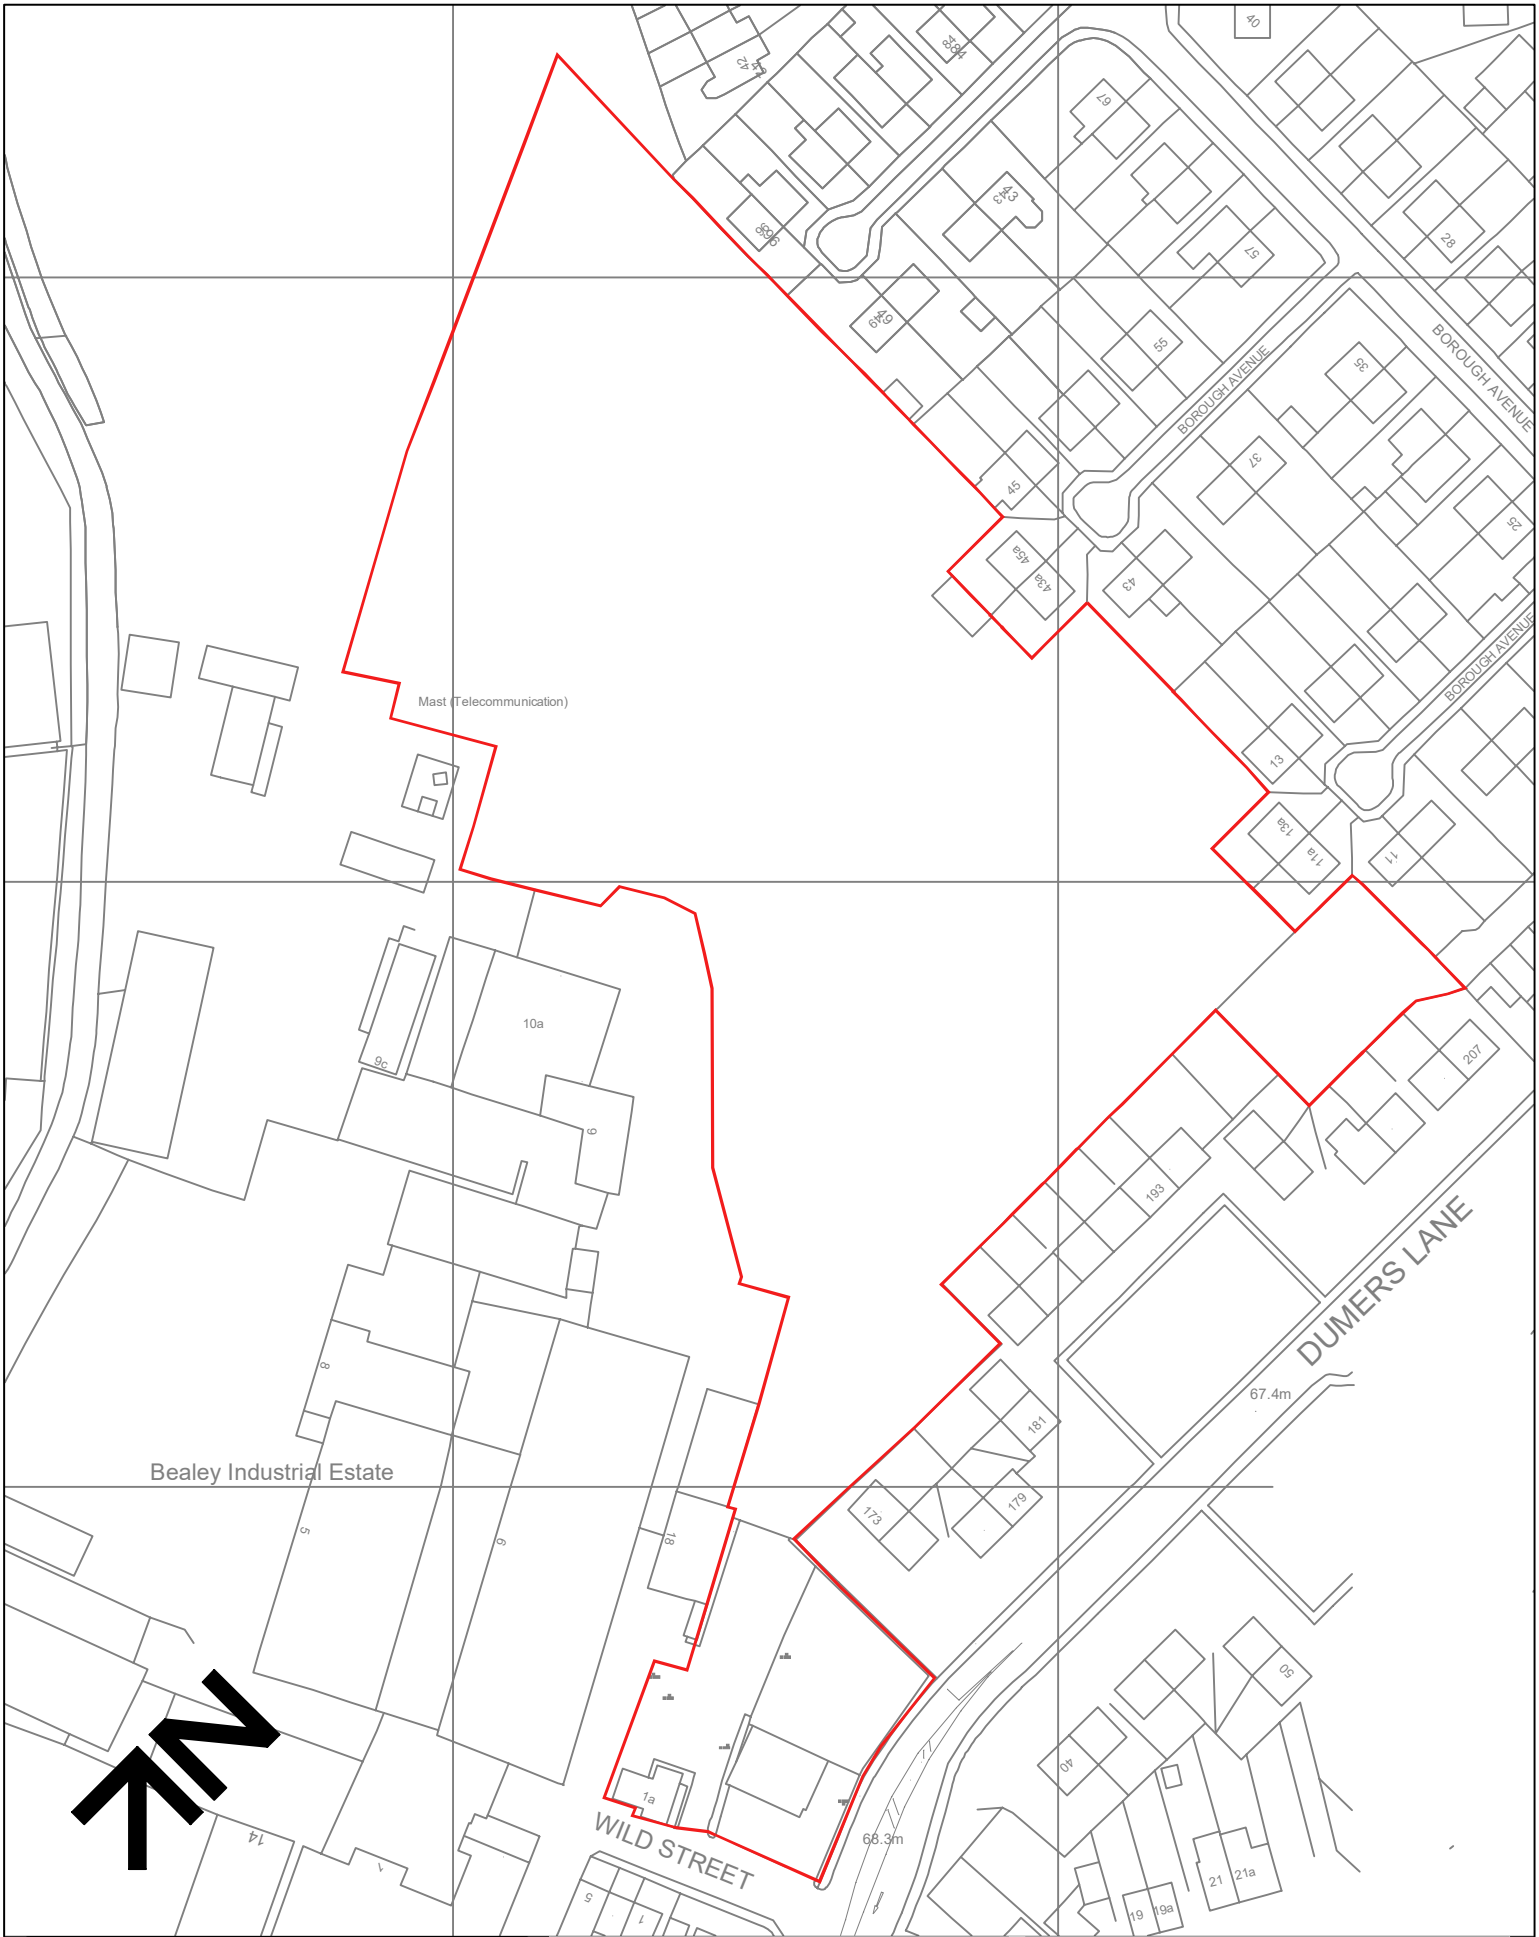

Project:  
LAND OFF DUMERS LANE,  
RADCLIFFE

Drawing Title:  
SITE LOCATION PLAN

|               |          |                  |                 |                 |                           |           |
|---------------|----------|------------------|-----------------|-----------------|---------------------------|-----------|
| Drawn:<br>PWS | Checked: | Scale:<br>1:1250 | Date:<br>NOV 24 | Job No:<br>1025 | Drawing No:<br>LOC-002-A4 | Rev:<br>- |
|---------------|----------|------------------|-----------------|-----------------|---------------------------|-----------|