


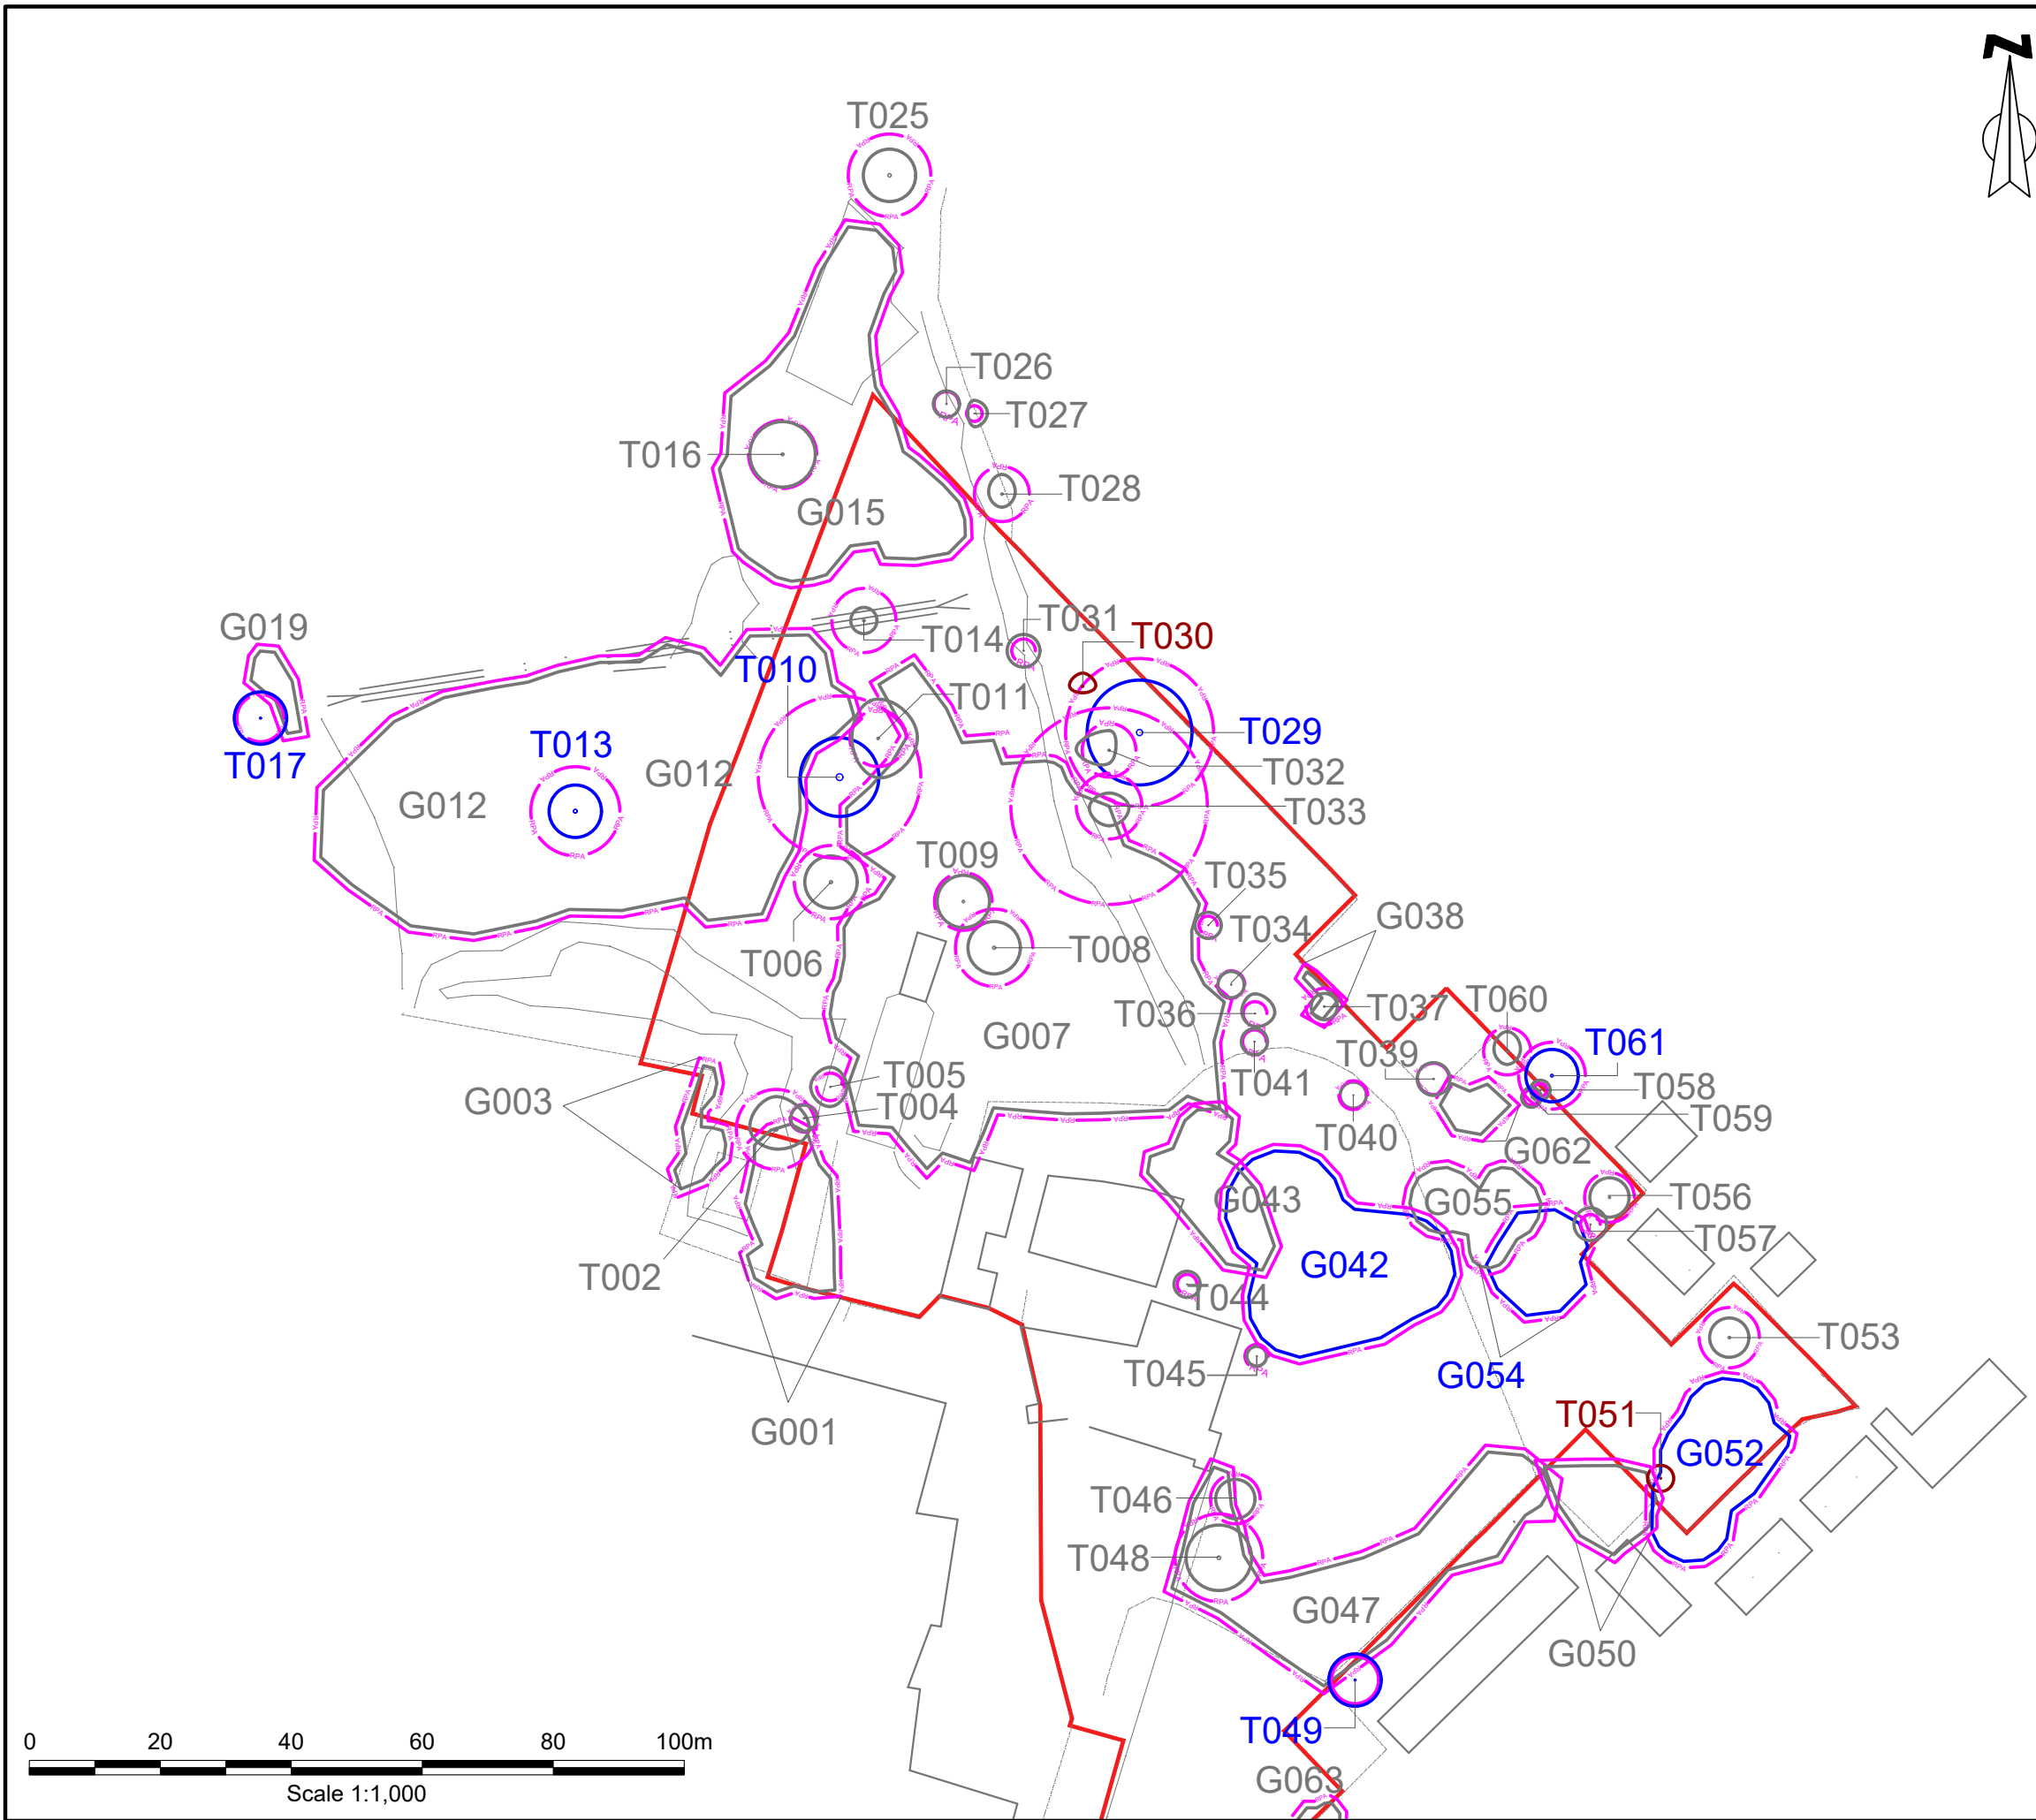

KEY:

- Site Boundary
- Tree Category A
- Tree Category B
- Tree Category C
- Tree Category U
- Root Protection Area (RPA)

P01	23/10/24	Issued for comment / approval	HI	VM	VM
Rev	Date	Description	DRA	CHK	APP

Project
Dumers Lane, Radcliffe

Client
Westchurch Homes Limited

Drawing Title
Tree Constraints Plan (Sheet 1 of 2)

Scale 1:1000	Date 23/10/24	Status Preliminary
------------------------	-------------------------	------------------------------

DWG No. 893.002-ENZ-XX-XX-DR-Z-0001	Revision P01
---	------------------------

Bristol
01454 269 237
Manchester
0161 413 6444
Sheffield
0114 321 5151

Cardiff
02920 023 700
Cambridge
01799 542 473
Belfast
07377673948

@enzygo
enzygo.com
hello@enzygo.com