


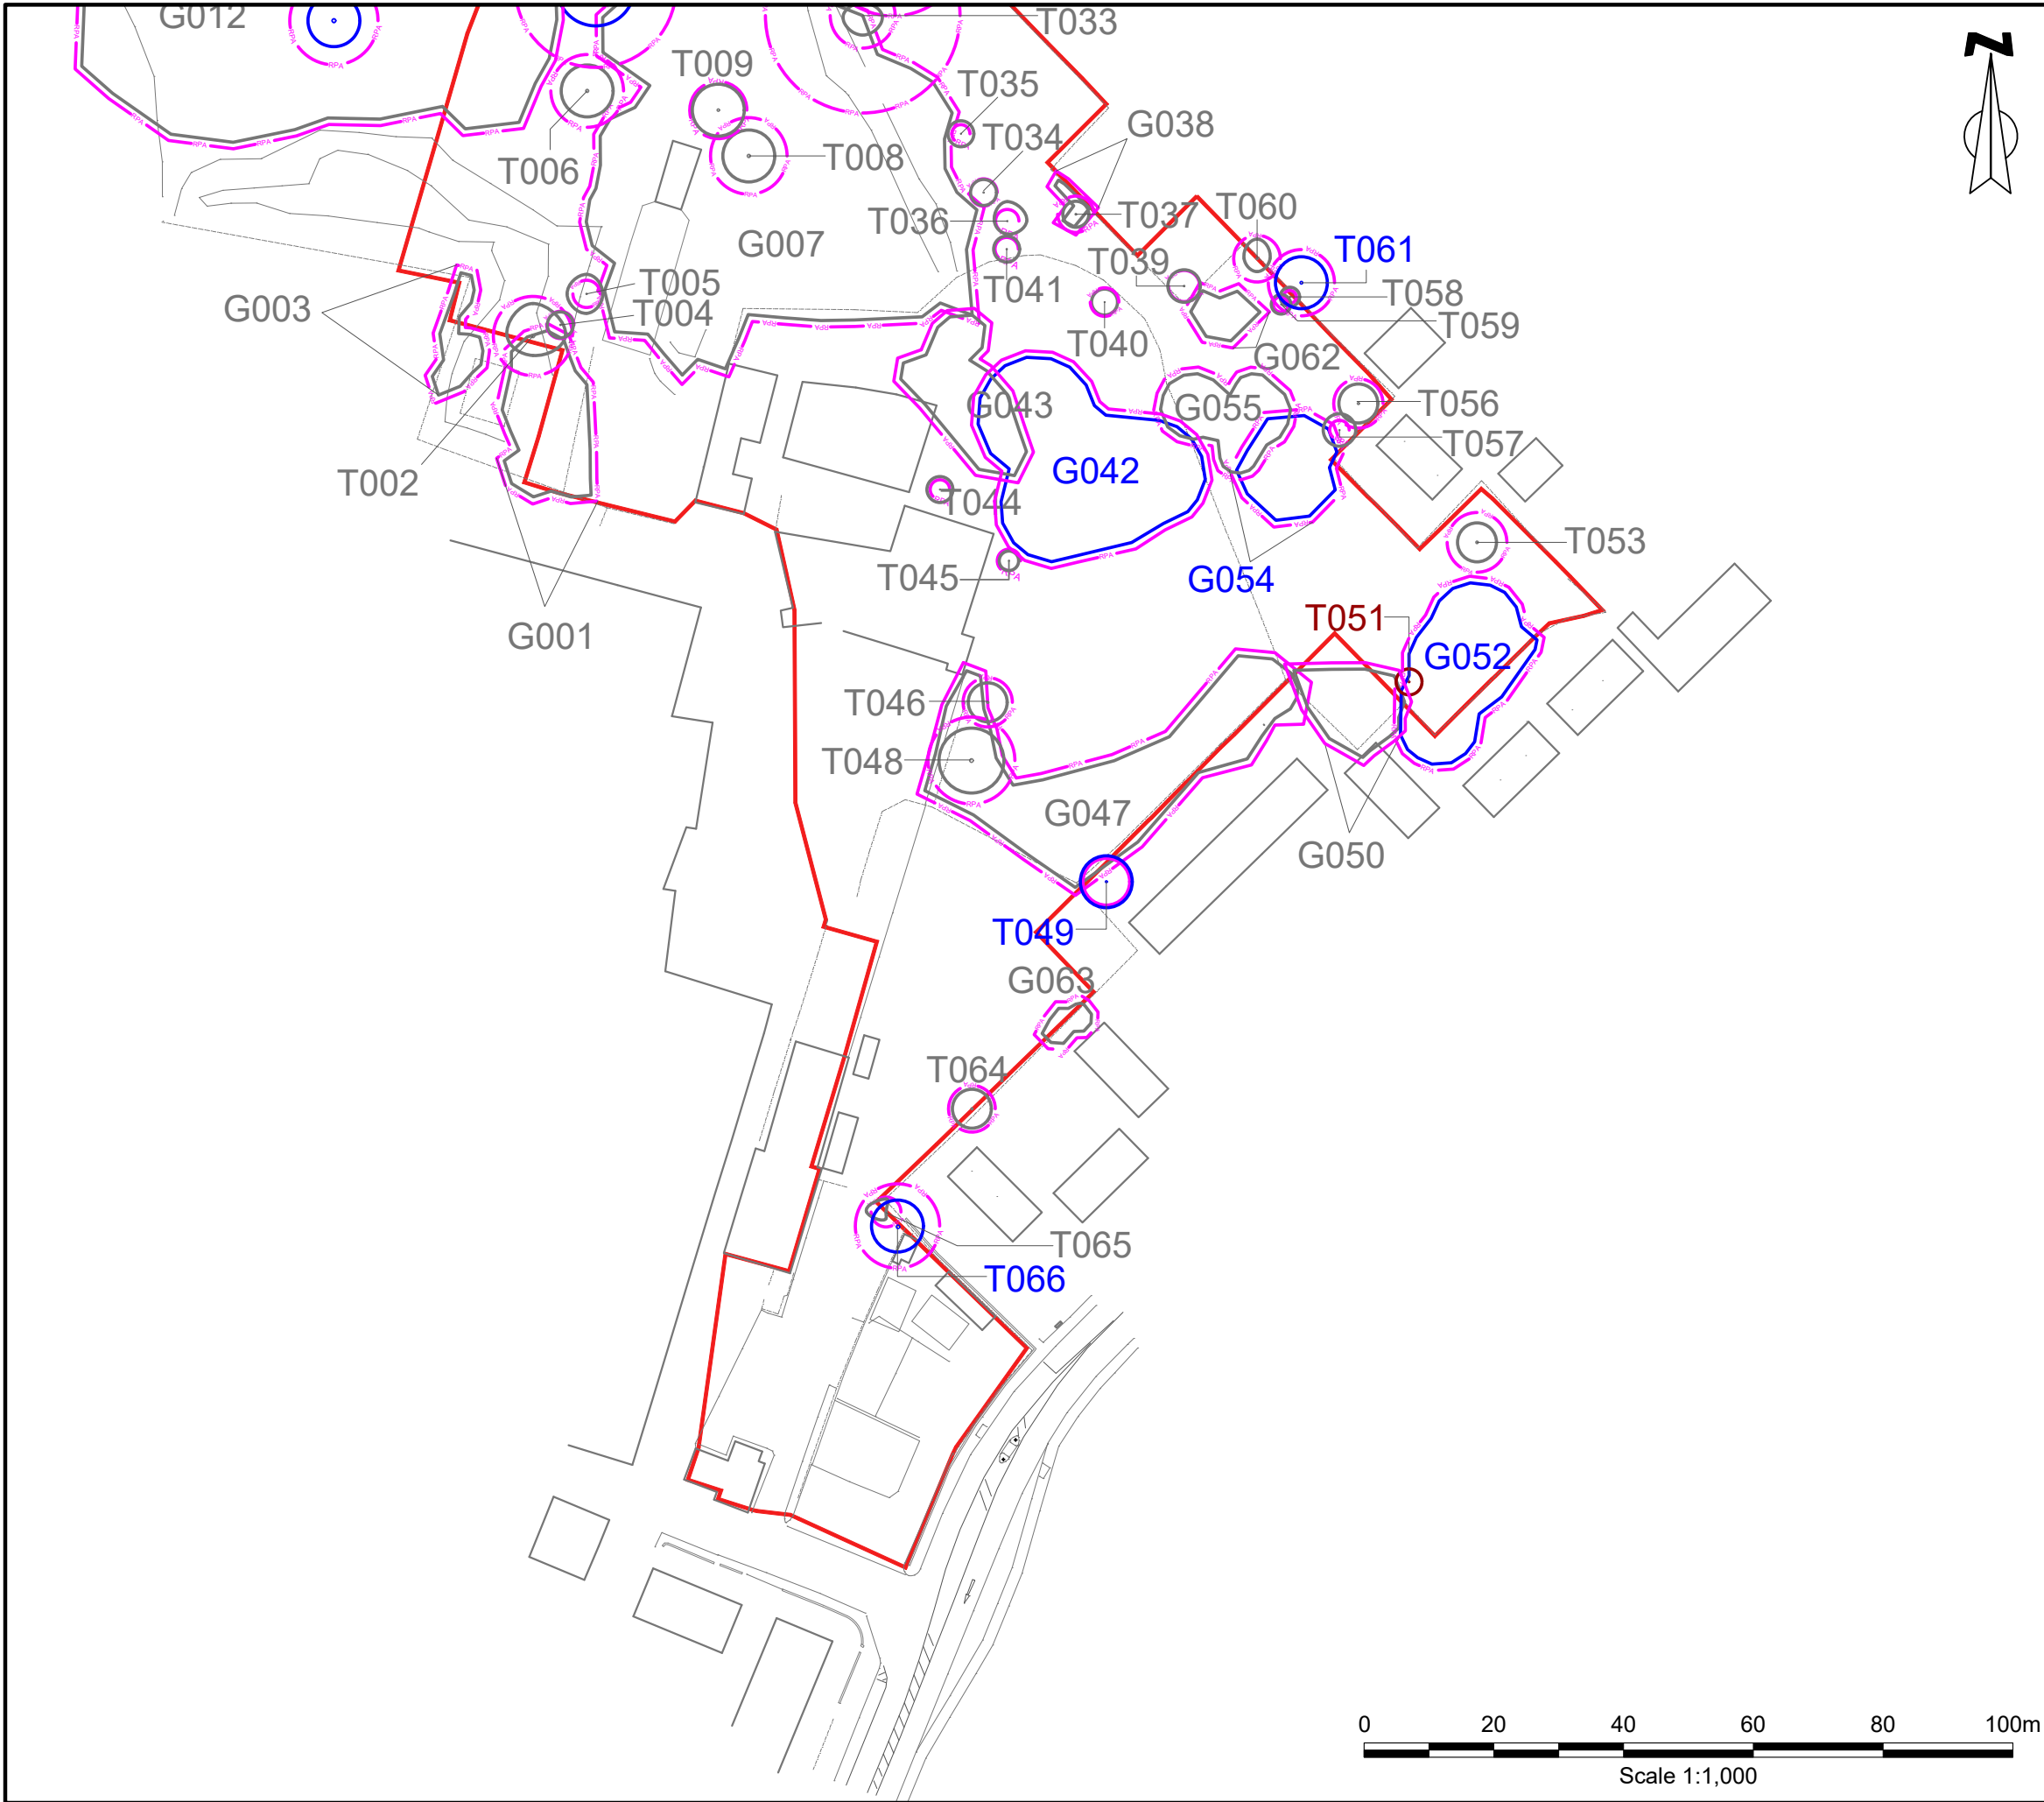

KEY:

- Site Boundary
- Tree Category A
- Tree Category B
- Tree Category C
- Tree Category U
- Root Protection Area (RPA)

P01	23/10/24	Issued for comment / approval	HI	VM	VM
Rev	Date	Description	DRA	CHK	APP

Project
Dumers Lane, Radcliffe

Client
Westchurch Homes Limited

Drawing Title
Tree Constraints Plan (Sheet 2 of 2)

Scale 1:100	Date 23/10/24	Status Preliminary
-----------------------	-------------------------	------------------------------

DWG No.
893.002-ENZ-XX-XX-DR-Z-0001

Revision
P01

Bristol
01454 269 237

Manchester
0161 413 6444

Sheffield
0114 321 5151

Cardiff
02920 023 700

Cambridge
01799 542 473

Belfast
07377673948

enzygo

@enzygo
enzygo.com
hello@enzygo.com