
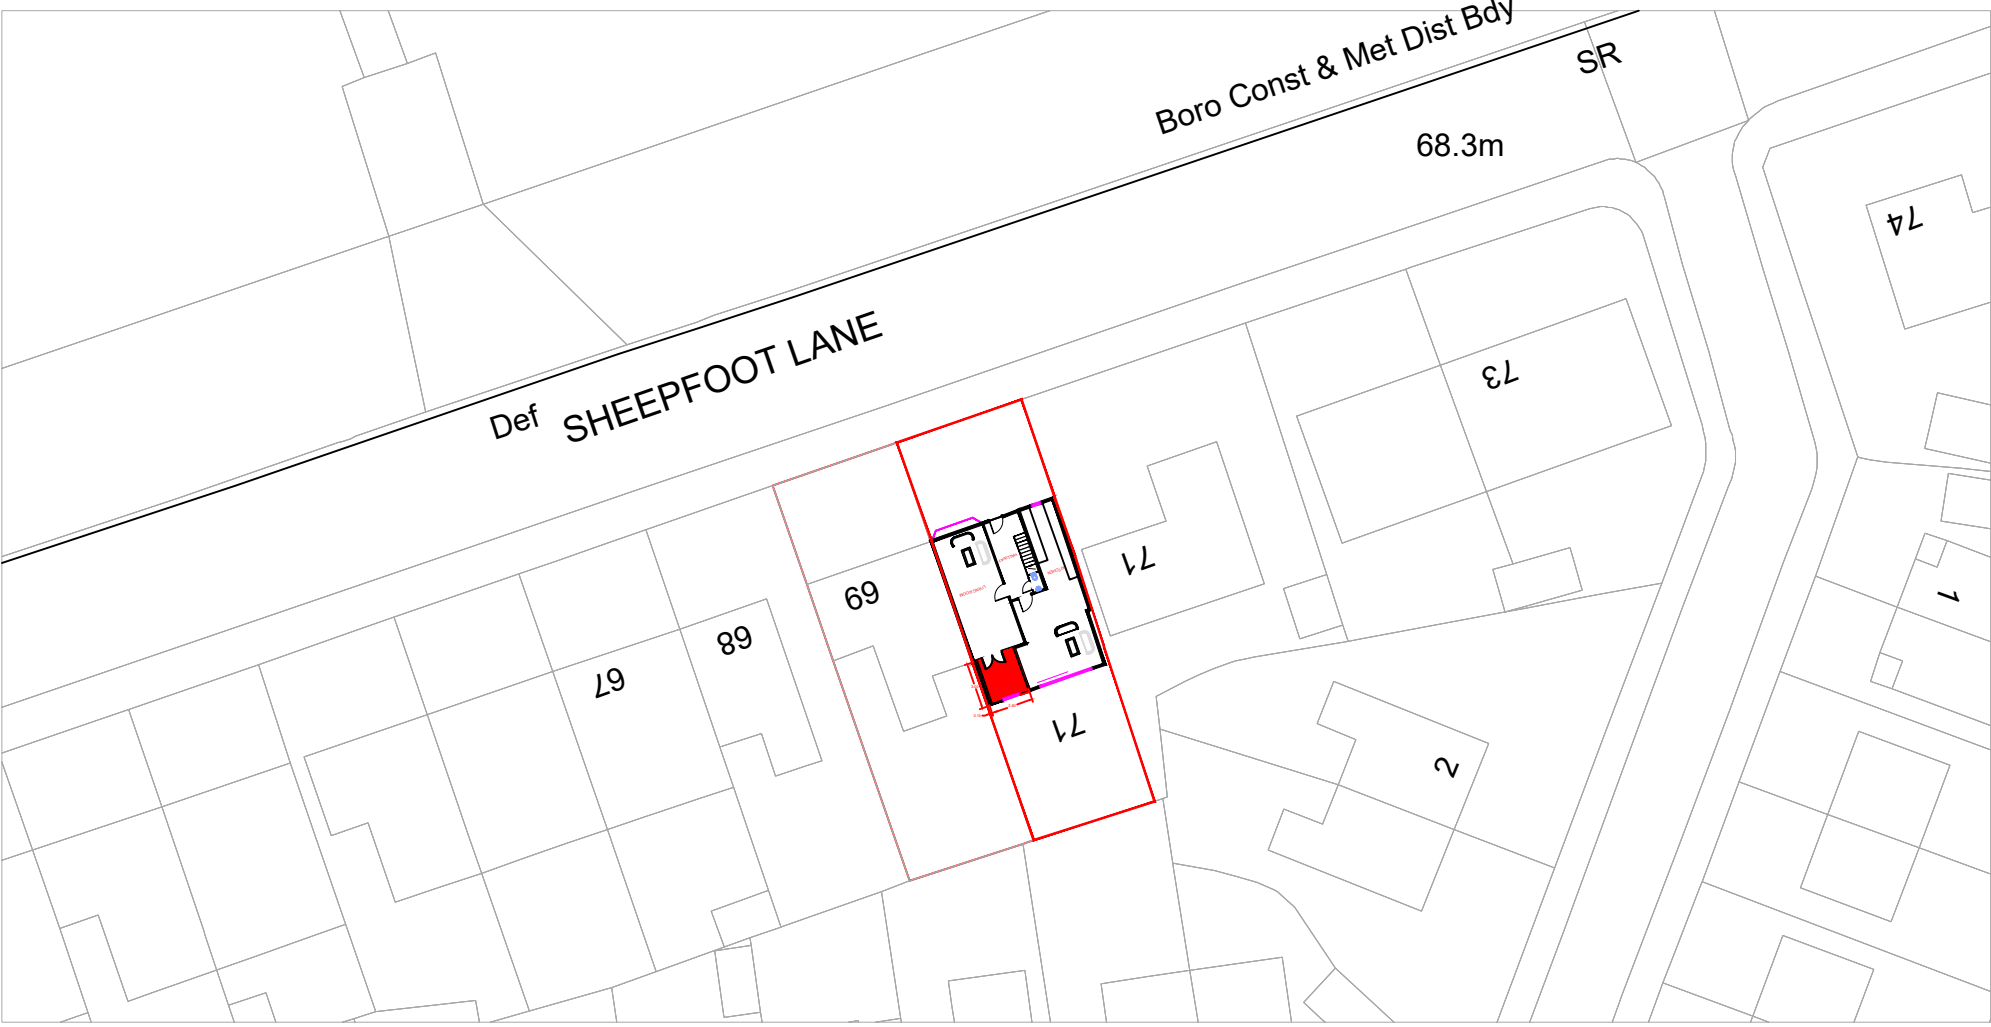


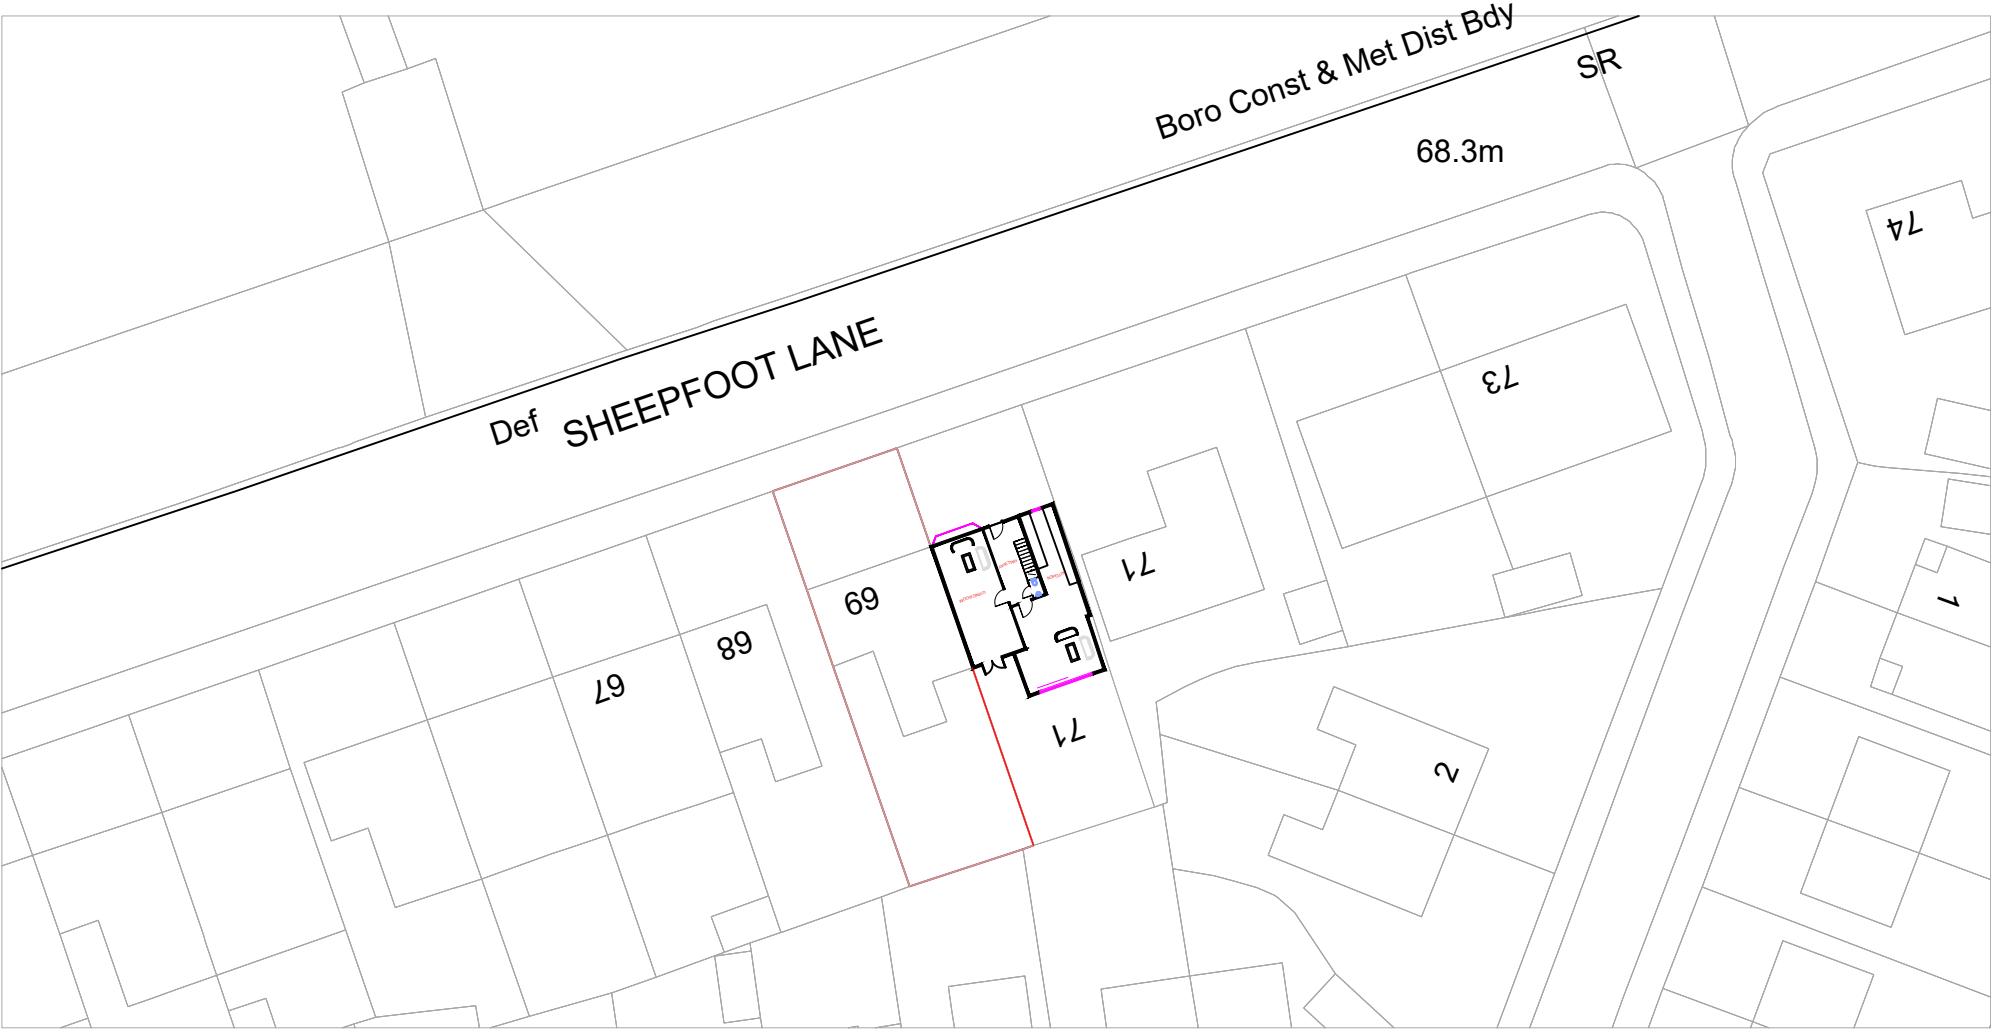

Notes / Legend:				Reference Grid:	Reference Datum:	Project Title:				
				Ordnance Survey National Grid (OSGB36) via the Active GNSS Network	Ordnance Survey National Datum (OSGB36) via the Active GNSS Network	PROPOSED REAR EXTENSION				
				All dimensions in metres						
	Revision	Details	Date	 <u>ABU-UMAR DESIGN</u> 07476012572:01543 373366, Chandoshadi@gmail.com		Drawing Title:				
	Disclaimer:					BLOCK PLANS				
This plan should only be used for its original purpose. Abu-Umar design accept no responsibility for this plan if supplied to any party other than the original client.				Client:		Scale:		Sheet Size:	Drawn:	Date:
All dimensions and or level information shown should be checked on site prior to design and construction.				MRS ROHINA SABAWAN 70 SHEEPFOOT LANE M25 0DN		1:500	A3	H.S	05.05.2024	
This drawing is not to be used in whole or part other than for the intended purpose and project as defined on this drawing. Refer to the contract for full terms and conditions.						Drawing Number:			Revision:	
						-001			A	