



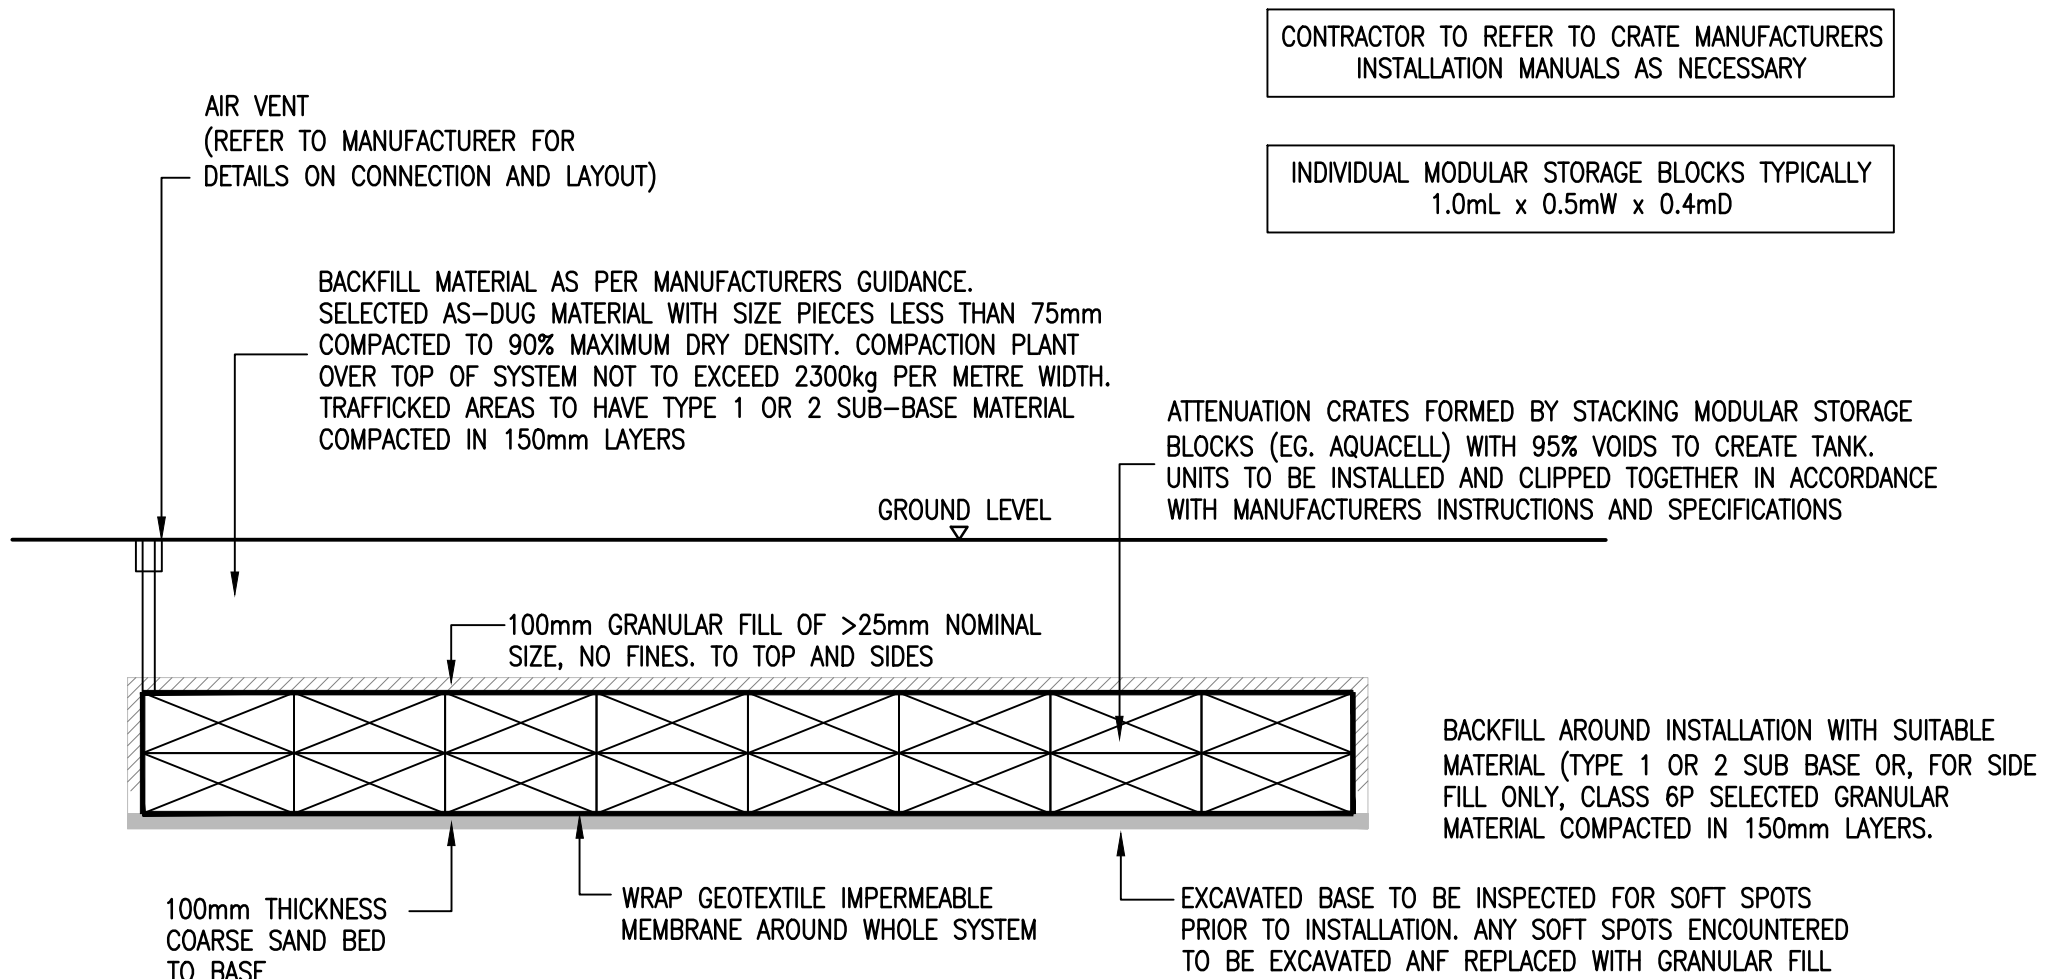

TYPICAL SECTION THROUGH ATTENUATION CRATES
SCALE 1:50

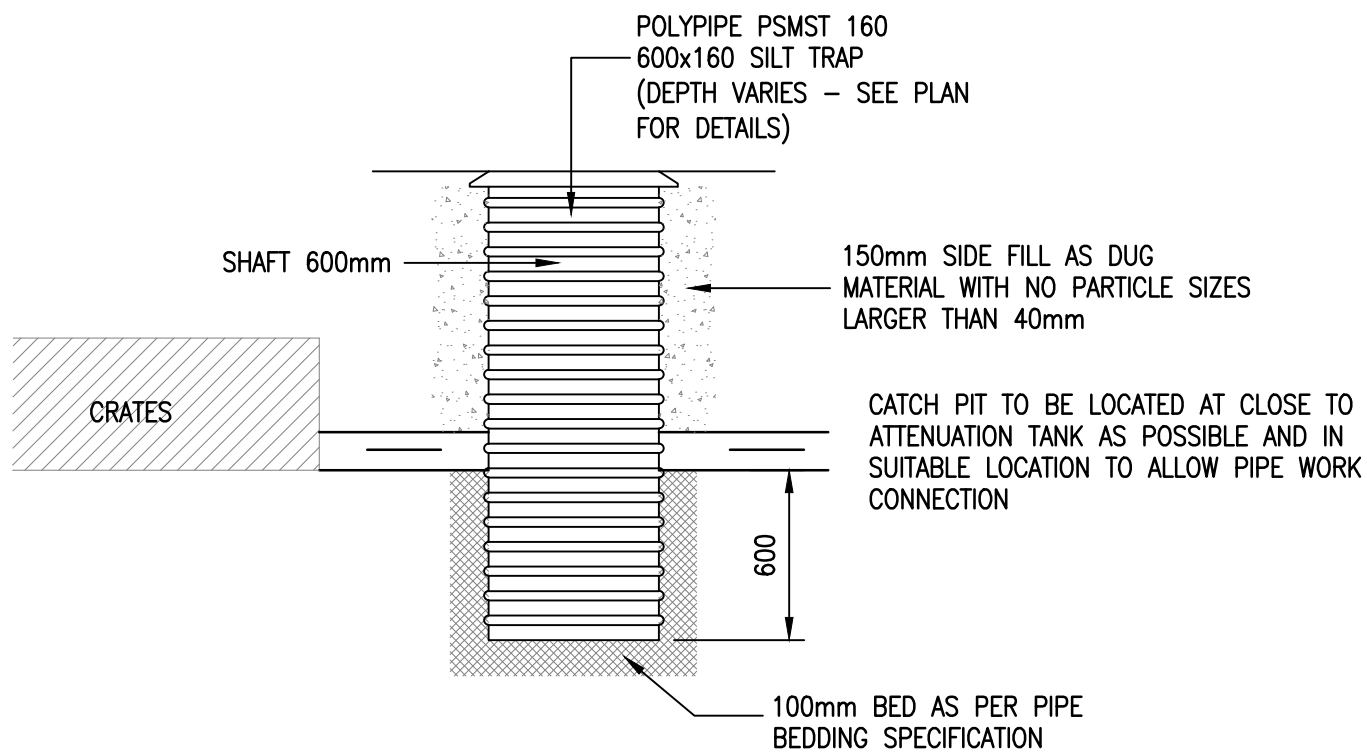

CATCH PIT DETAIL
SCALE 1:20

Rev	By	Description		Date
Revision Schedule				
Status	-	Purpose of Issue Preliminary		
Designed By ZJ		Approved By ZJ	Drawn By ZJ	
Project No. 2527			Sheet No. C-0003	
Scale (@ A3) 1:20		DATE 25/01/2023	Rev P01	