




Front Elevation Signage, 1:20 @ A3

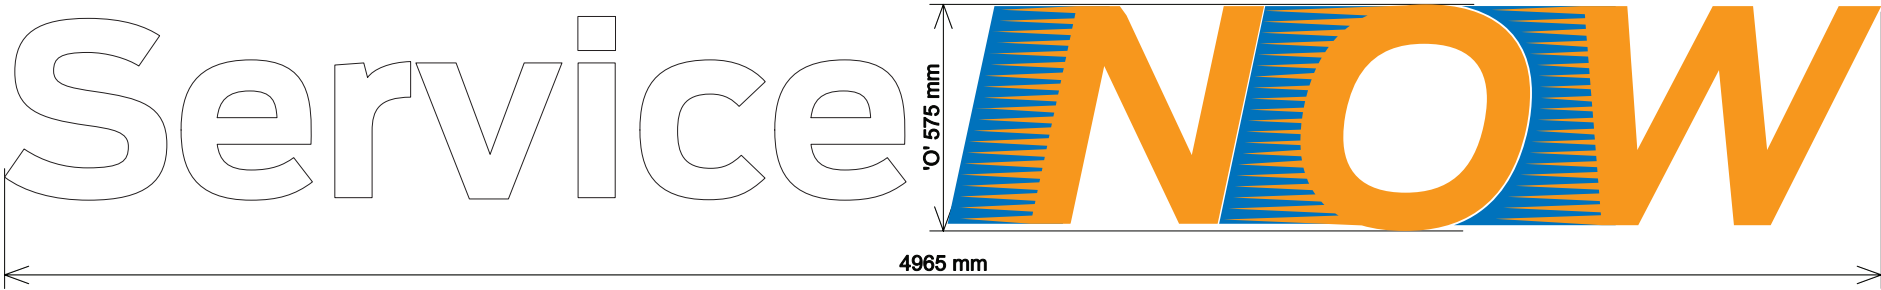

Side Elevation Signage, 1:20 @ A3

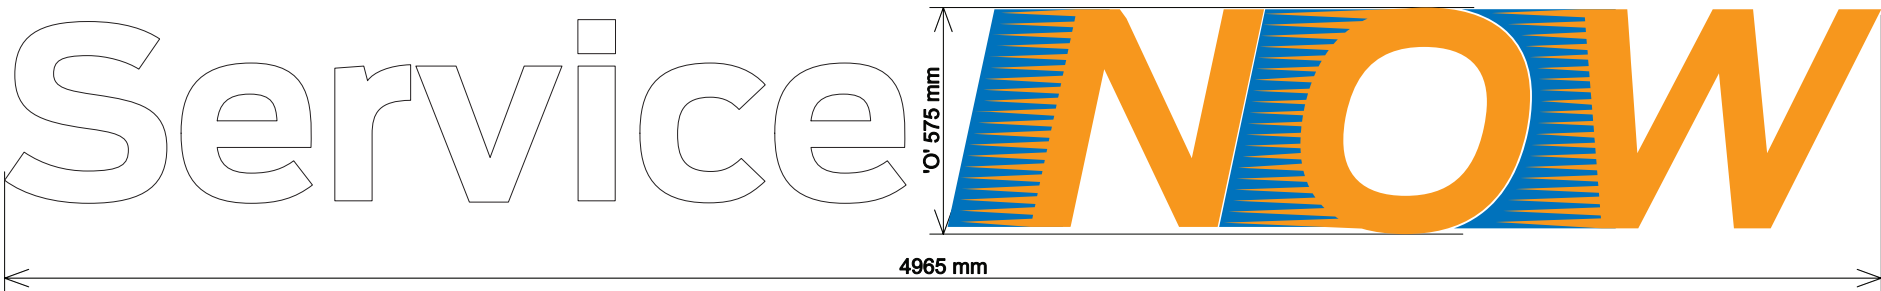


Cross Sections (Not to scale)

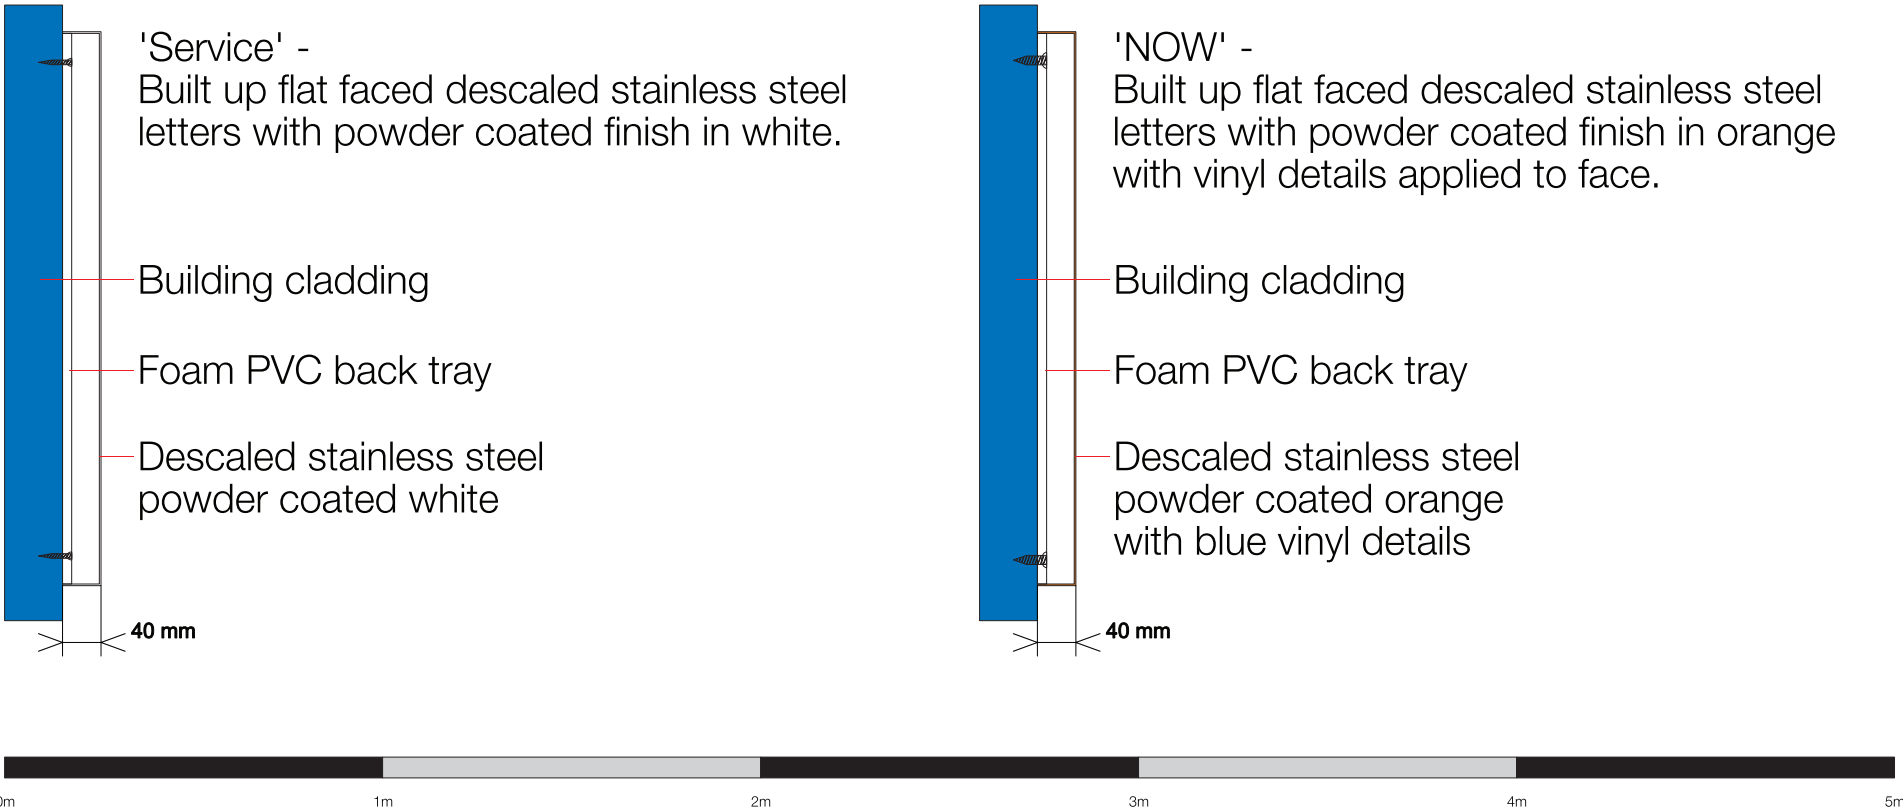

Revision Notes:

Colour References: Pantone

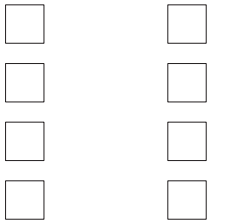

Additional Notes:



head office: insign limited,
Unit C1a, Parkway Industrial Estate
Nunnery Drive Sheffield S2 1TA.

t: 0114 2424981

w: www.insign.co.uk



