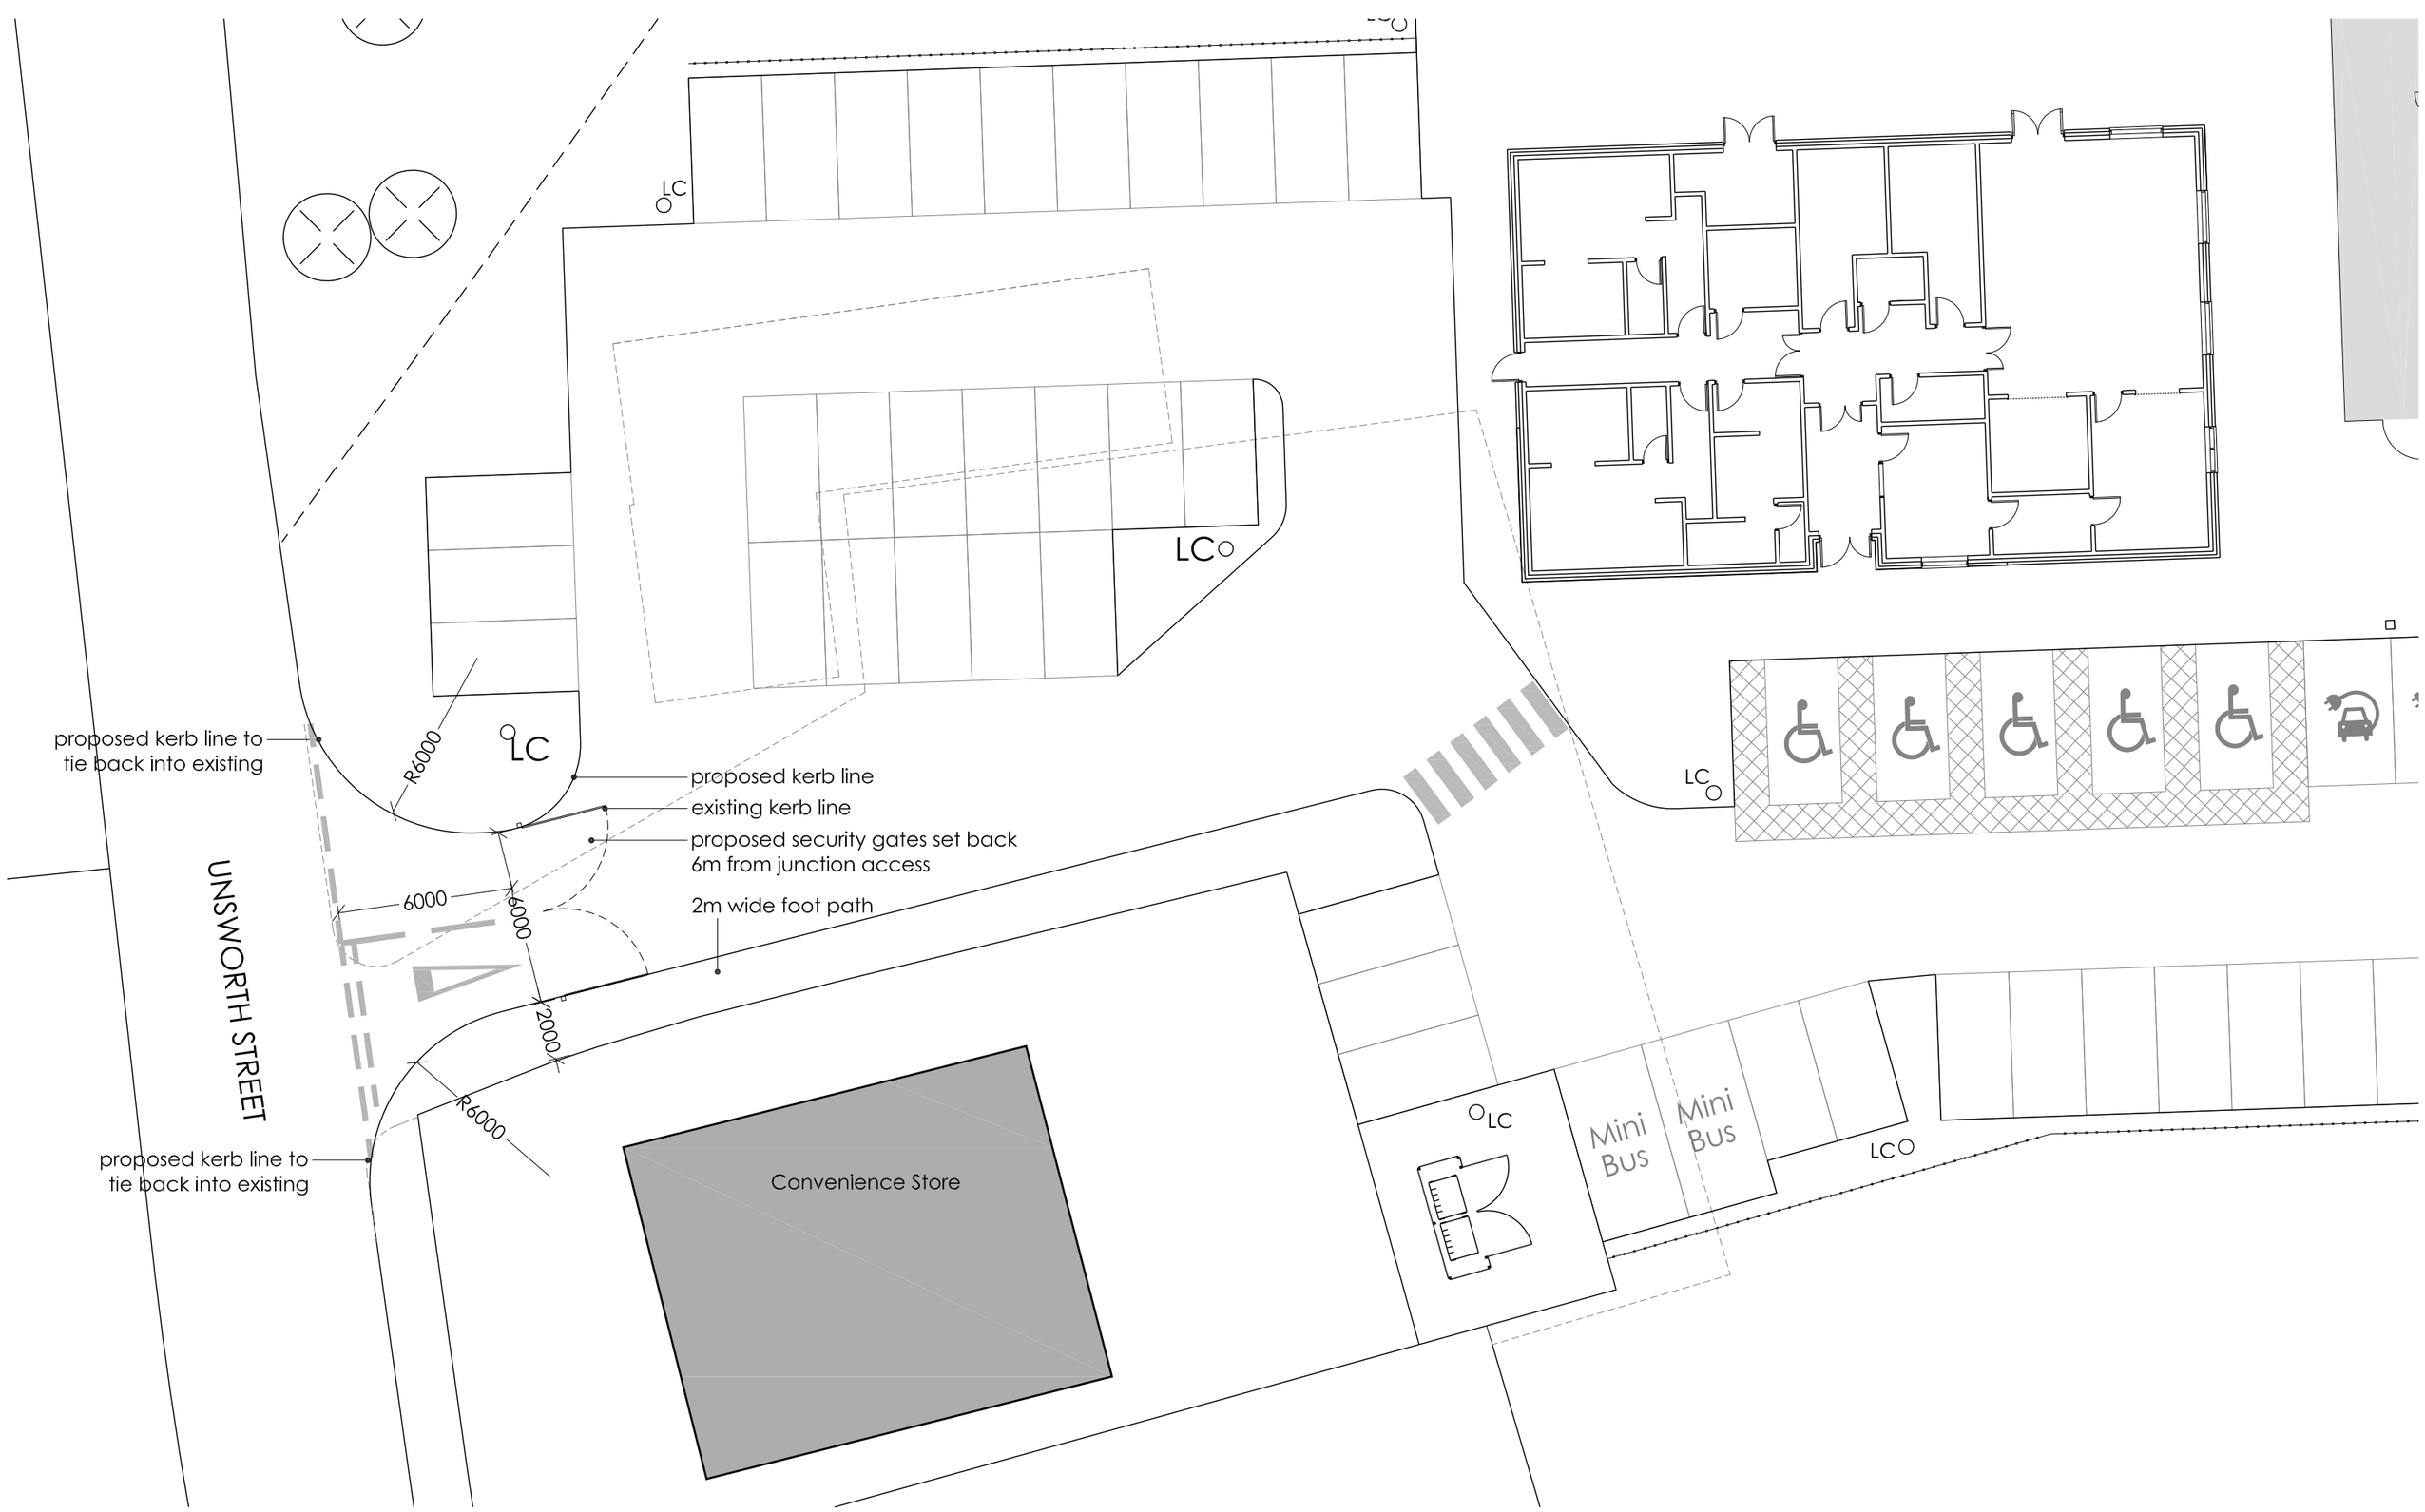


Copyright Notice:
This drawing is the copyright of Steve Wells Associates
and shall not be reproduced without permission. © 2021

Dwg. Purpose Planning

No.	Revision / Issue	Date
A	mini pitches removed	11/2022

Project
Proposed Pavilion and AGP at
Redbank Playing Fields
Radcliffe
M26 3RH

Client
Bury Council

Dwg. Title
Proposed Site Entrance Layout

STEVE WELLS ASSOCIATES
making sport happen
Churchill House, Mill Hill, Pontefract, West Yorkshire,
WF8 4HY t : 01977 797258 e: mail@stevewells-associates.com

Dwg. No.	Rev.
205-080-1011	A
Scale: 1:500 @ A3	Date: April 2022
Drawn by: JLR	Checked: DKW