



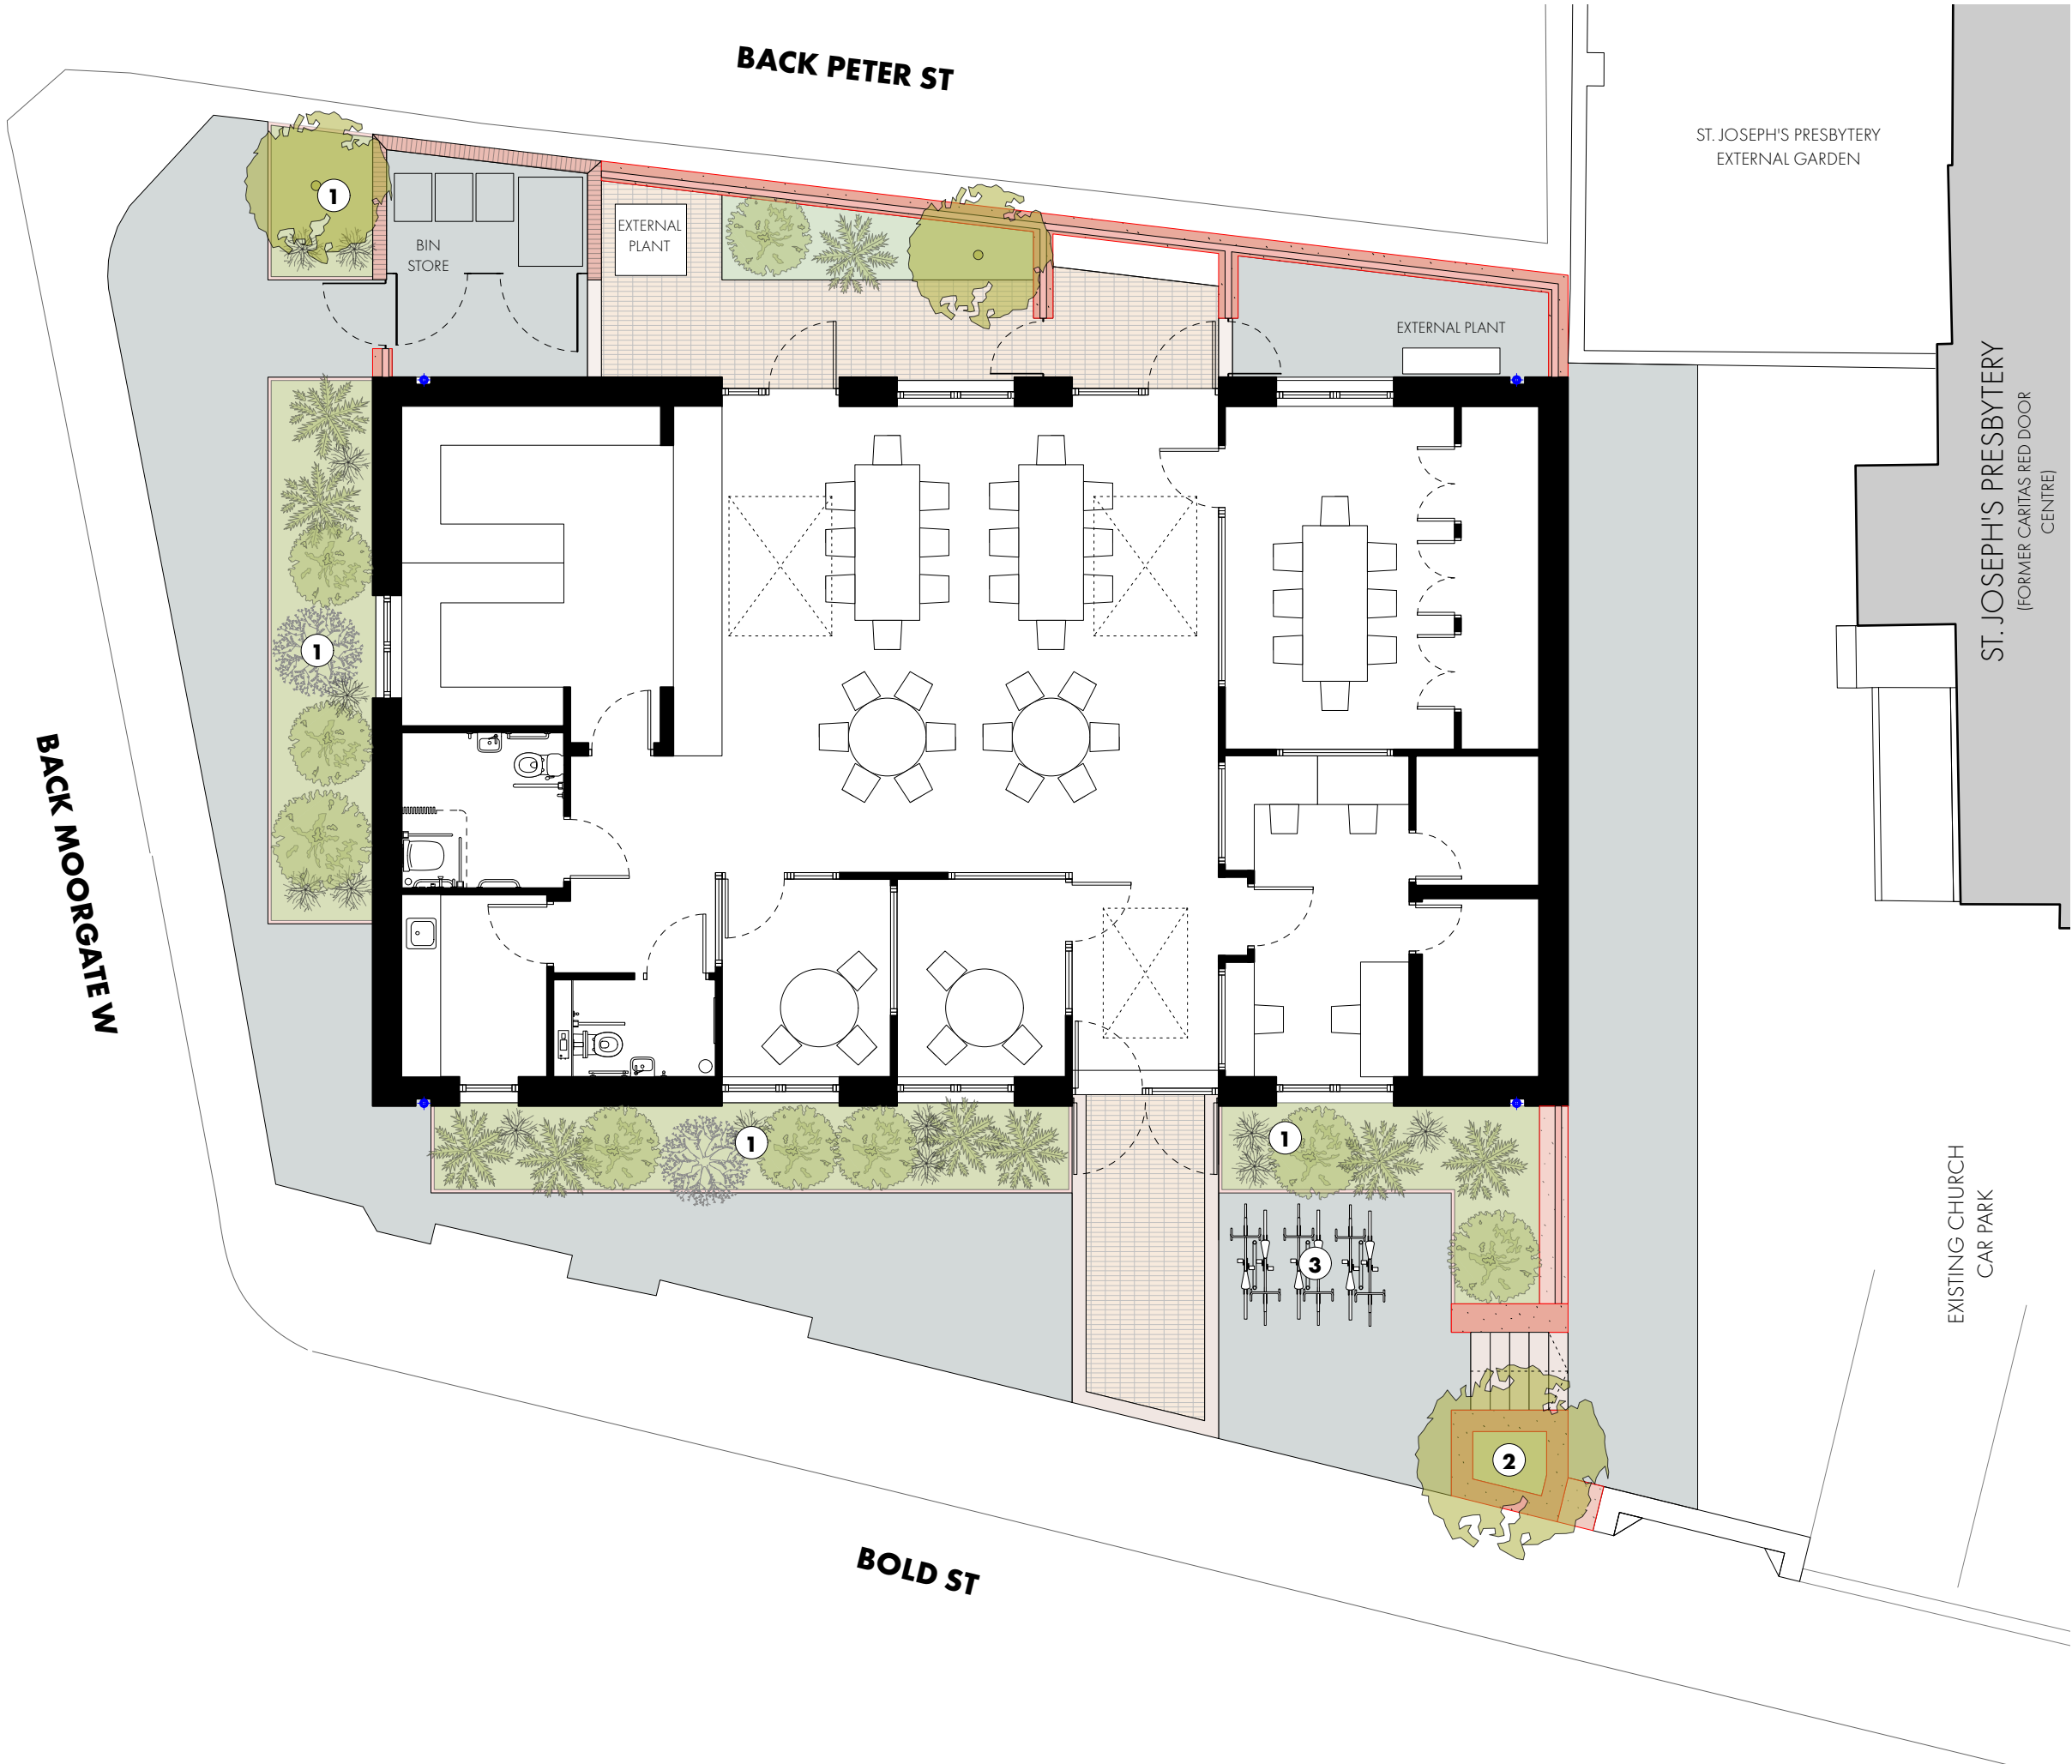

REVISION	DATE	DESCRIPTION
P01	04/11/2025	PLANNING PRE-APPLICATION ISSUE
P02	17/11/2025	PLANNING ISSUE
P03	23/02/2026	PLANNING

LEVEL 00 **GROUND FLOOR**

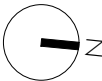

- KEY**
- 1 PLANTER WITH METAL EDGING
 - 2 BRICK PLANTER WITH CAST STONE COPING (REFER TO BOUNDARY PLAN L1005)
 - 3 BIKE STORAGE
-
- ASPHALT SURFACING
 - DUTCH BLOCK PAVING
 - BRICK WALL WITH CAST STONE COPING (REFER TO BOUNDARY PLAN L1005)
 - SHRUB / PLANTING
 - BIN STORE BRICK ENCLOSURE WITH BRICK ON EDGE COPING (REFER TO BOUNDARY PLAN L1006)

OMIArchitects

31 Blackfriars Road, Salford, Manchester, M3 7AQ
+44(0)161 832 3242 / info@omiarchitects.com / www.omiarchitects.com

PROJECT	CARITAS, RED DOOR BURY					
DRAWING	PROPOSED LANDSCAPE PLAN					
DATE	FEB'26	DRAWN BY	CAW	SCALE	1:100	@A3
JOB NO.	1454	DWG.NO.	L1005			