




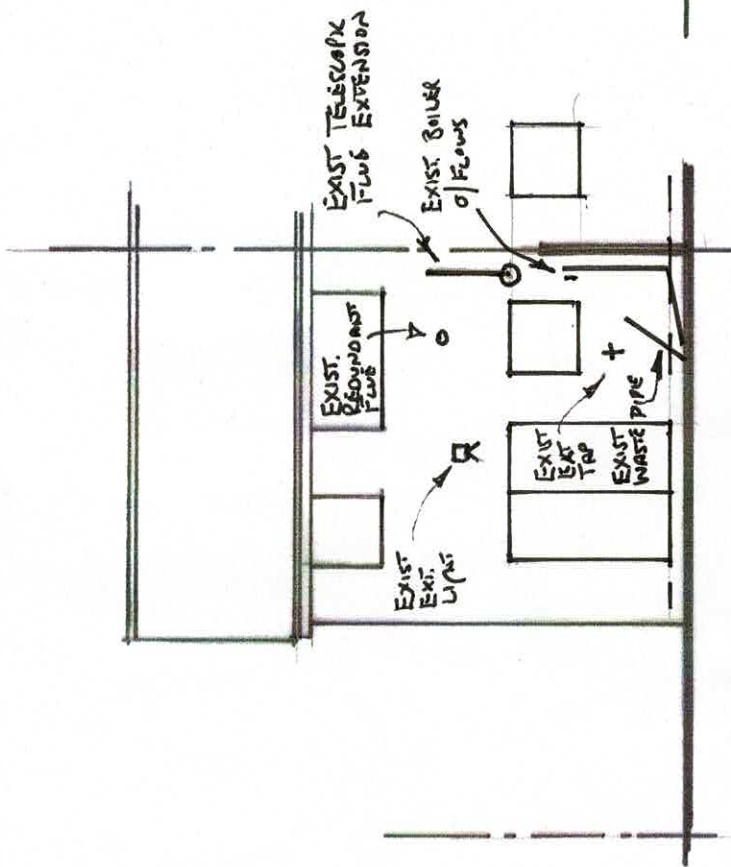

EXIST. REAR ELEVATION

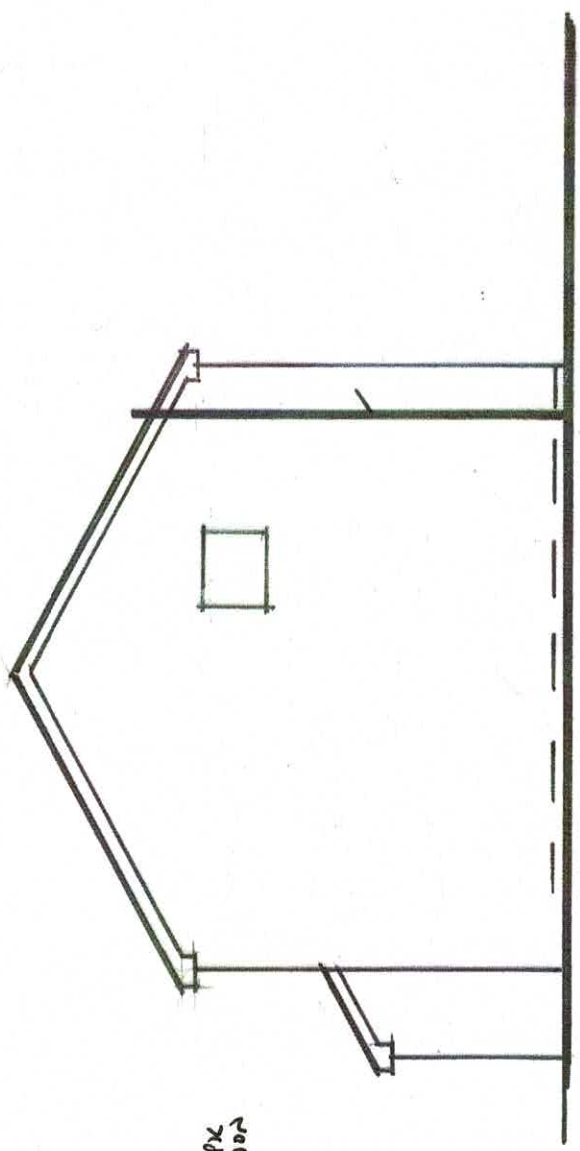


EXIST. SIDE ELEVATIONS

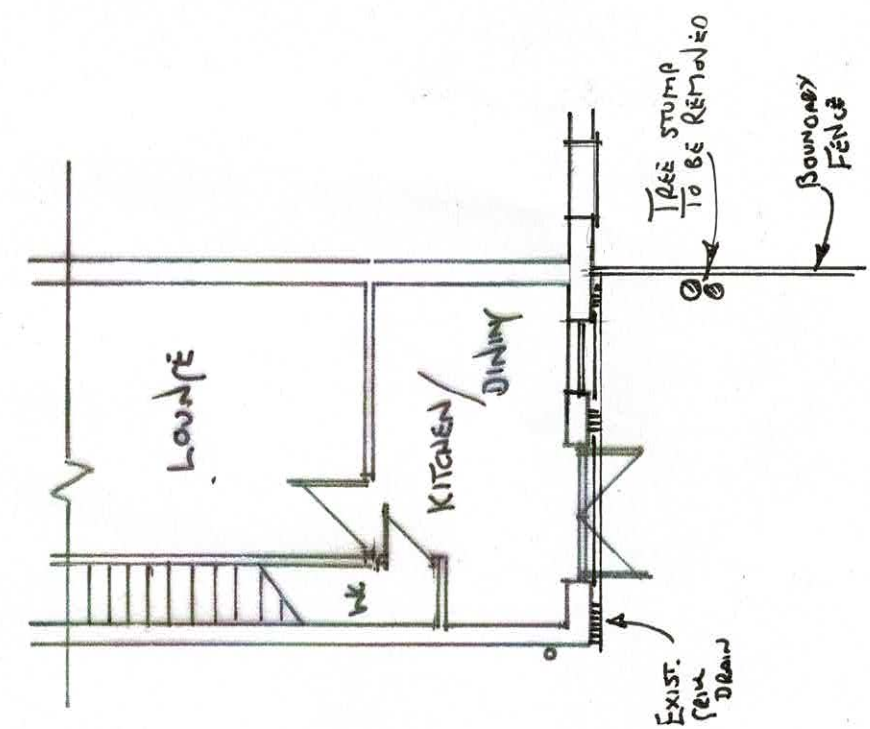

EXIST. GND. FLOOR PLAN


MR & MRS WONG CHI KUEN			
PROPOSED REAR EXTENSION			
AT	No 6 WHEATFIELD CLOSE		
BURY			
BL9 6XD			
A.J. DESIGN LTD.			
78 CALDY ROAD			
HARROFORTH			
WILMSTON			
SK9 3BY			
ajdesignlimited@gmail.com			
SCALE	1:100	1:50	
DATE	22/3/23	D501	

UNIT SPEC - WHITE PVC FRAMES INSIDE & OUT
CHAMFERED PROFILE
CLEAR & RATED GLASS TO AIR WAVE FRAMES
WHITE HANDLES TO DOORS & VENTS
EXTRALITE WARMROOF WITH 2ND
MANUAL PROF VENTS
CHARCOAL (R57) EXTRALITE TILES
WHITE FASCIA SOFFIT & BARGE.

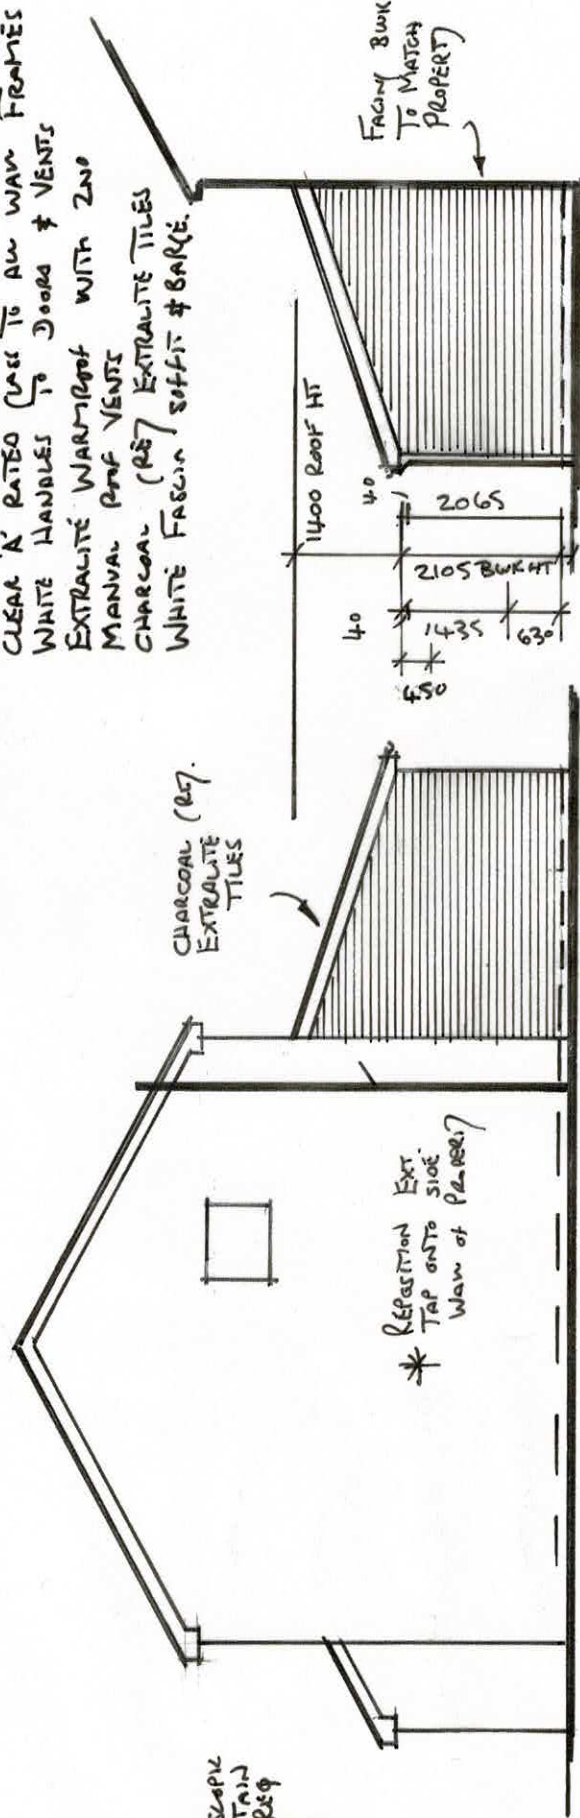


PROP. REAR ELEVATION

PROP. SIDE ELEVATIONS

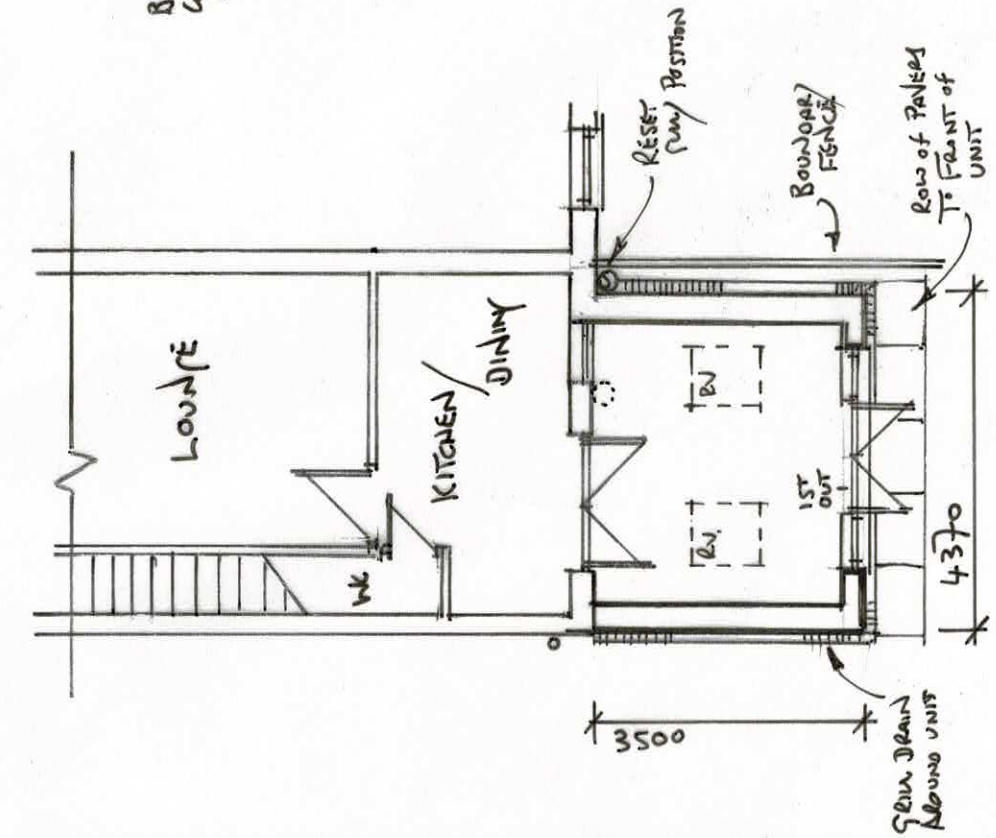

PROPOSED GND. FLOOR PLAN (1:100)

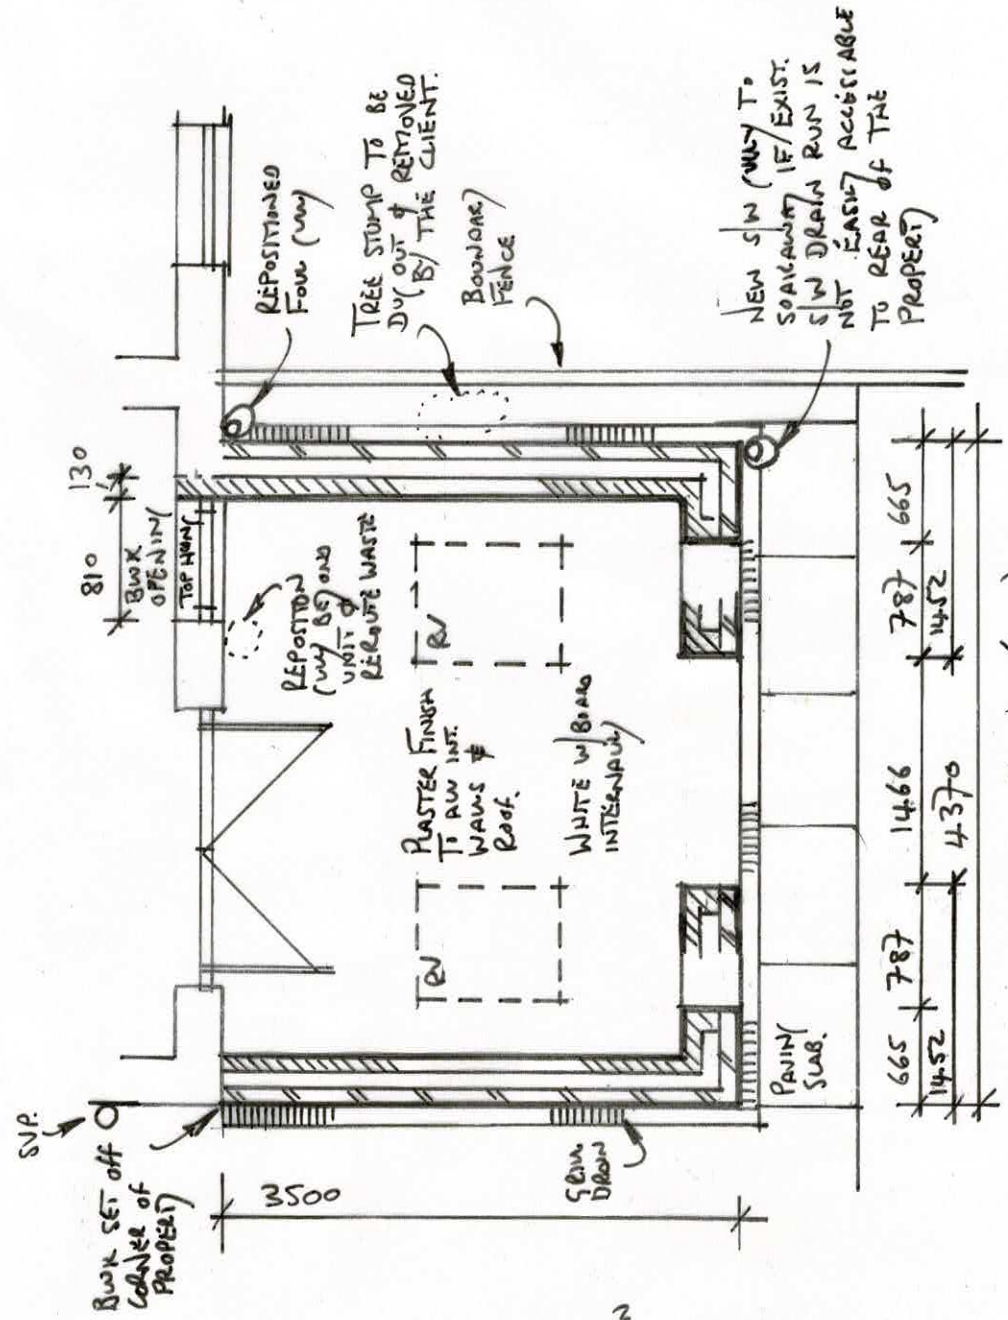

BASE PLAN (1:50)

MR & MRS WONG CHI KUEN	
PROPOSED REAR EXTENSION	
AT	Nº 6 WHEATFIELD CLOSE
BURY	
BL9	6XD
A.J. DESIGN LTD.	
78 CALDY ROAD	
HARFORTH	
WILMSON	
SK9 3BY	
ajdesignlimited@gmail.com	
SCALE	1:100 1:50
DATE	22/3/23
	D502