



Plan Produced for: Clearview Home Improvements
Date Produced: 06 Dec 2022
Plan Reference Number: TQRQM22340155335560
Scale: 1:500 @ A4

Ferguson 390601122 - 1250

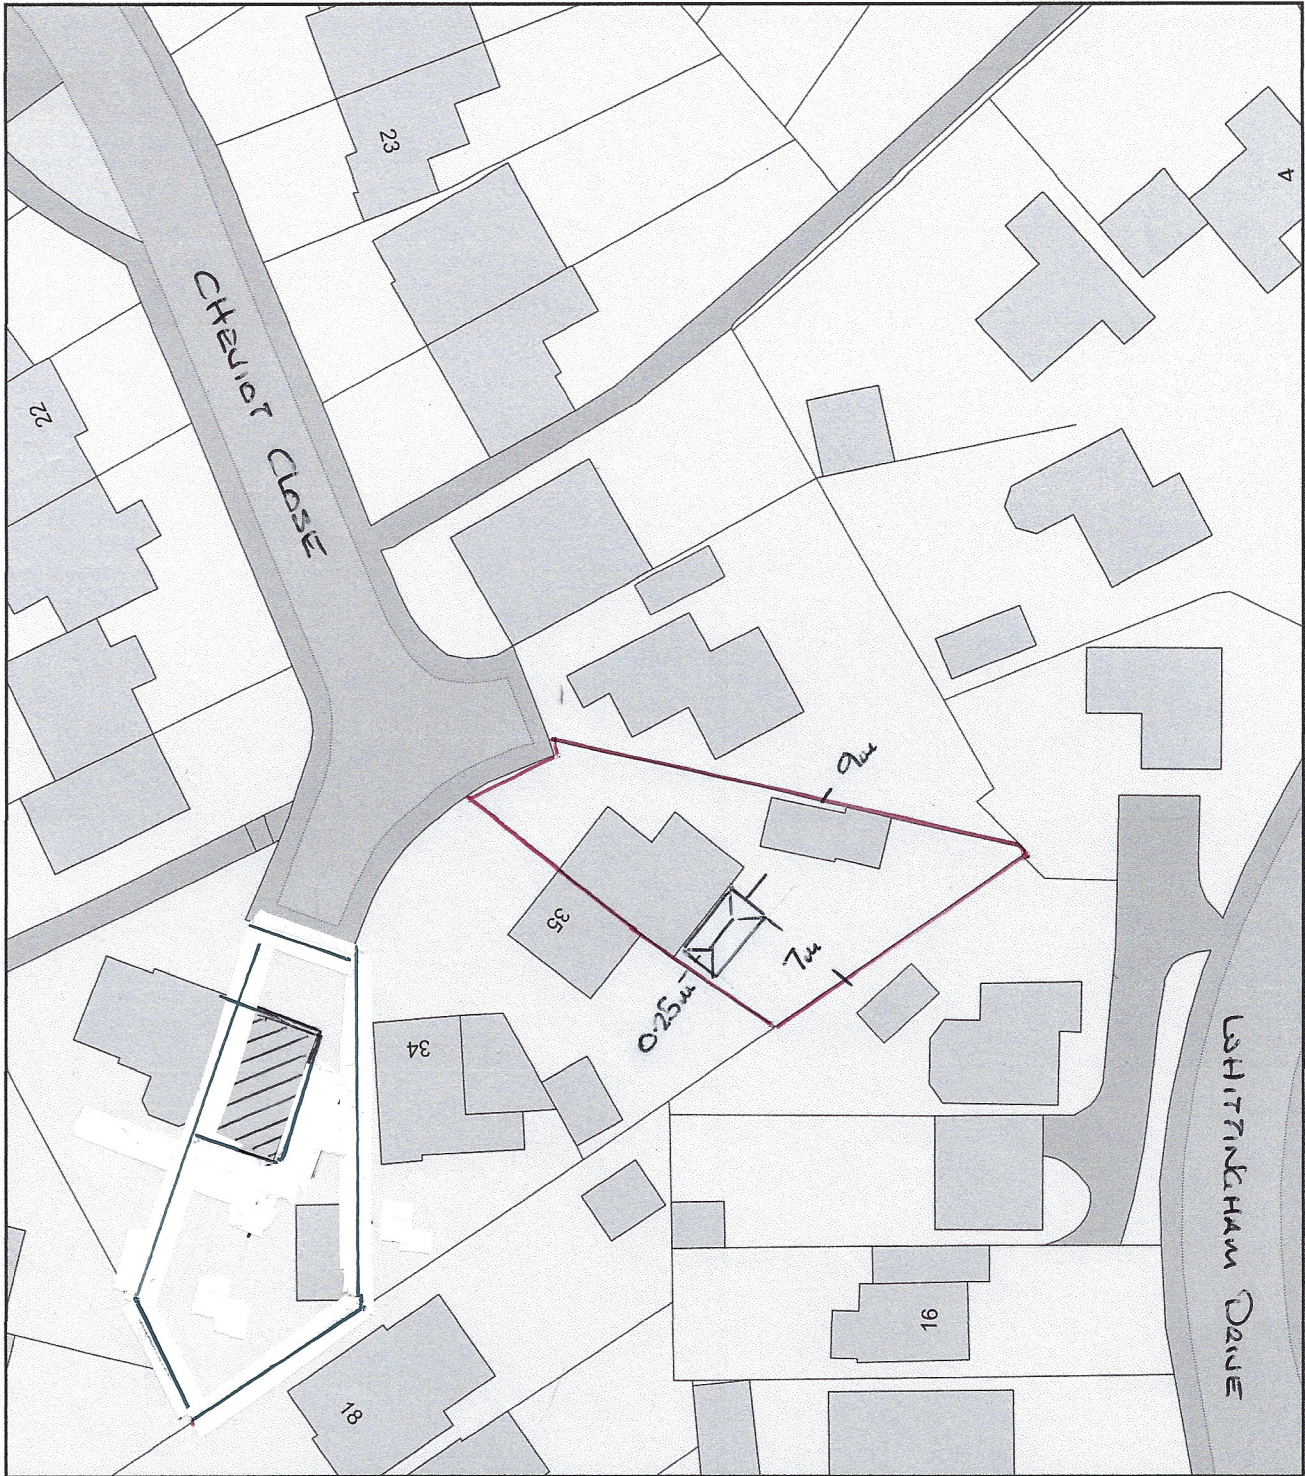

0 50
Metres

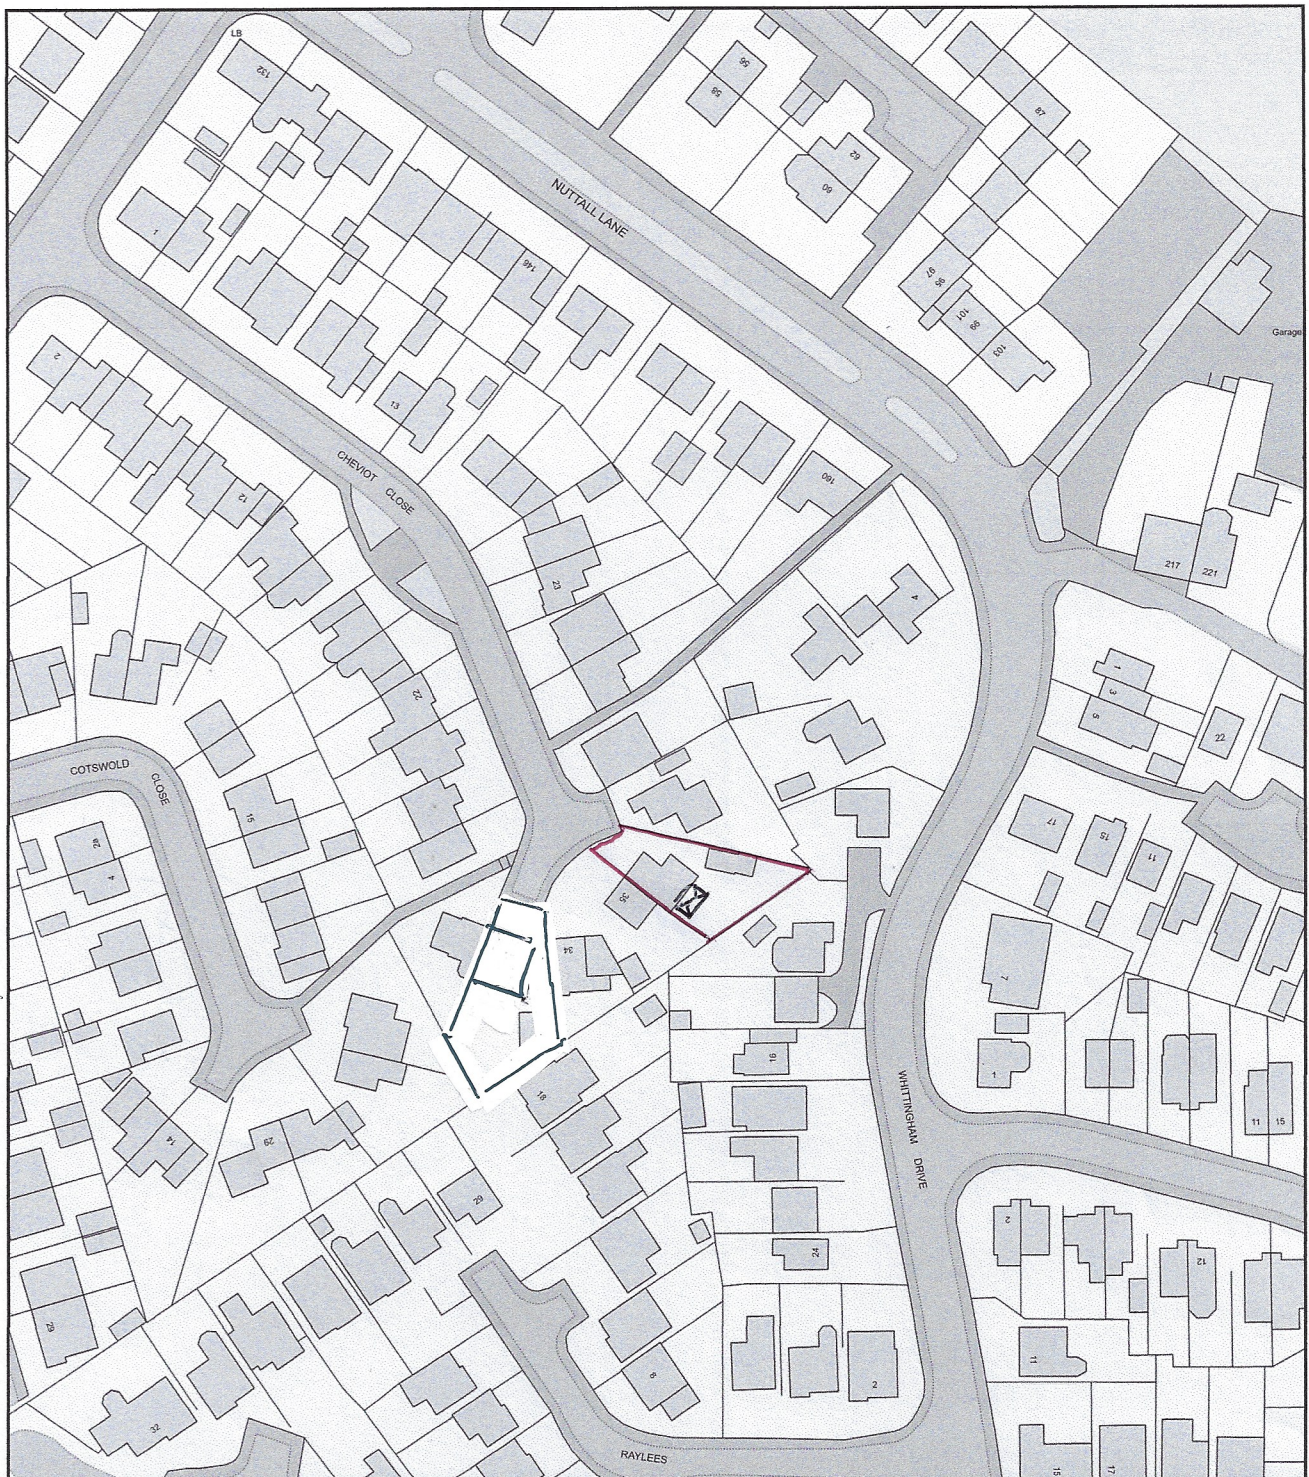

Plan Produced for: Clearview Home Improvements

Date Produced: 06 Dec 2022

Plan Reference Number: TQRQM22340155516888

Scale: 1:1250 @ A4