



Location Plan
Scale 1:1250

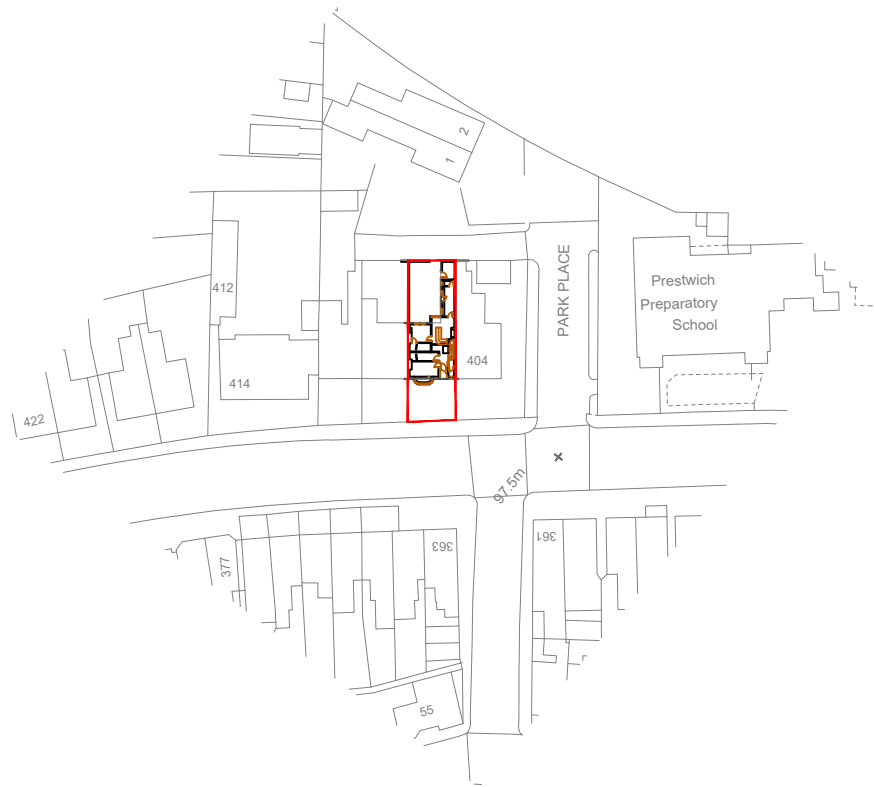

Block Plan
Scale 1:500

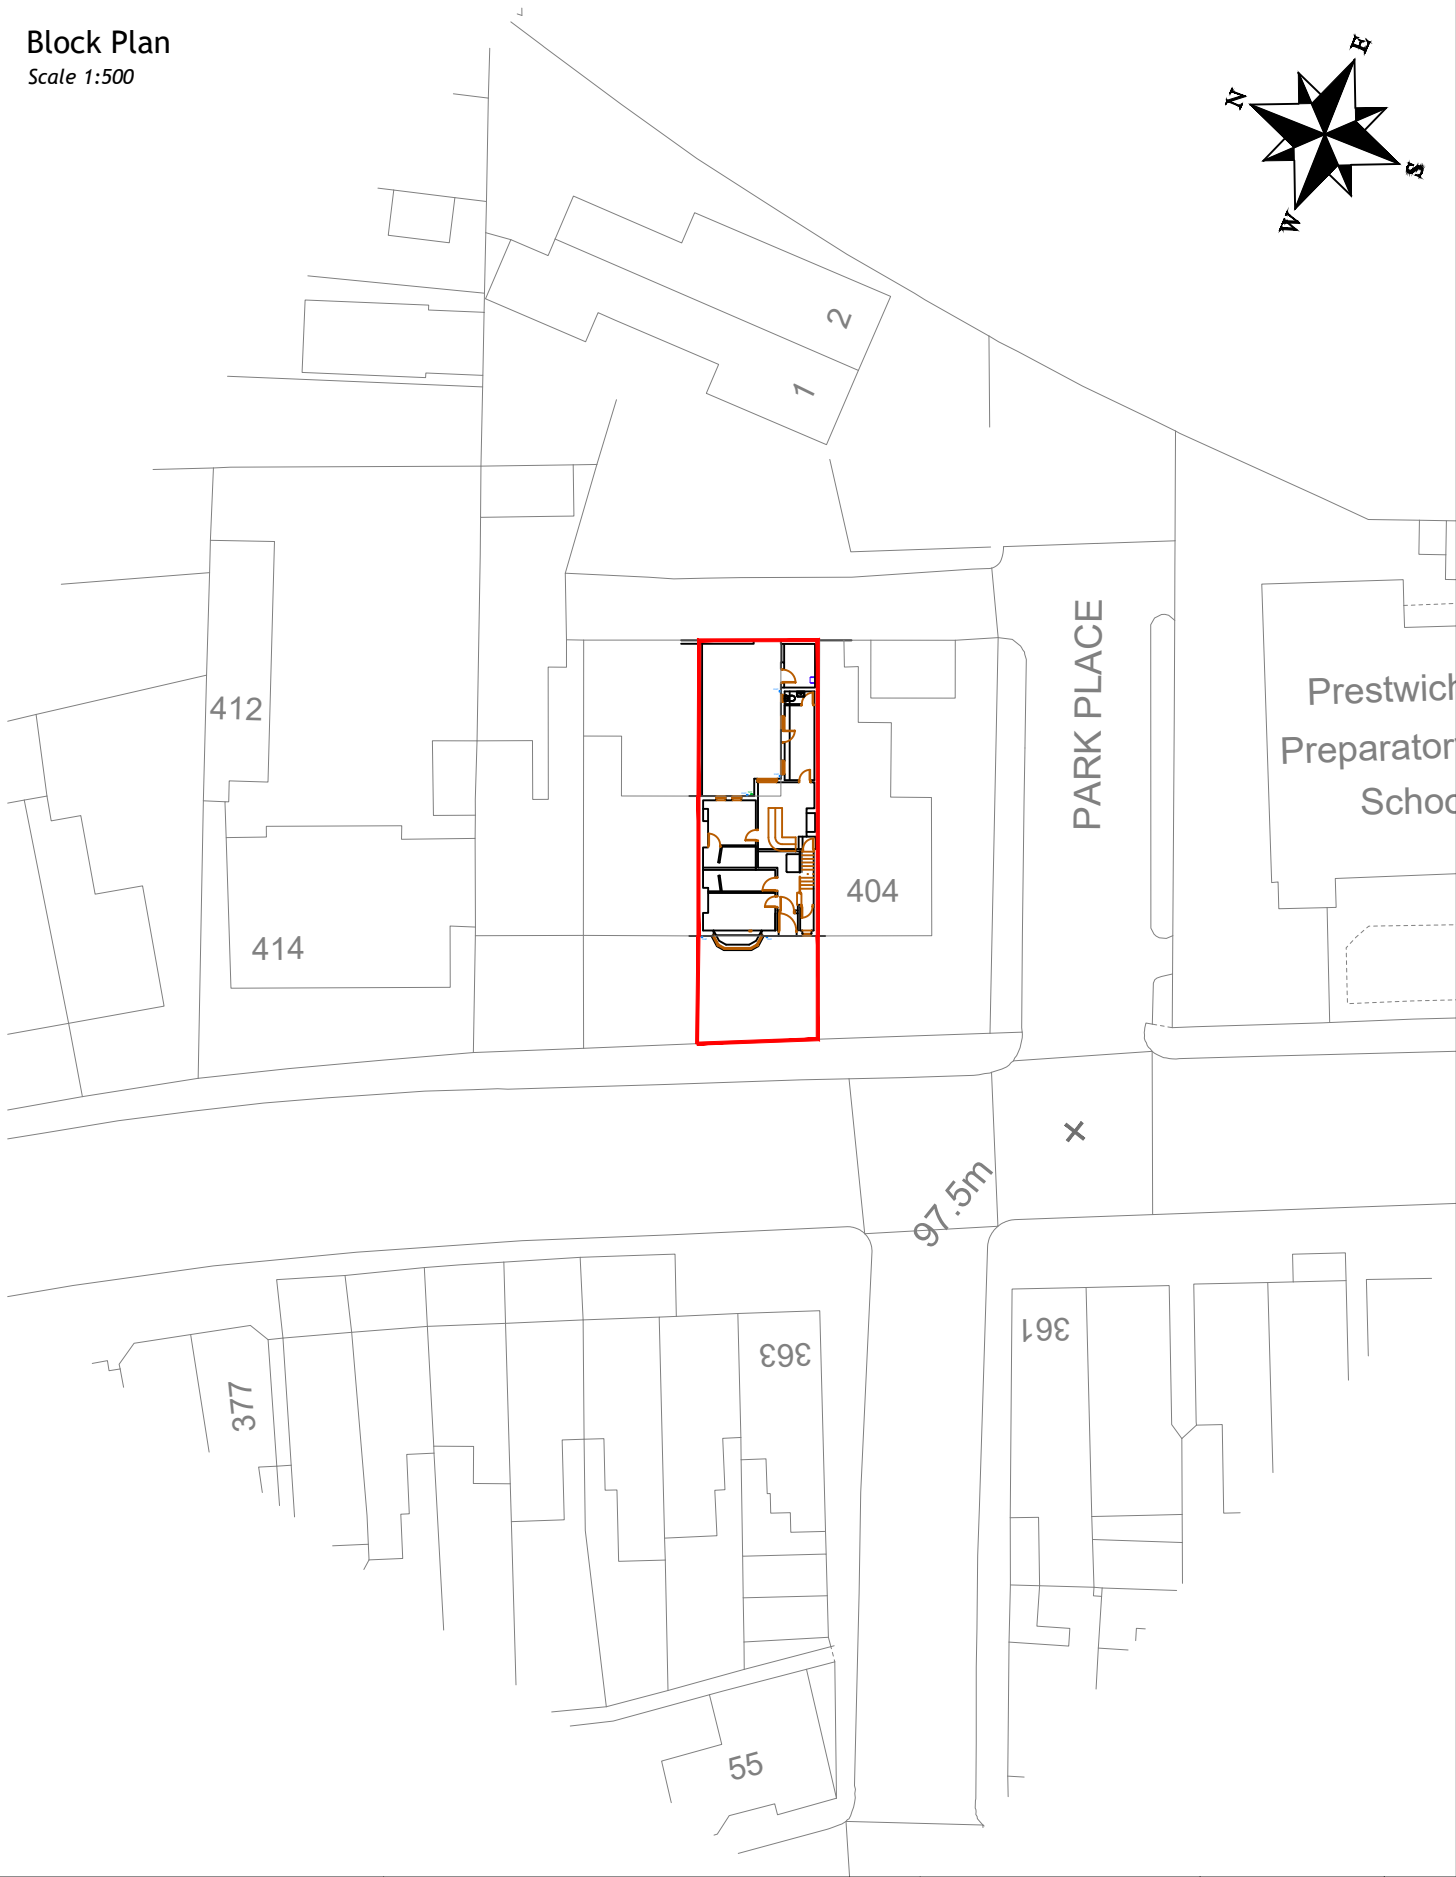

Aerial View



EDIFICE

Building Consultants Limited

email: nick@edificebc.co.uk mobile: 07917125231

Architecture Project Management Consultancy

All levels and dimensions must be checked on site by contractor prior to commencement of works. Any variations must be reported to Edifice BC Ltd.

All information herein is the copyright of Edifice BC Ltd. Copying in full or in part is forbidden without the written permission from Edifice BC Ltd.

PROJECT

Proposed Development at:
406 Bury Old Road
Prestwich
Manchester

DRAWING TITLE

Existing Location and Block Plans

CLIENT

406 Dental

DATE	Oct '23	DRAWING No	REV
DRAWN BY	NH	880-1.01	
SCALE	1:1250/500@A3		