




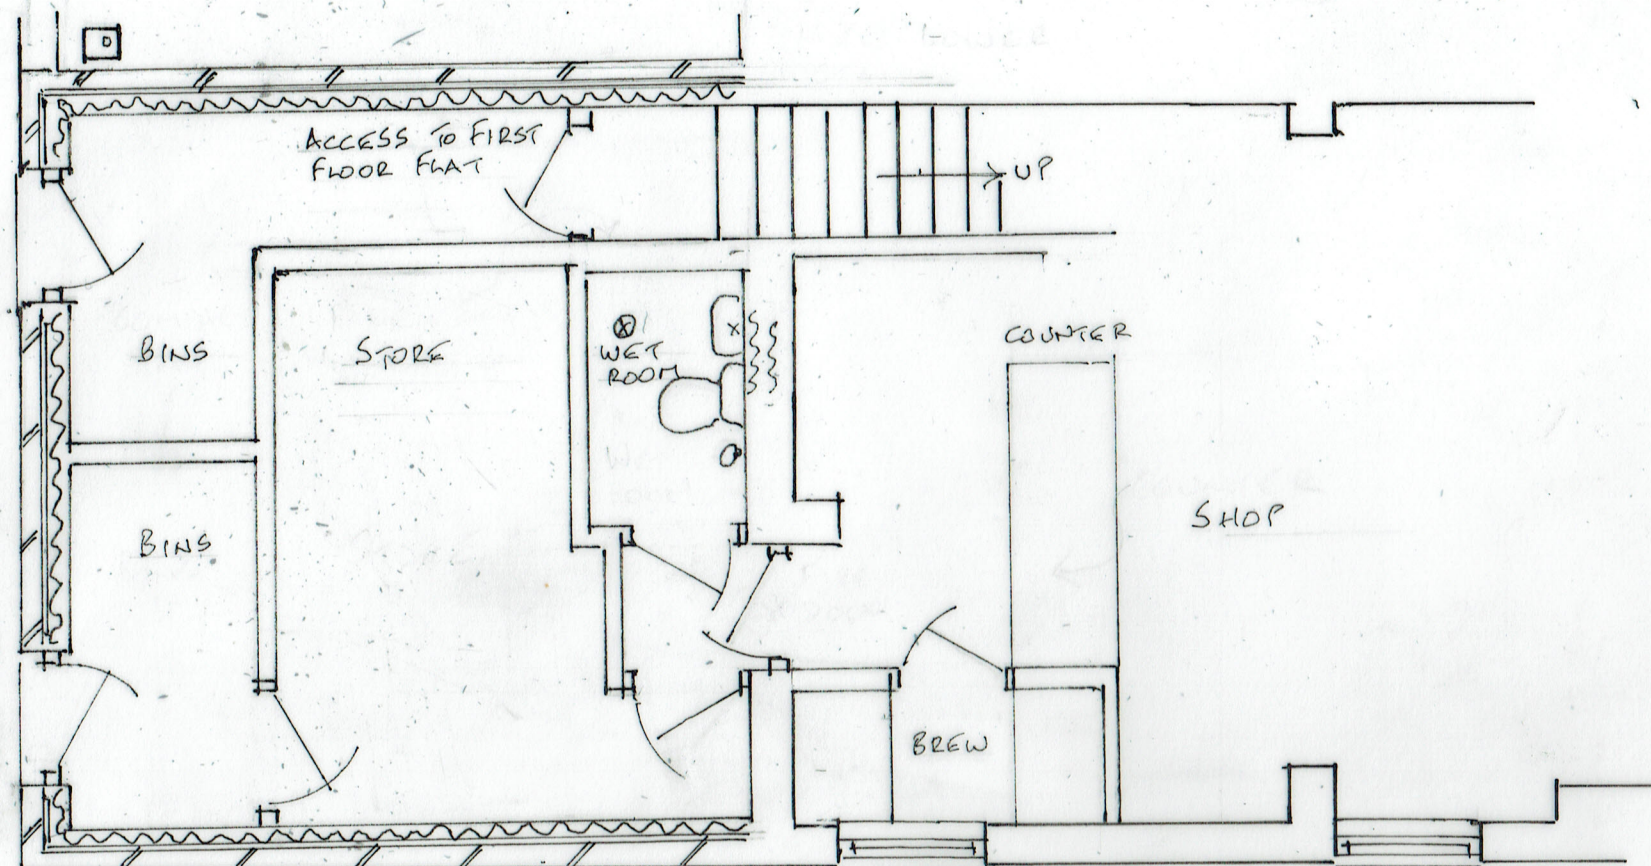


NO PART OF EXTENSION, ABOVE OR BELOW GROUND,
TO ENCROACH ONTO HIGHWAY

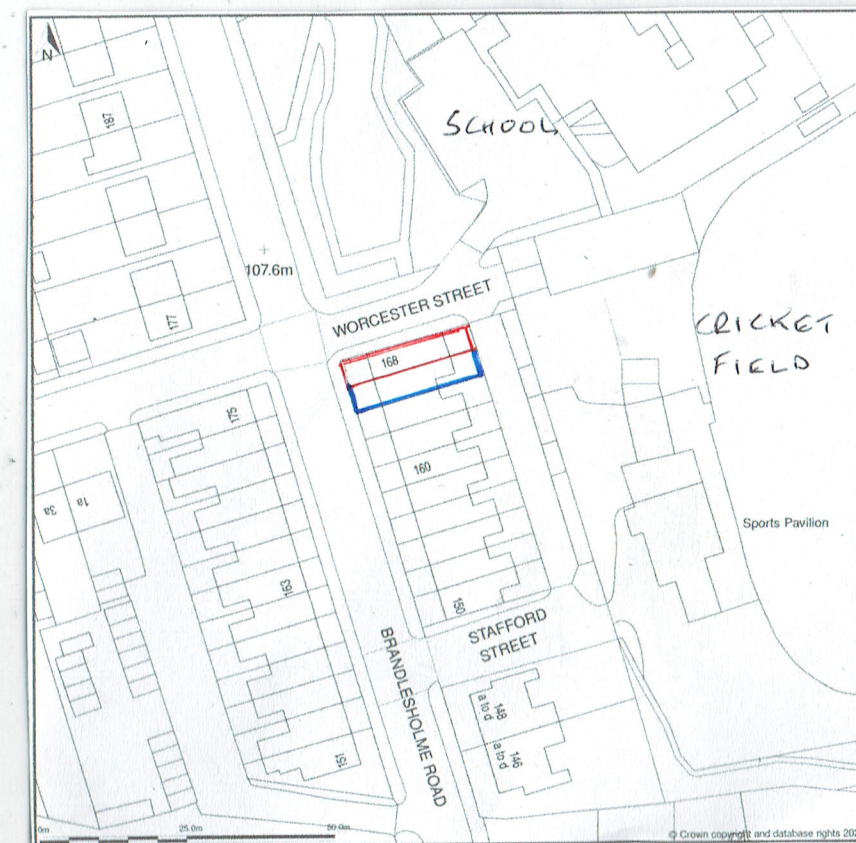


LOCATION PLAN (1:1250)

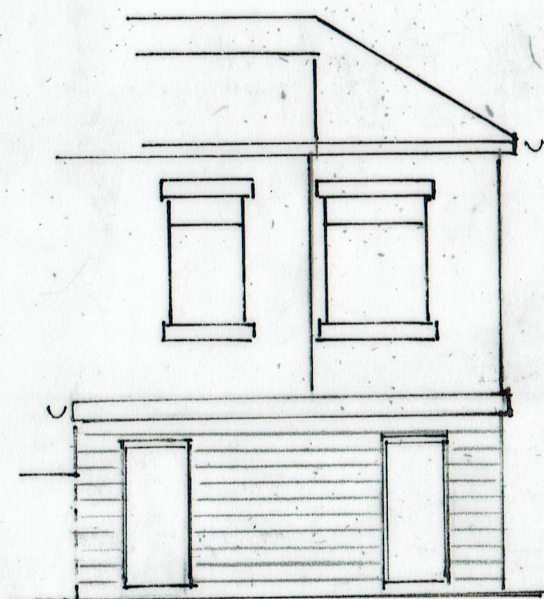

REAR ELEVATION

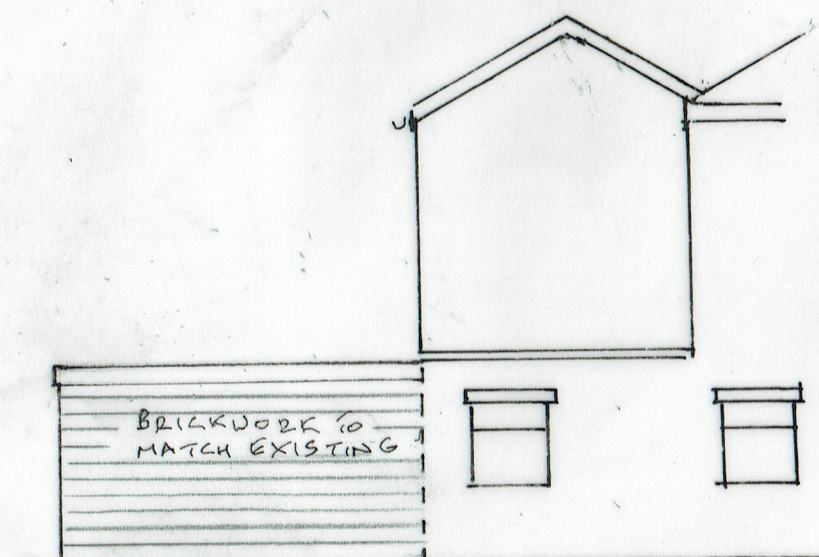


SIDE

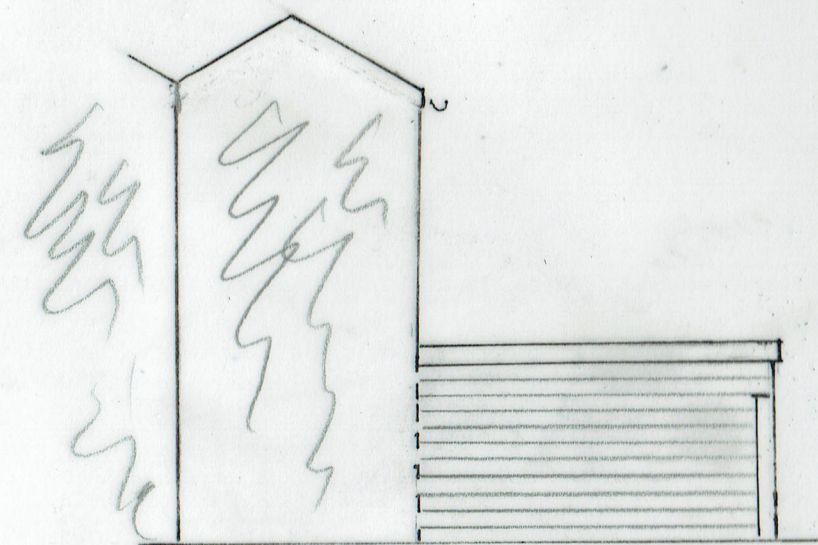

SIDE

NOTE. PREVIOUS APPROVAL FOR SIMILAR EXTENSION.
NOW LAPSED. NUMBER 59206 27/10/2015

2. PROPOSED PLAN

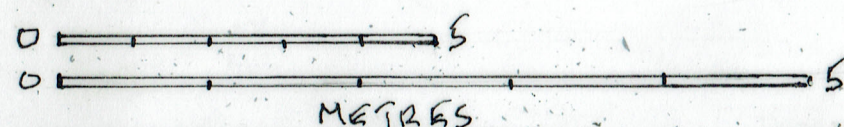

12/12/2023

23/757/02

SINGLE STOREY REAR EXTENSION

168 BRANDLESHOLME ROAD, BURY BL8 1AX