



EXISTING MATERIALS

PROPOSED INTERLOCKING CONCRETE ROOF TILES TO DUELING SET TO AN APPROX 27° DUE PITCH (BOSS RAIL/DOUBLE ROOM TYPE!)
 ORIGINAL PLYWOOD FASCIA AND SOFFIT S & EAVES TO AN APPROX 400 SOFFIT PROJECTION
 DRY VERGETIVE TO CARRIED DIKE ENDS
 BOX 2 UPVC BROWN PLASTIC RAINWATER CUTTERS / DOWNSPOUTS / SOIL STACK, SANITARY AND WASTES.
 RUSTIC CLAY OUTER LEAF FACE BRICKS IN STEEPER BOSS AND 1:3 C/S NATURAL MORTAR
 STAFFORDSHIRE BLUE 3LX SOLDIER BANDS - COURSE BELOW 1ST FLOOR WINDOWS
 WHITE UPVC PROFUL FRAMES, CASSETTS AND SECTIONS WITH DOUBLE GLAZED / SEALED UNITS SK.

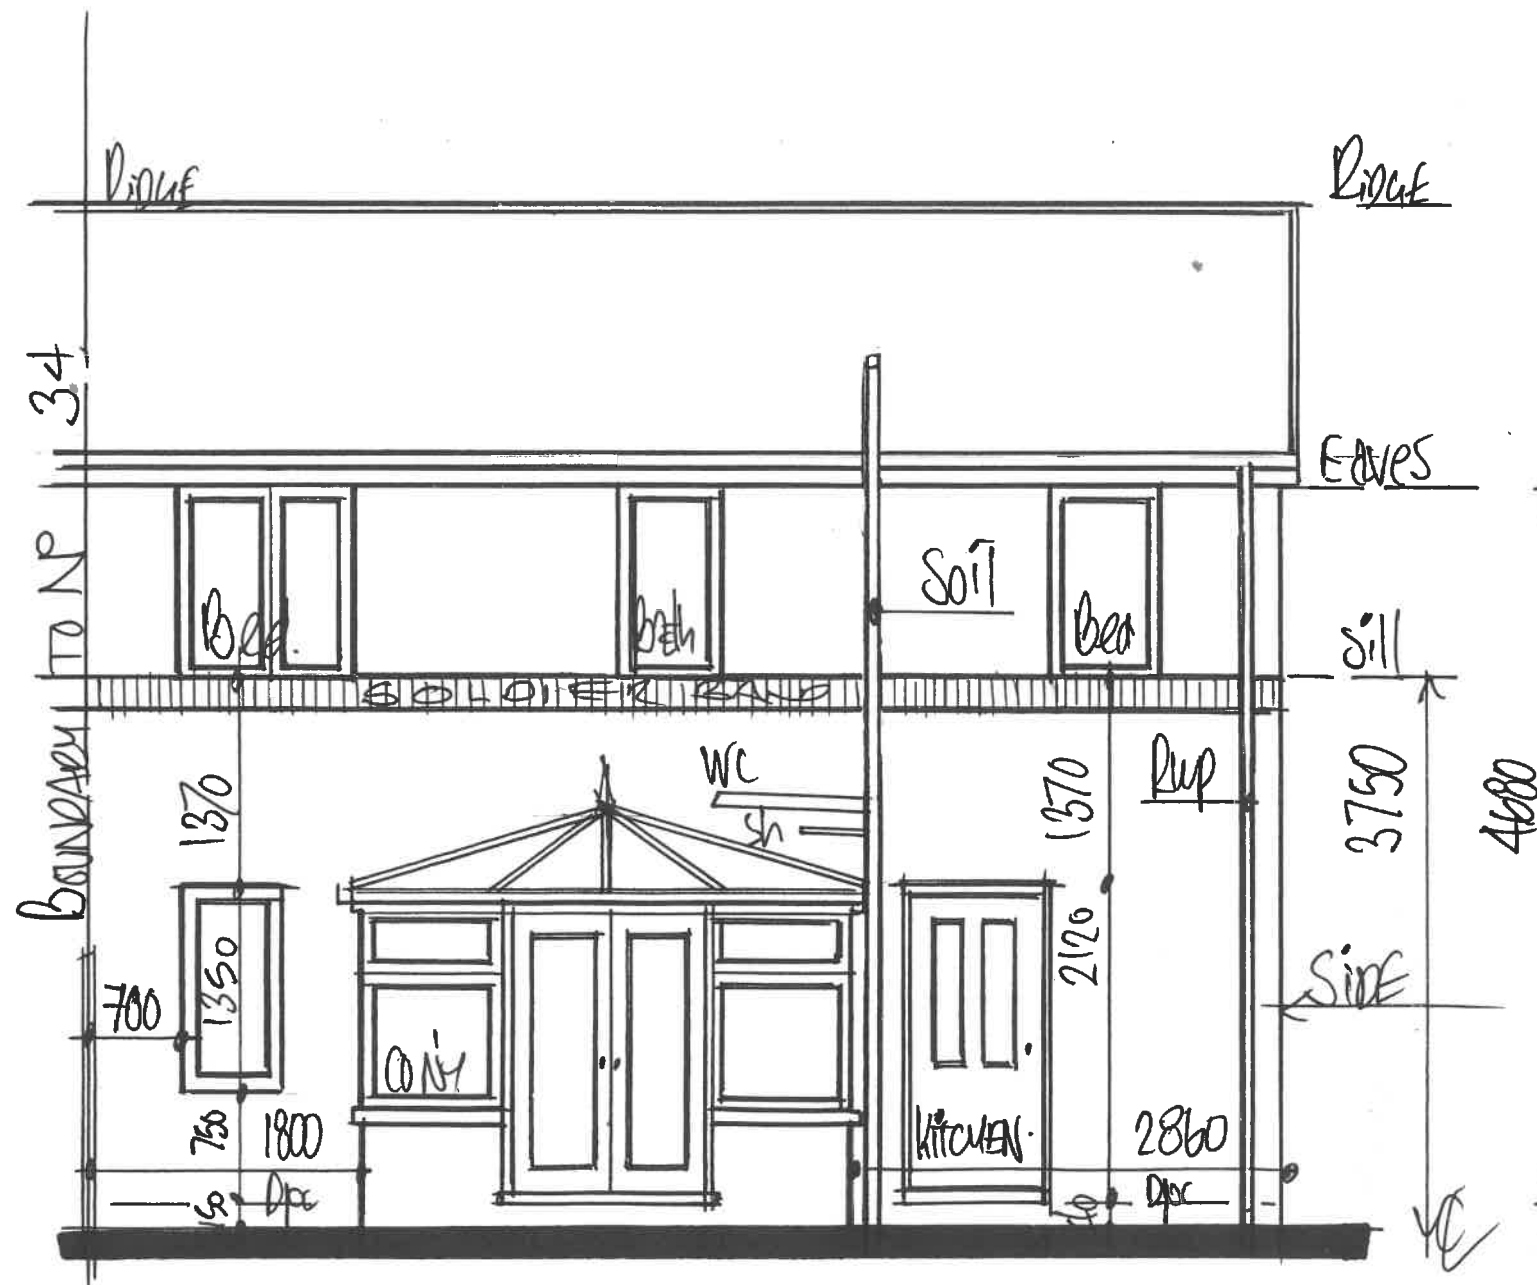

1:50 EXISTING "REAR" ELEVATION

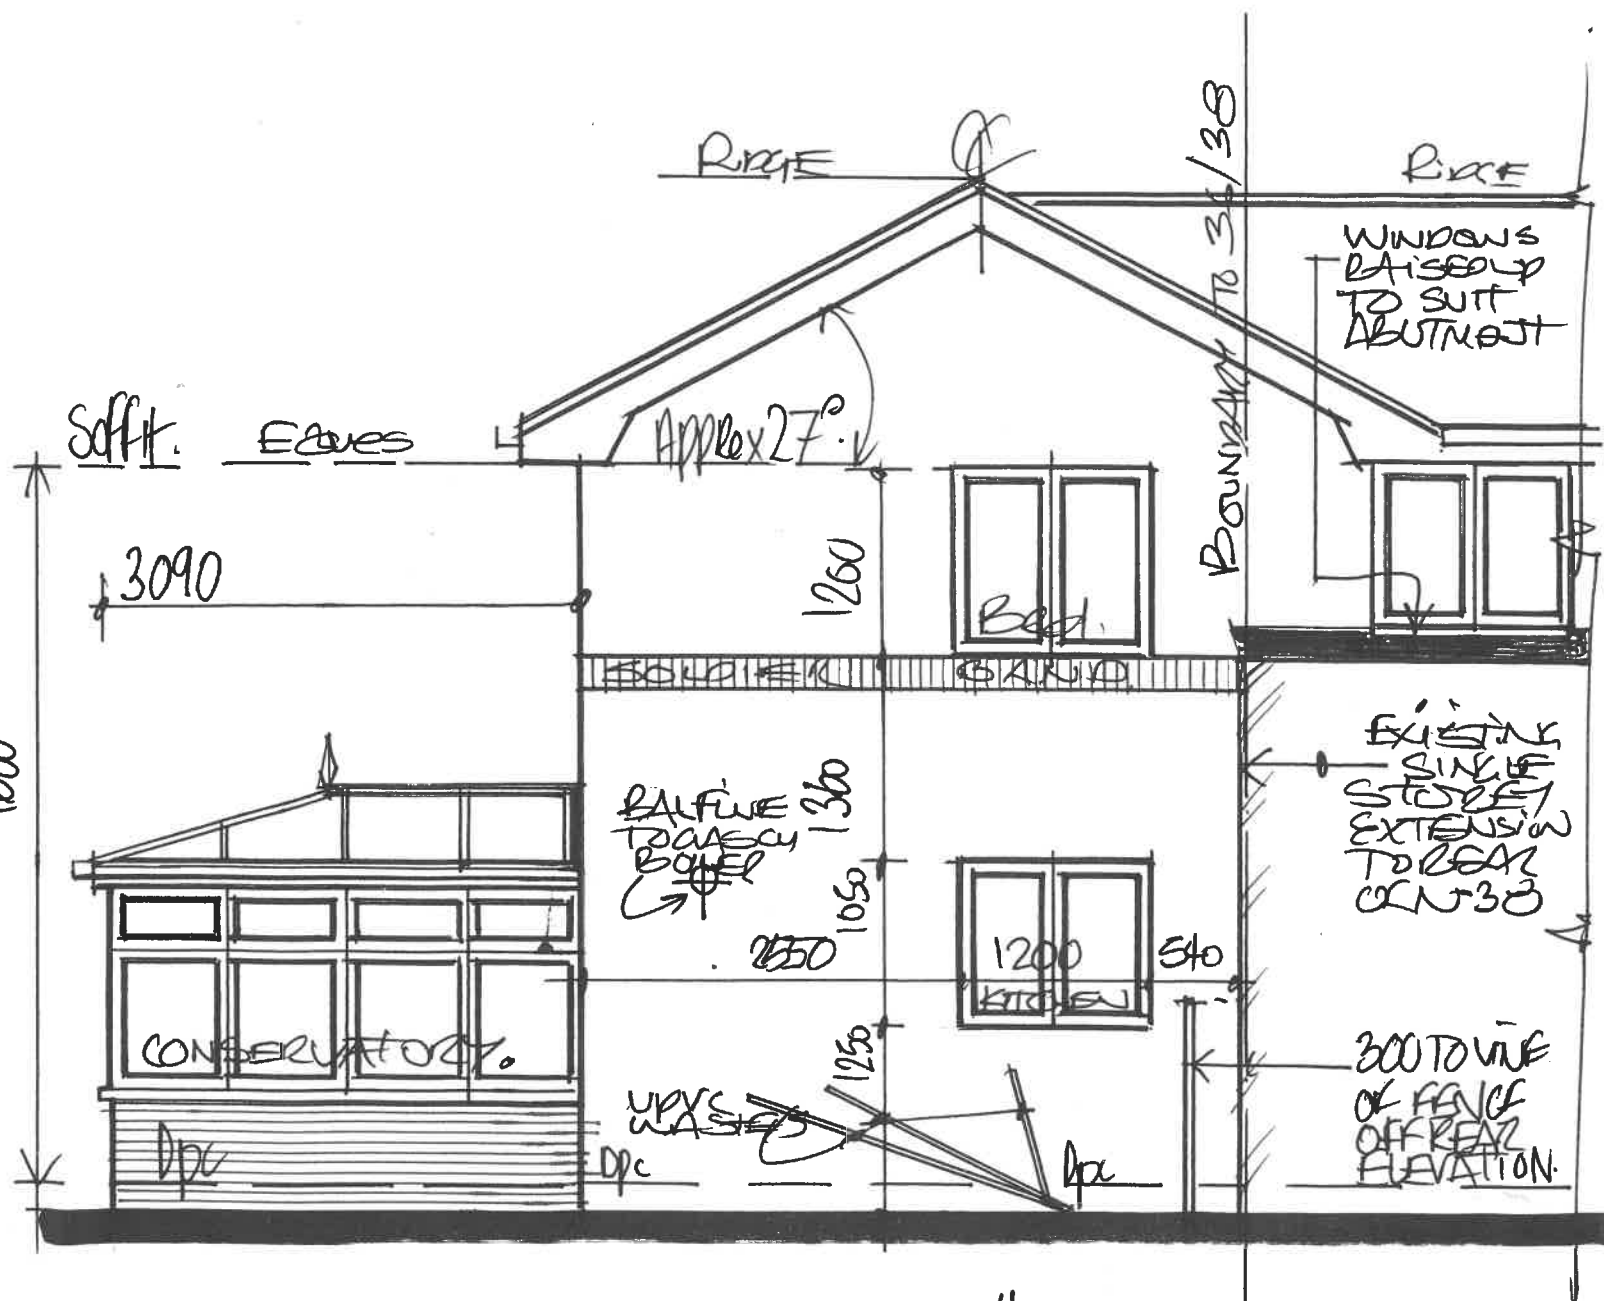

1:50 EXISTING "SIDE ELEVATION" (OFF HIGHWAY)