


All dimensions to be checked on site before commencement of works. Do not scale from this drawing. Any discrepancies are to be notified to the Architect/Designer immediately **IF IN DOUBT - ASK!**
Unless otherwise stated all dimensions are given in millimetres.

revisions:

B 06:12:21 Stone wall corner after pre app review
C 13:12:21 PLANNING ISSUE

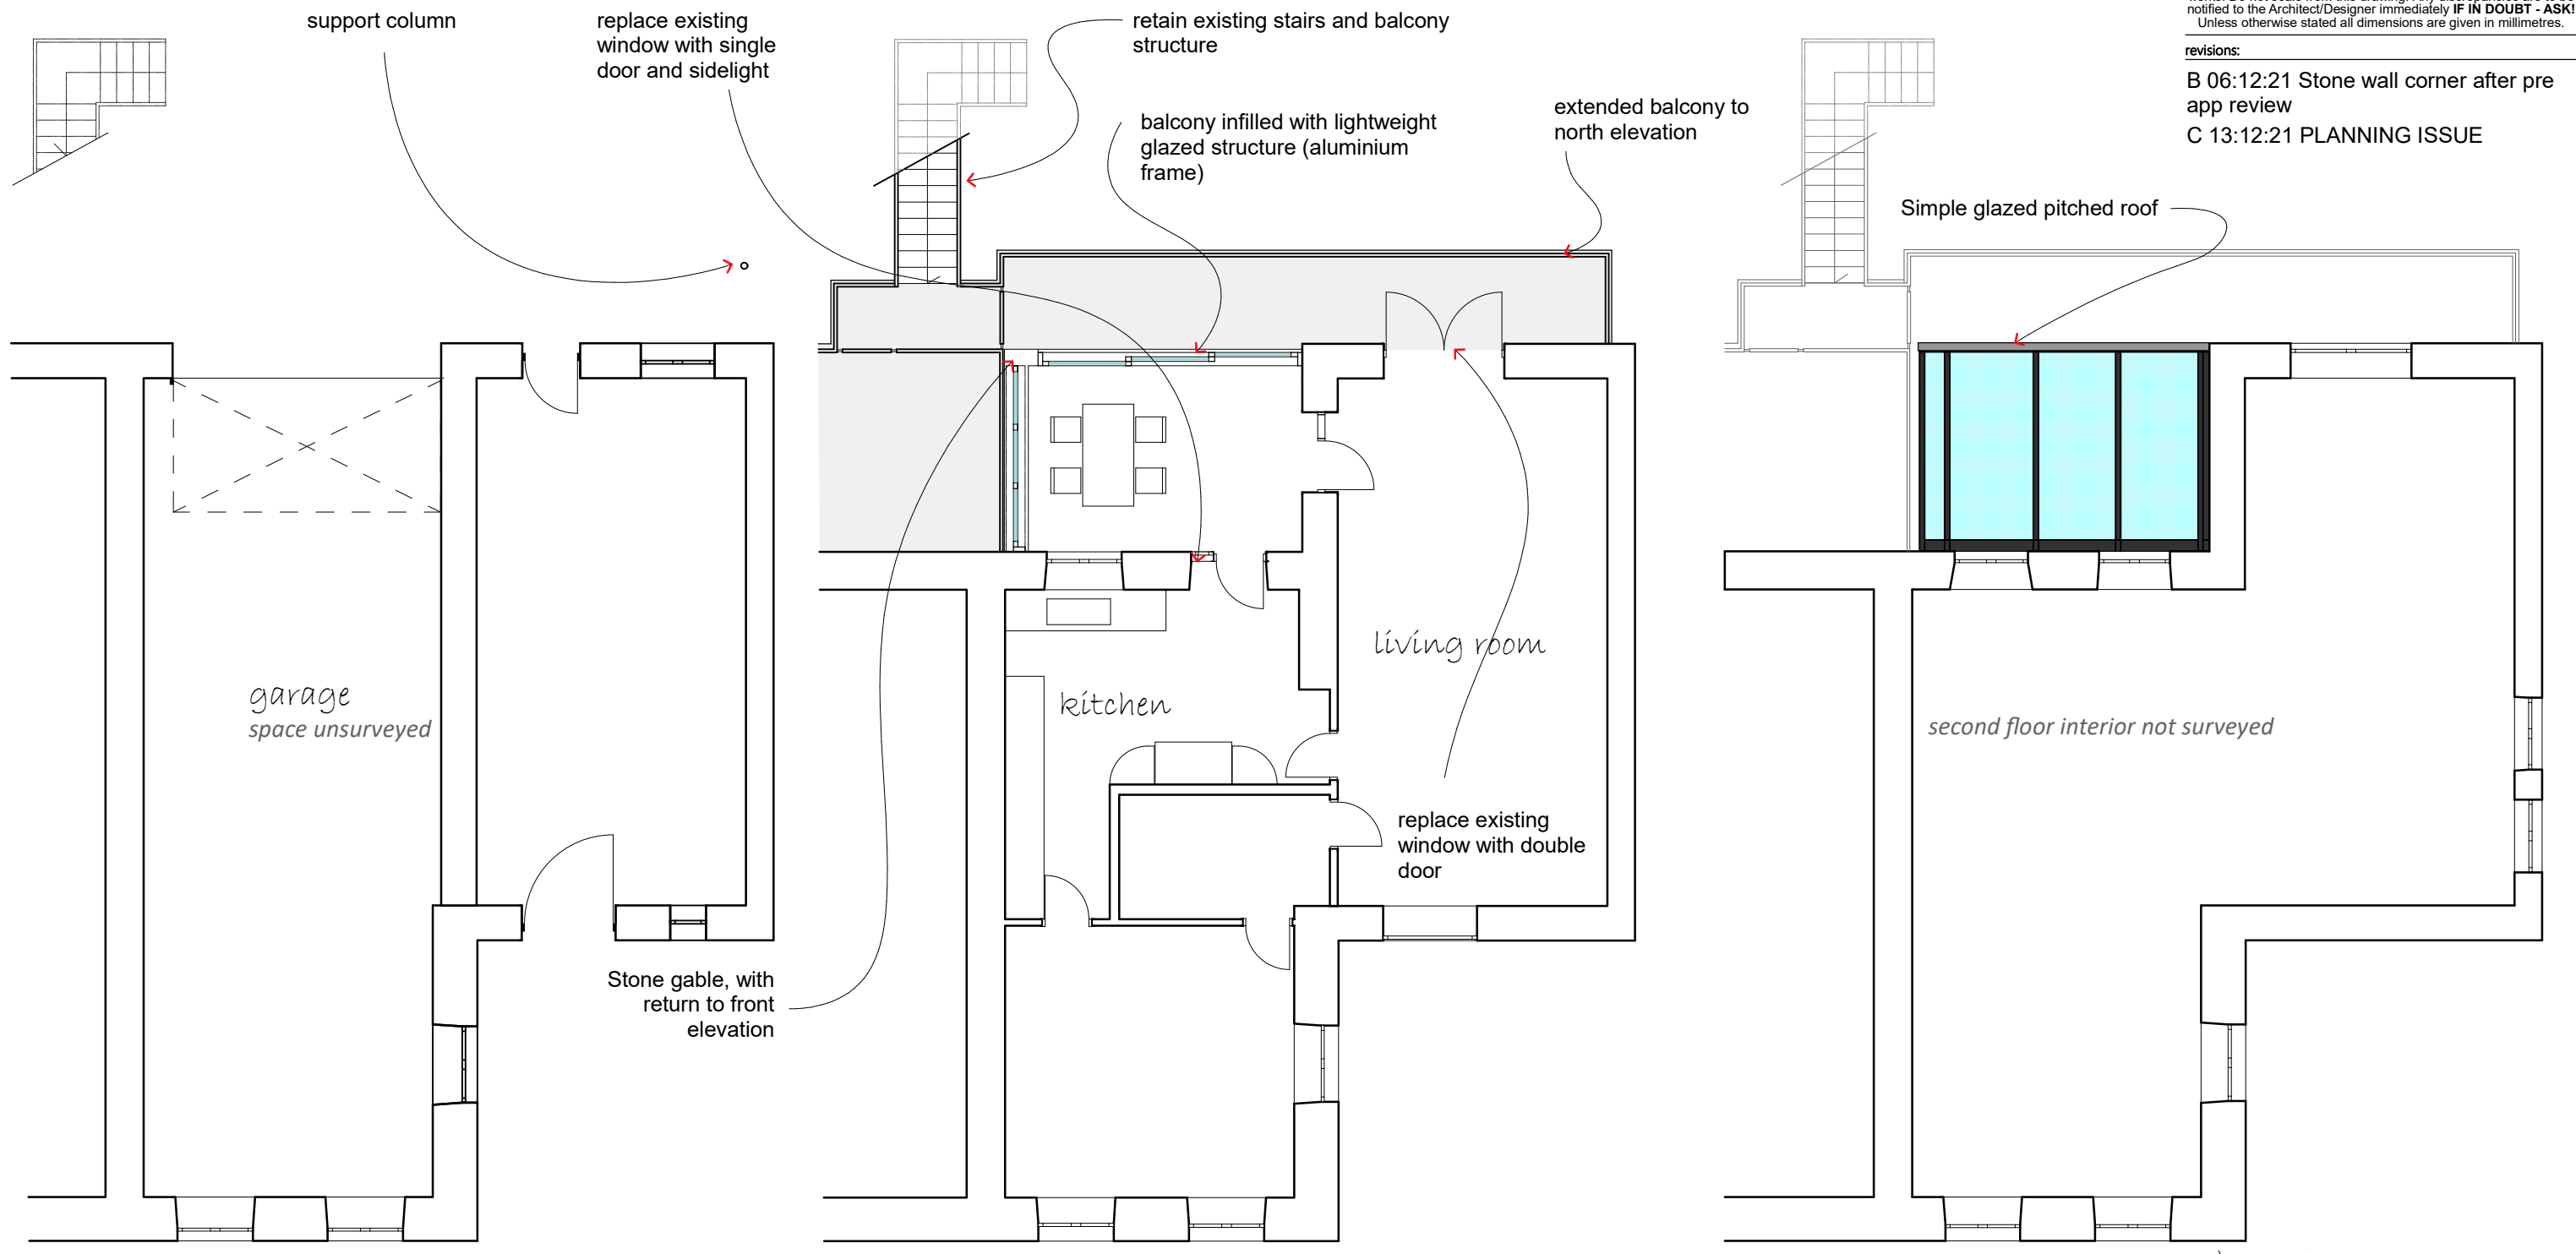

proposed ground floor

proposed first floor

proposed second floor

AREM architectural design

Client : Skells & Caldwell

Conservatory
6 Crown Mews Hawkshaw

Sheet : Proposed Plans


Drawing No :	AD2108	03	C
--------------	--------	----	---

scale : 1:100 @A3

date : 01.08.21

drawn tk check: ep emma@aremdesign.co.uk

© ALL DRAWINGS AND WRITTEN MATERIAL HEREIN CONSTITUTE THE ORIGINAL AND UNPUBLISHED WORK OF THE ARCHITECT/DESIGNER, AND THE SAME MAY NOT BE DUPLICATED, USED, OR DISCLOSED WITHOUT THE WRITTEN CONSENT OF THE ARCHITECT/DESIGNER.

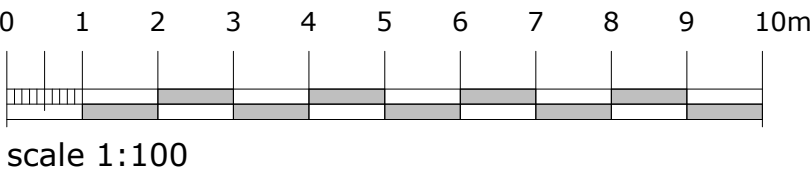

PROPOSED PLANS 1 : 100