



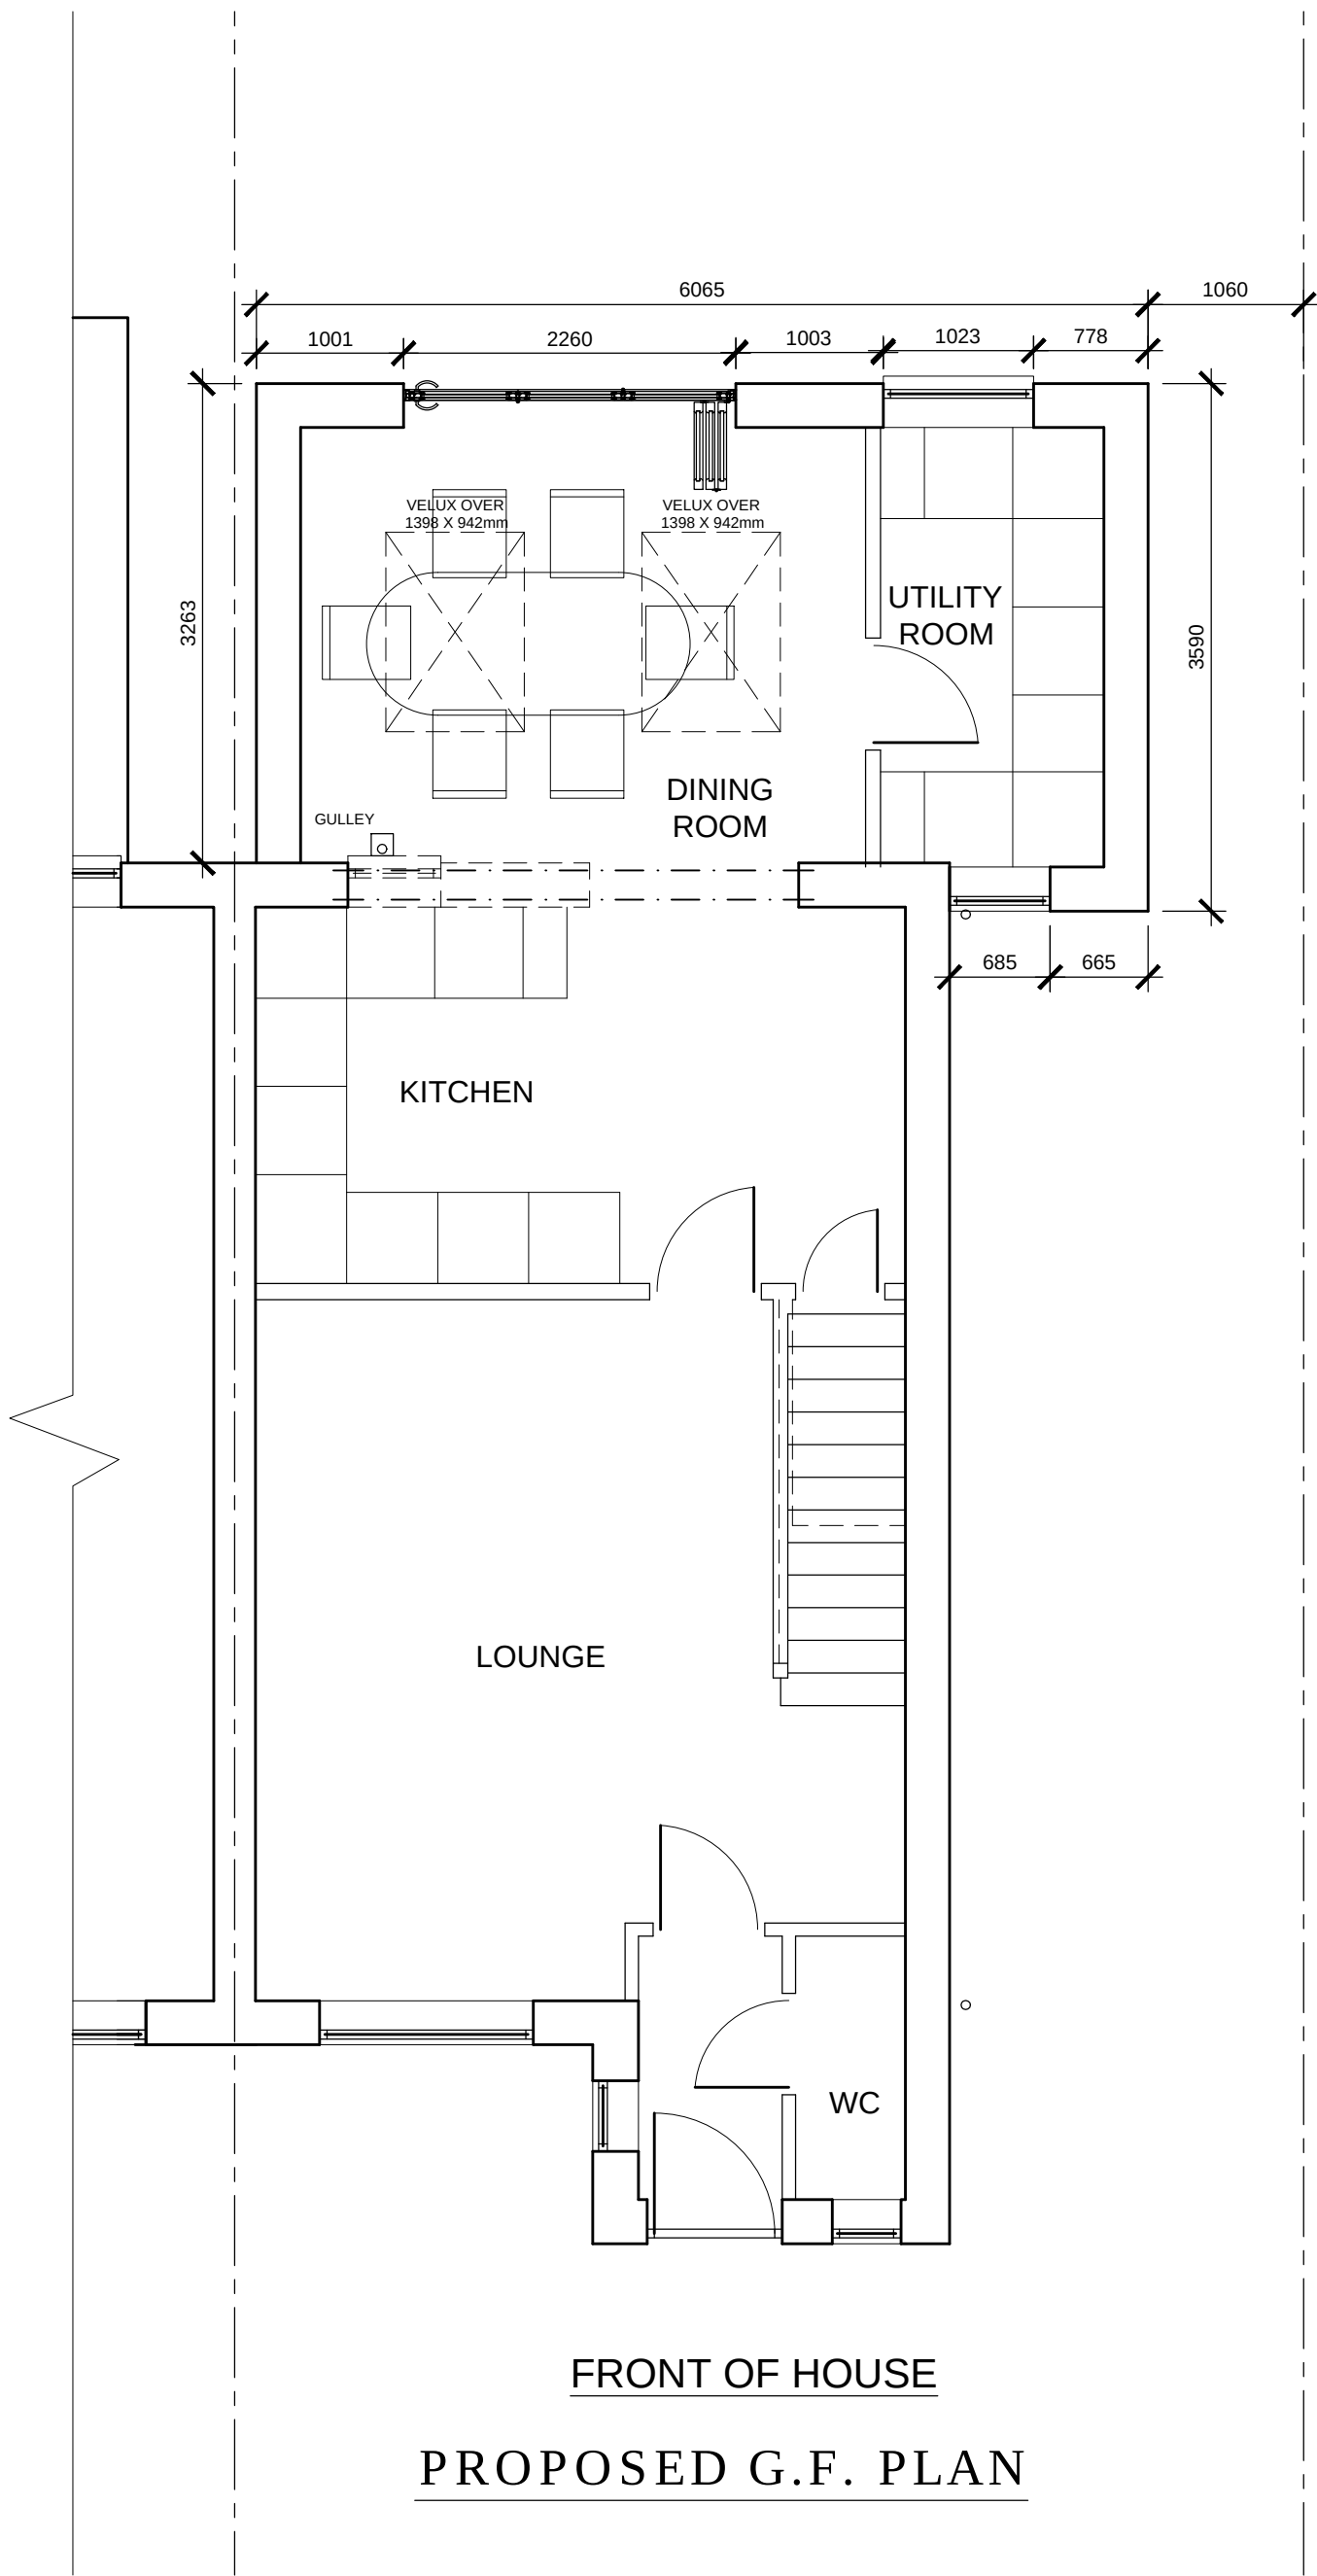

FRONT OF HOUSE
PROPOSED G.F. PLAN

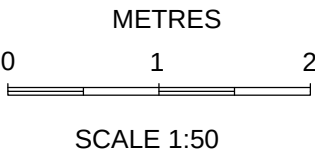

PLANNING

REV	DATE	AMENDMENTS	INT
Harry Jackson Surveyors Limited			
Unit 4A Farnworth Park Industrial Estate Wellington Street, Farnworth, Bolton BL4 7BY Tel: 01204 701740 Mobile: 07931 321879			
CLIENT	Jon		
ADDRESS	19 Rivermead Way Whitefield, Bury M45 8SF		
PROJECT	Rear Extension		
TITLE	Proposed GF Plan		
DRAWING No.	5	REV	
SCALES	1:50	DATE	Nov 2021
DRAWN BY	BE	SHEET SIZE	A3
CHECKED BY	HJ	COPYRIGHT	©