


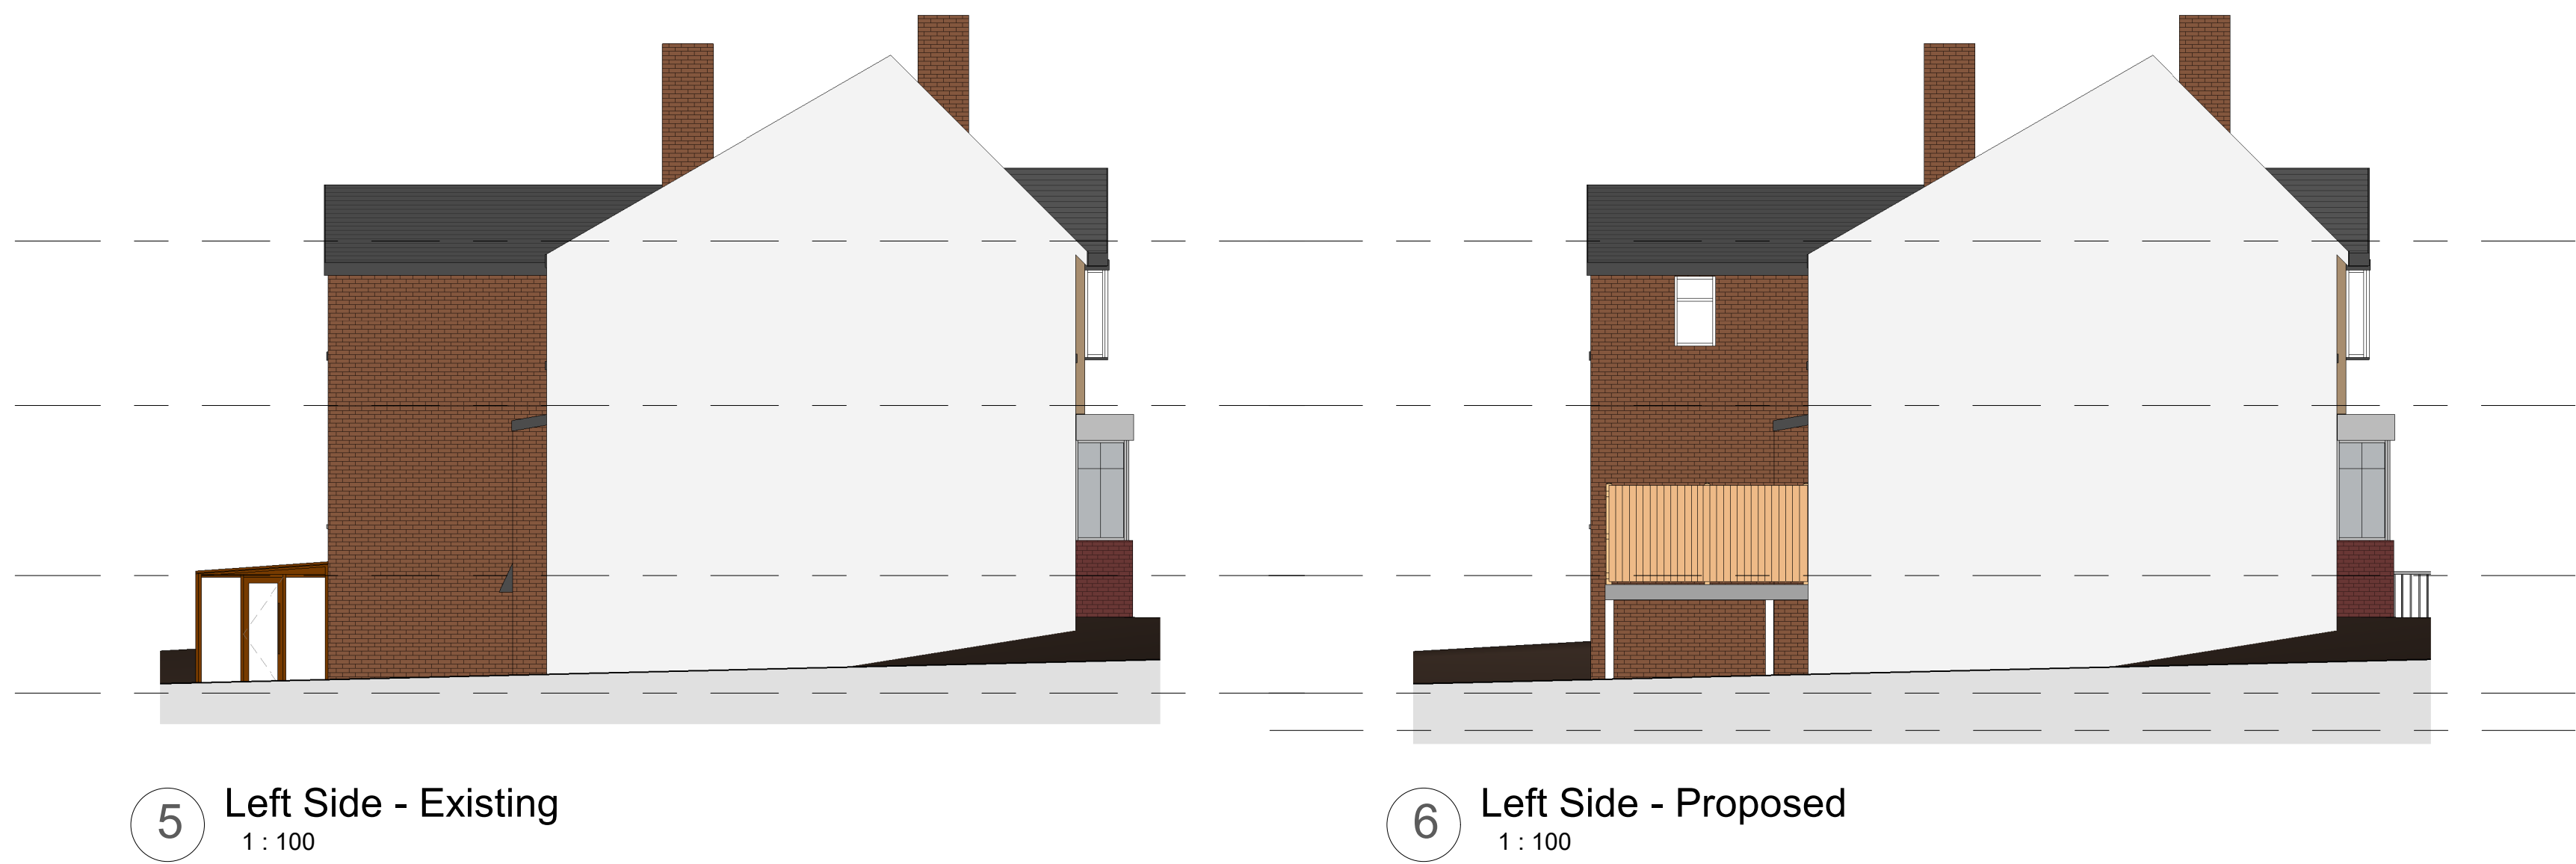

4	PLANNING	13/01/2022
3	Revised Design	11/01/2022
2	Revised Design	06/01/2022
1	Revised Design / Dims	22/12/2021
No.	Description	Date

PROJECT		126 Albert Avenue	
TITLE Existing and Proposed Elevations			
CLIENT Klyne			
STATUS PLANNING			
DRAWN BY TP		DATE 30/11/2021	SCALE (@ A1) 1 : 100
PROJECT NUMBER GSS21105.1		DRAWING NUMBER 004	REV 4
GOLD SKETCH			
S T U D I O S			
www.goldsketch.co.uk		info@goldsketch.co.uk	0161 792 9595
NOTES © COPYRIGHT. ALL RIGHTS RESERVED. THIS DRAWING MUST NOT BE REPRODUCED WITHOUT WRITTEN CONSENT. DRAWING TO BE USED FOR THE EXAMINATION PURPOSE ONLY. ALL DIMENSIONS AND SETTING OUT SHALL BE CHECKED AND CONFIRMED ON SITE. ANY DISCREPANCIES TO BE REPORTED TO THE DRAWING PRINTER FOR THE EXAMINATION PURPOSE ONLY. ALL WORKS AND MATERIALS TO BE IN ACCORDANCE WITH CURRENT LEGISLATION LEGISLATION, APPLICABLE CODES OF PRACTICE AND BRITISH STANDARDS. ALL DIMENSIONS ON THIS DRAWING ARE IN MILLIMETRES UNLESS OTHERWISE STATED.			