




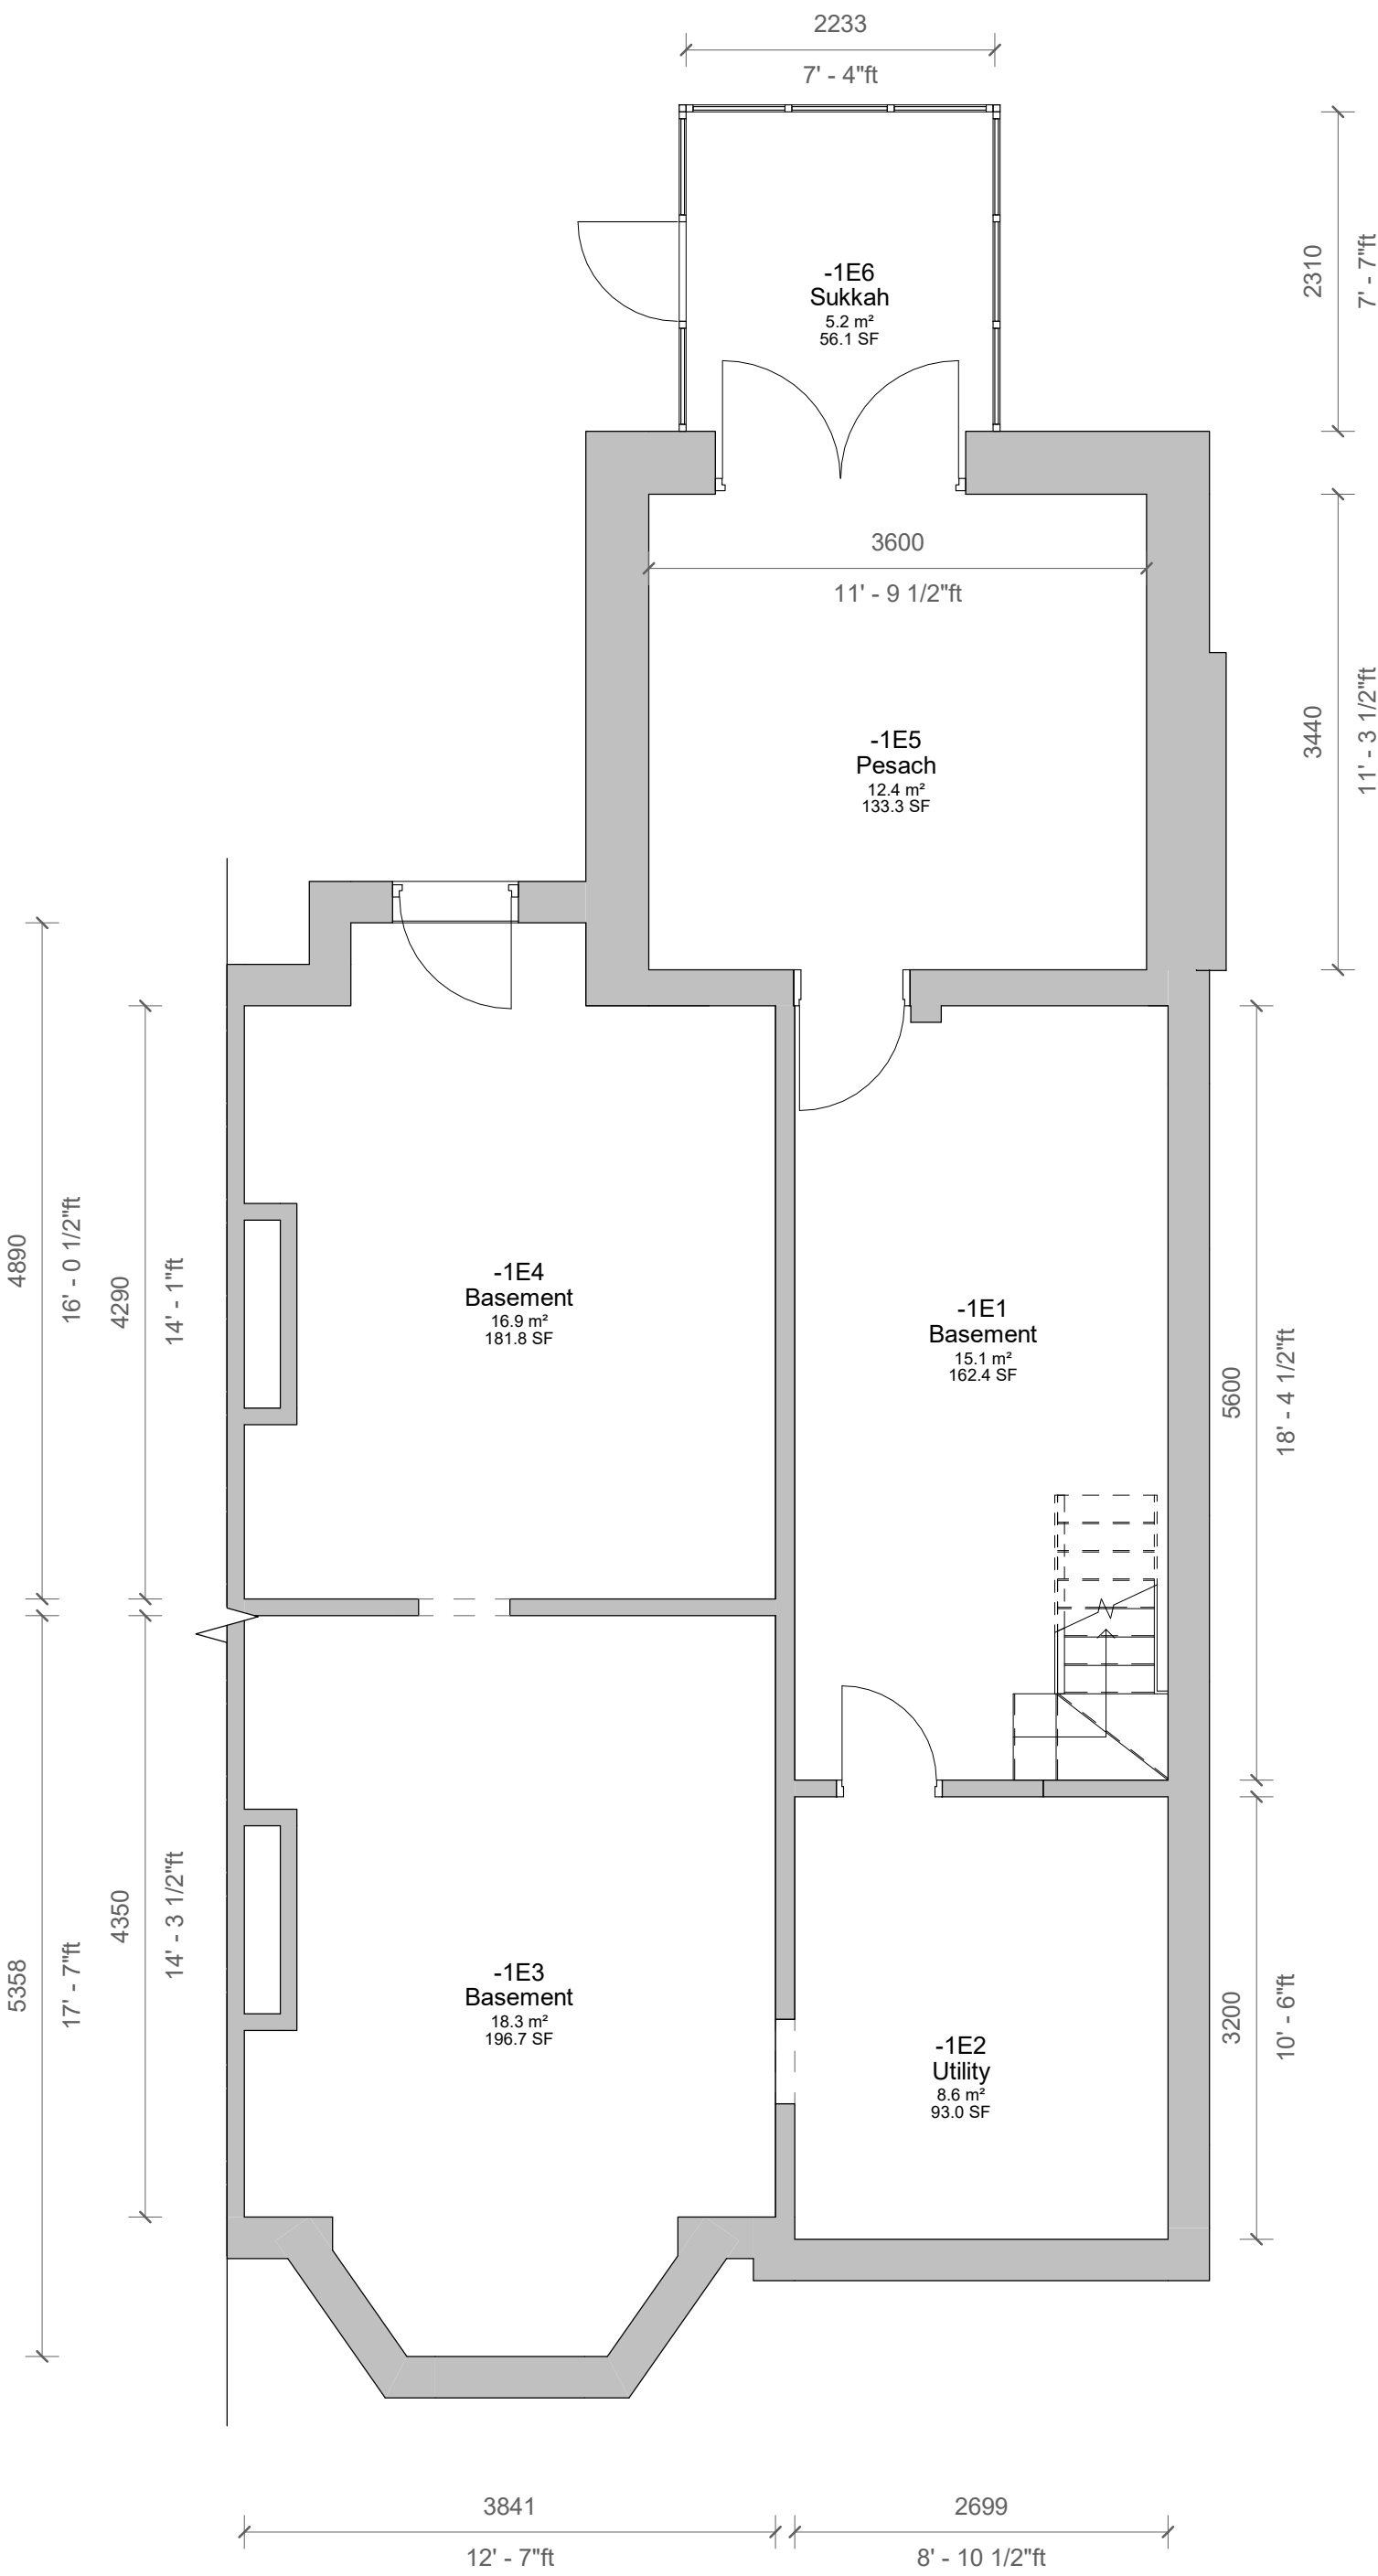



1 Level B1 - Existing
1 : 50

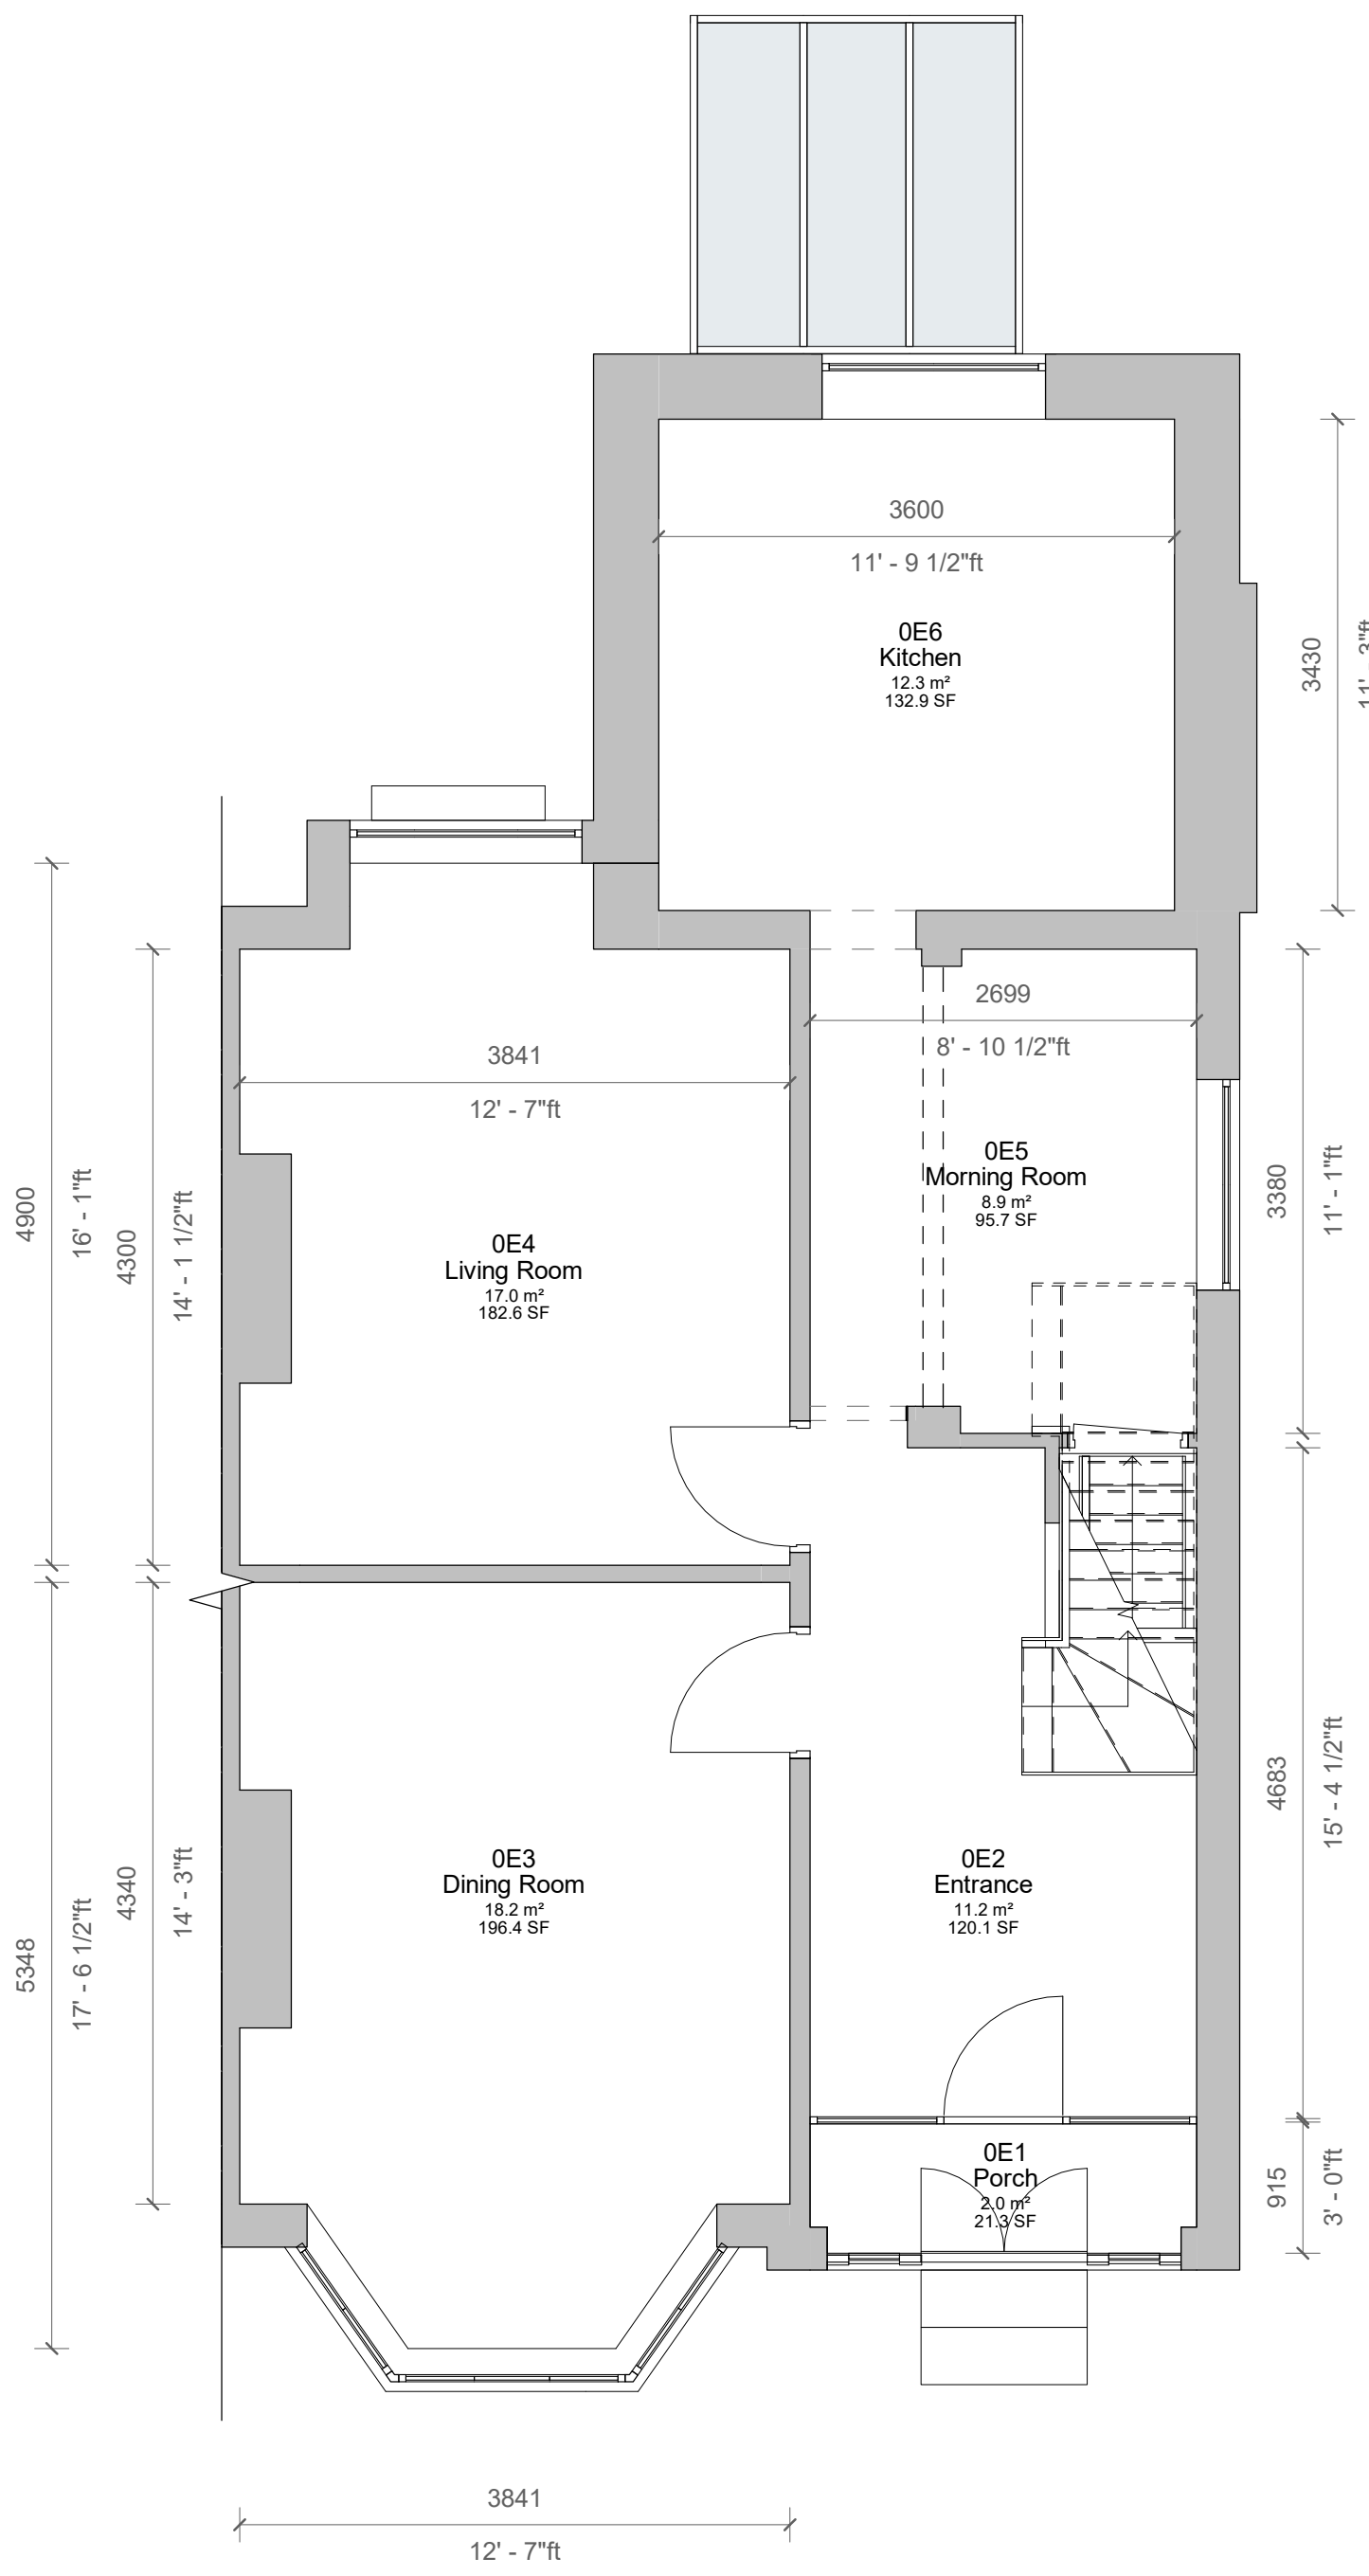

2 Level 0 - Existing
1 : 50

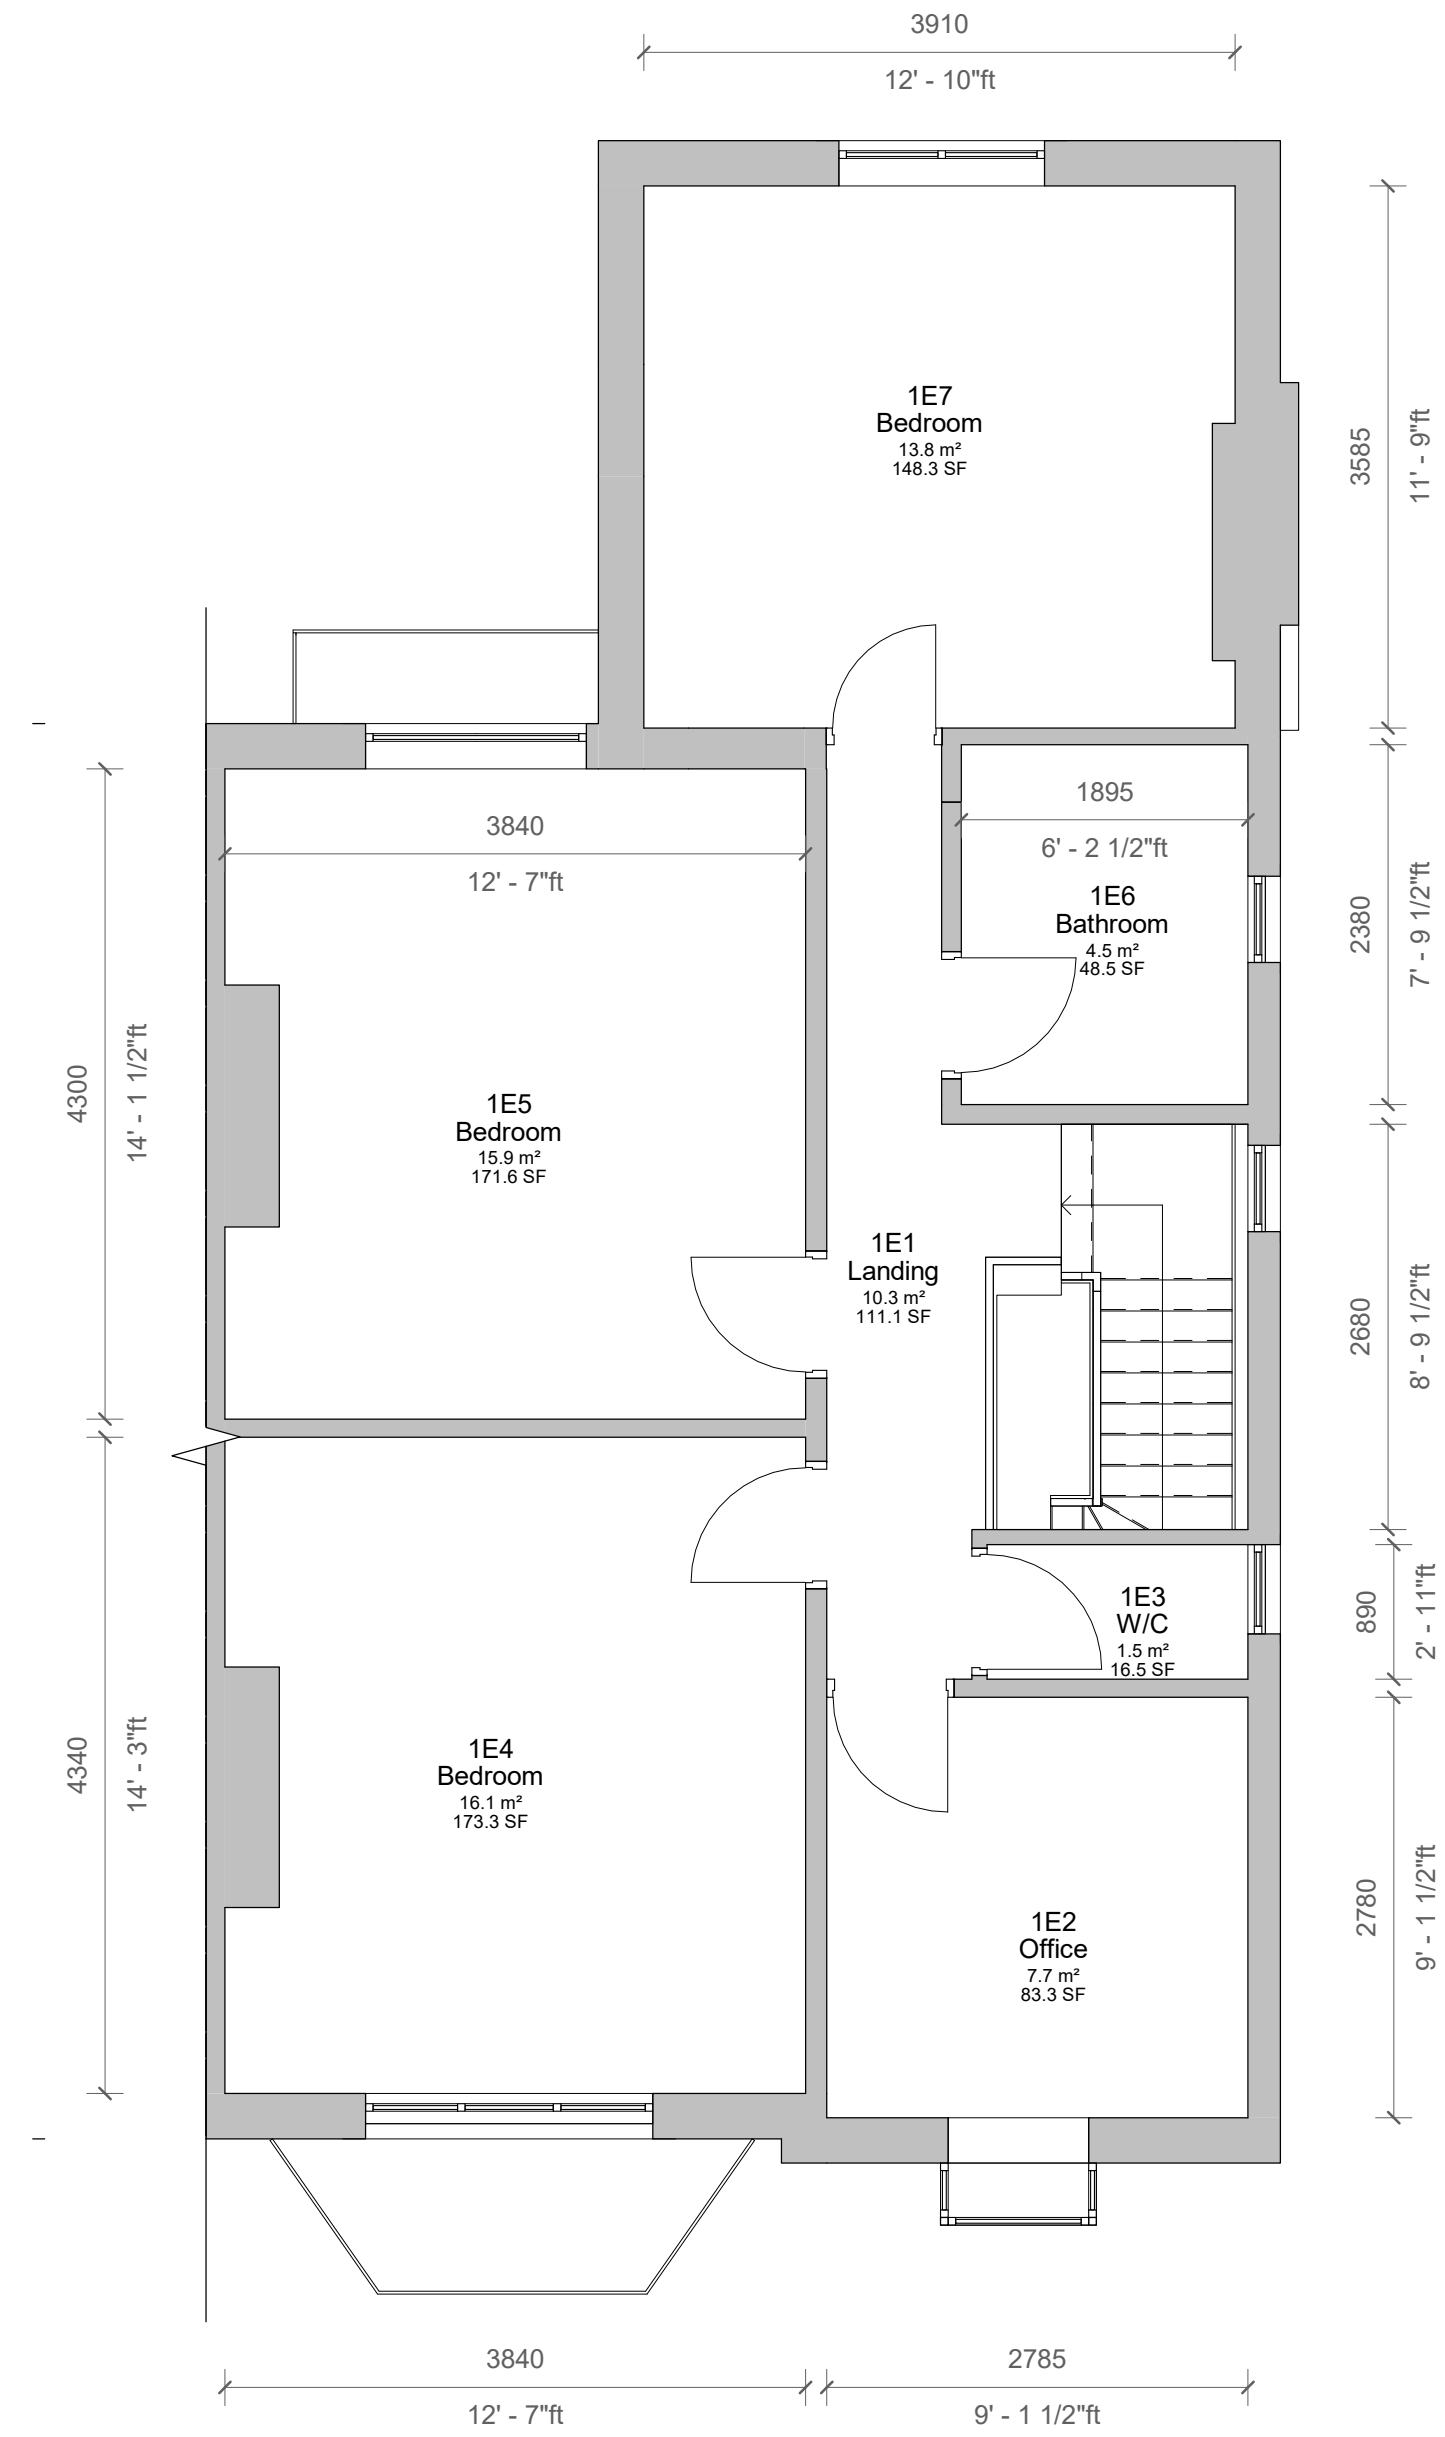

3 Level 1 - Existing
1 : 50

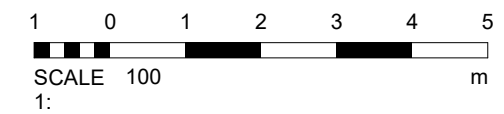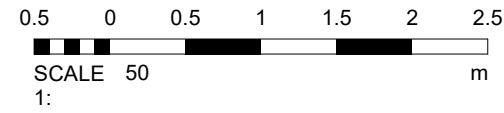

2	PLANNING	13/01/2022
1	Revised Design / Dims	22/12/2021
No.	Description	Date

PROJECT 126 Albert Avenue		
TITLE Existing Plans		
CLIENT Klyne		
STATUS PLANNING		
DRAWN BY TP	DATE 30/11/2021	SCALE (@ A1) 1 : 50
PROJECT NUMBER GSS21105.1	DRAWING NUMBER 002	REV 2
GOLD SKETCH S T U D I O S www.goldsketch.co.uk info@goldsketch.co.uk 0161 792 9595		
NOTES © COPYRIGHT. ALL RIGHTS RESERVED. NO PART OF THIS DRAWING MAY BE REPRODUCED WITHOUT WRITTEN CONSENT. DRAWING TO BE USED FOR THE SITE AS INDICATED ONLY. ALL DIMENSIONS ARE TO THE CENTRE OF THE WALLS UNLESS OTHERWISE SPECIFIED. ALL DIMENSIONS ON THIS DRAWING ARE IN METERS (M) AND FEET (F) UNLESS OTHERWISE SPECIFIED. LEGISLATION, REGULATORY CODES OF PRACTICE AND BRITISH STANDARDS. ALL DIMENSIONS ON THIS DRAWING ARE IN METERS (M) AND FEET (F) UNLESS OTHERWISE SPECIFIED.		