


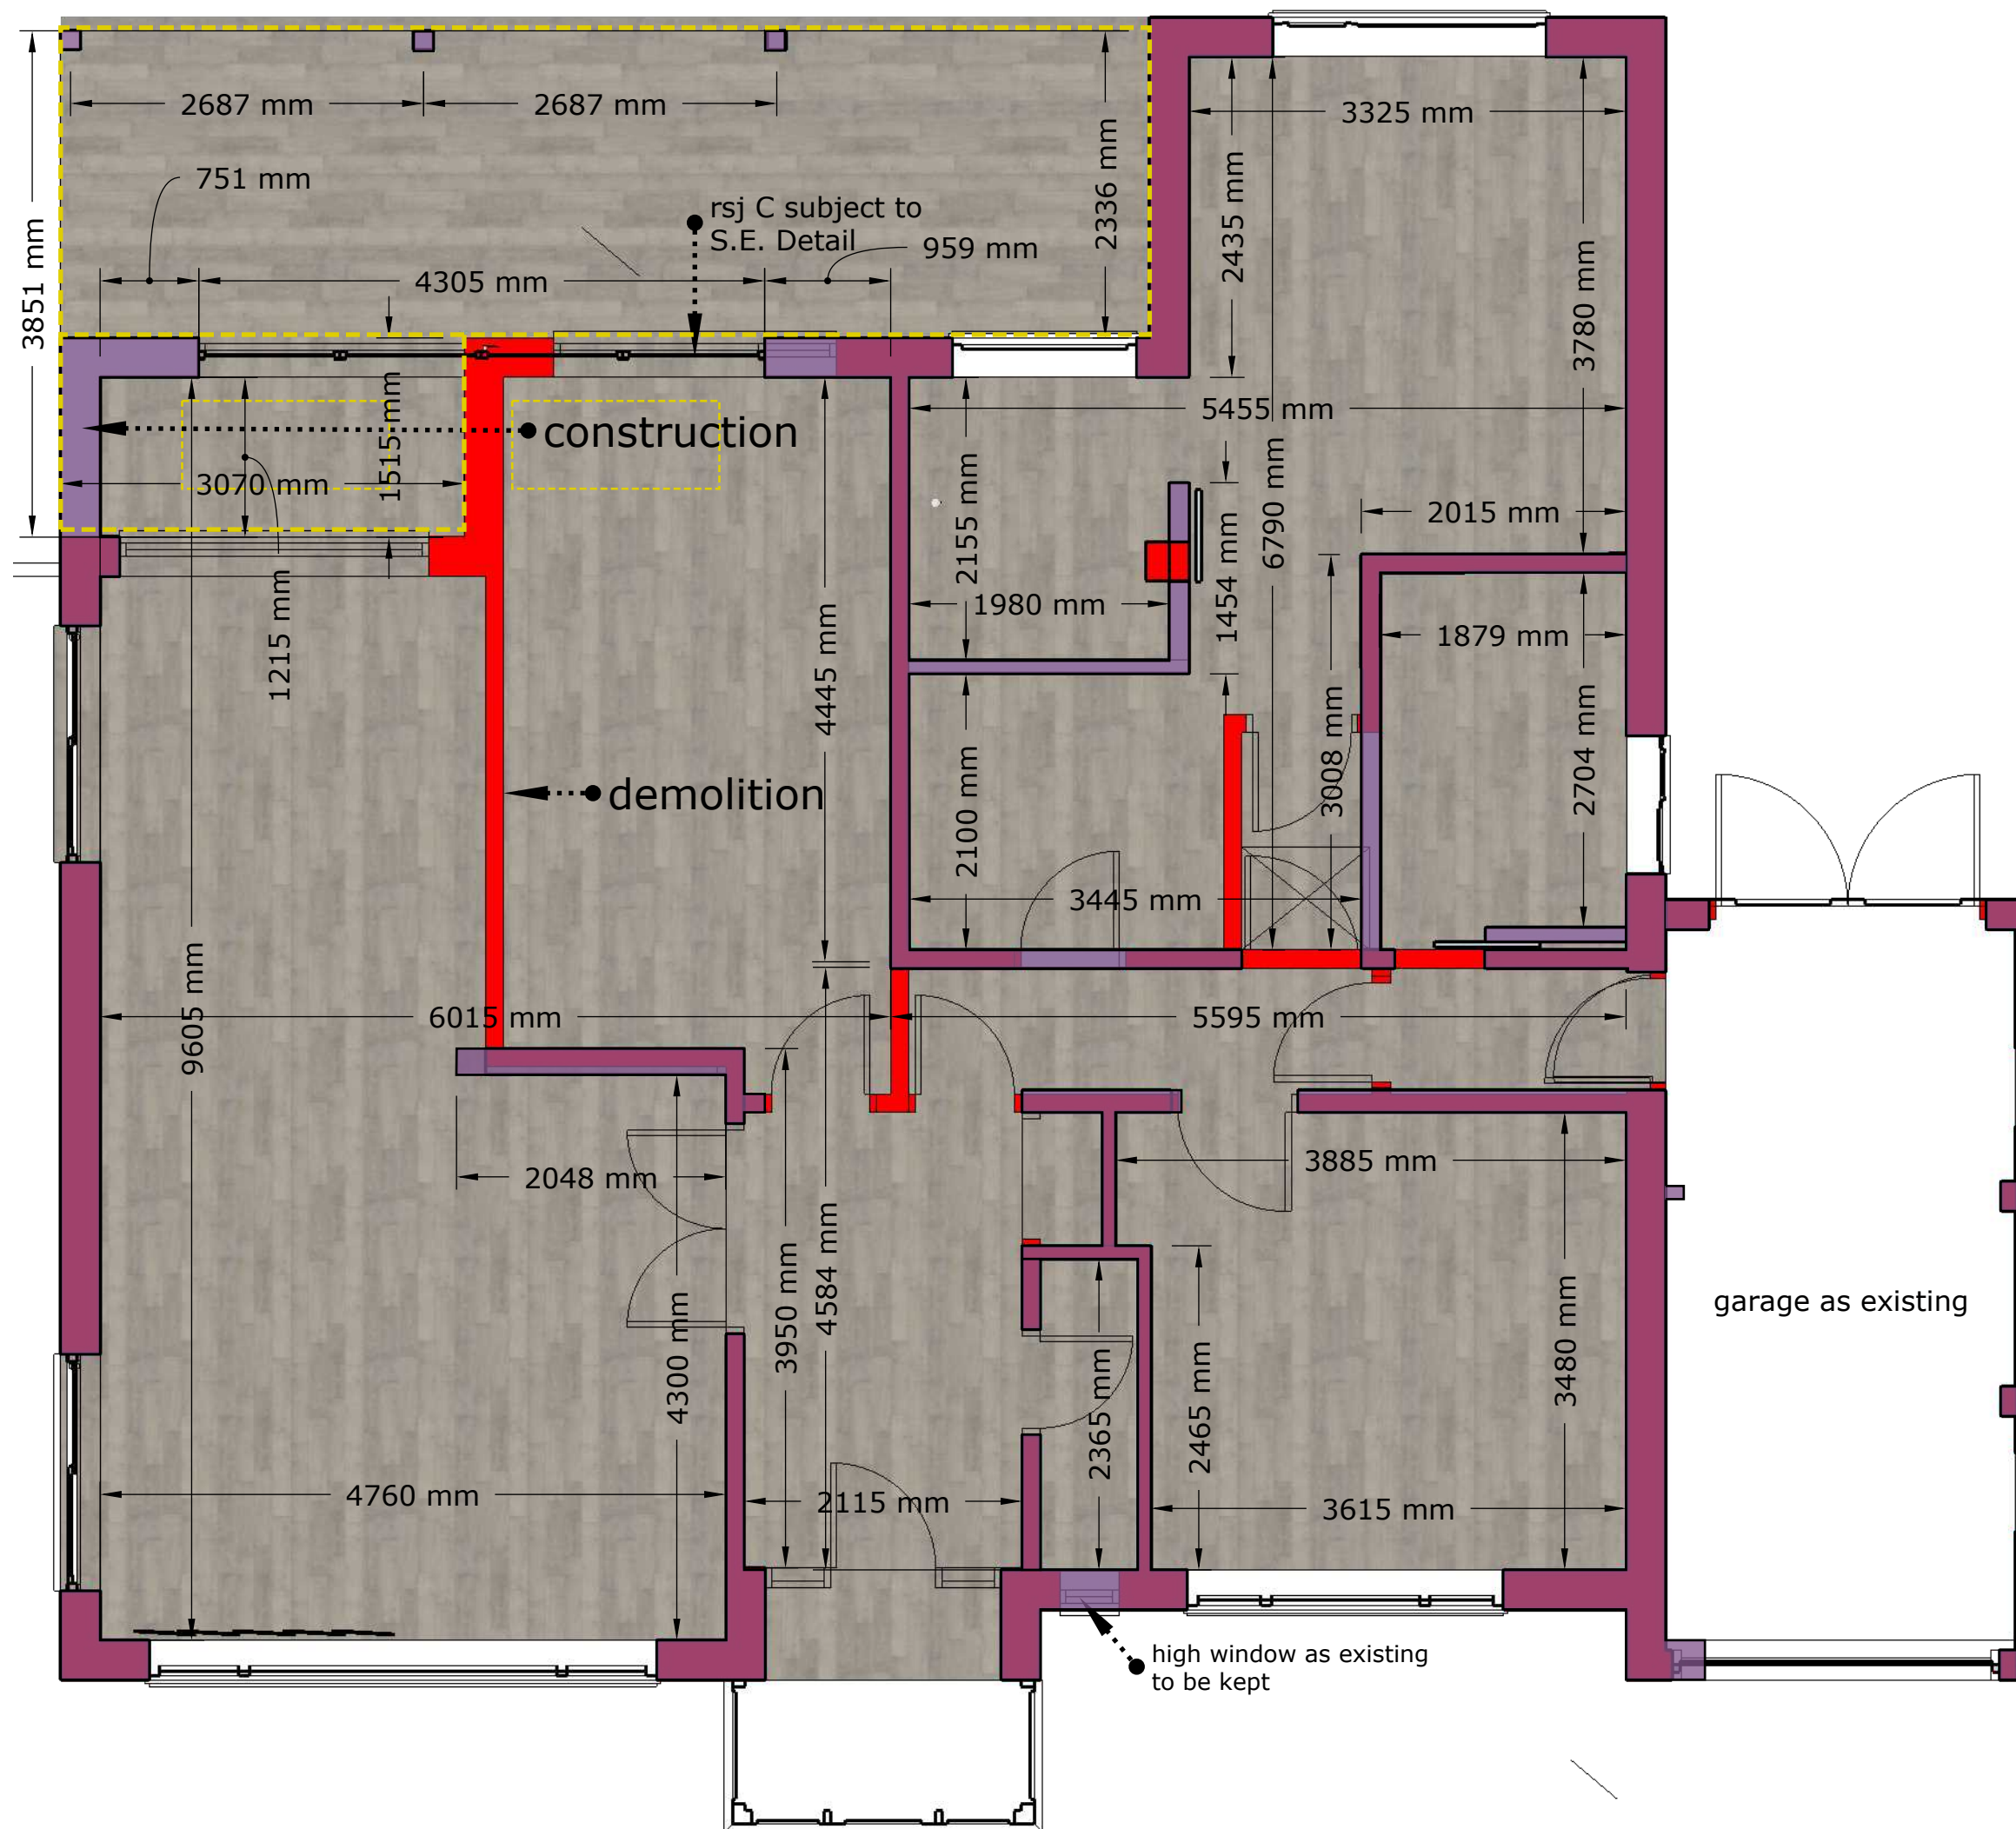

PROGRESS DRAWING

 Spazio Ltd

11A Churchwood Road
M20 6TZ
Didsbury
Manchester
United Kingdom

Drawing:
OVERLAY dimensions

Checked by:

Drawn by:

Date: _____

info@spazioltd.com
www.spazioltd.com

Rev: D⁴

Scale: 1:50@A3	Drawing no: 823 01 202P
-------------------	----------------------------