



(c) Crown copyright,
All rights reserved. 2022.
License number 0100031673

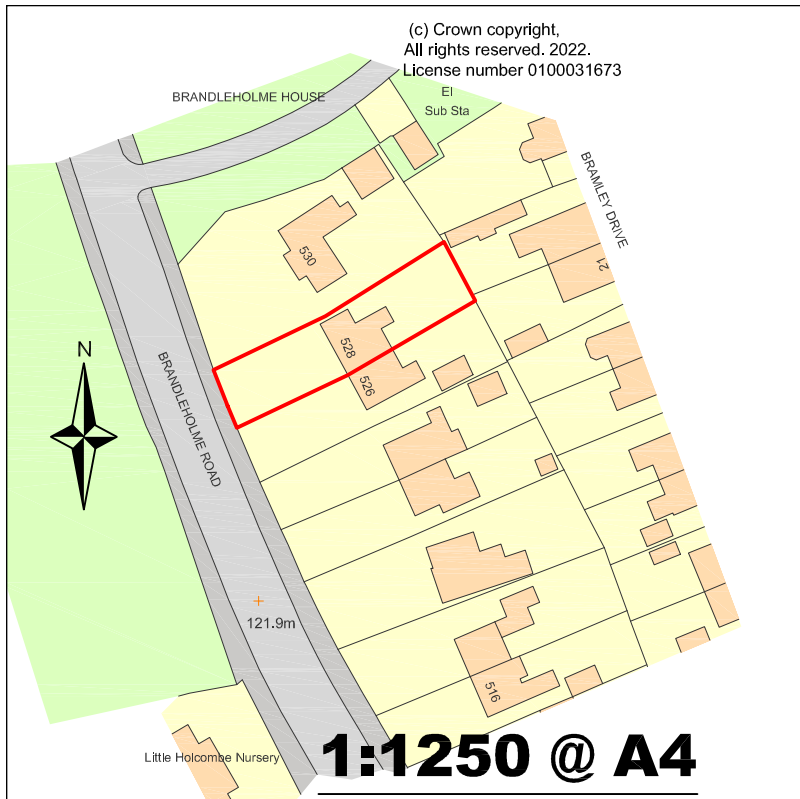

1:1250 @ A4

(c) Crown copyright,
All rights reserved. 2022.
License number 0100031673

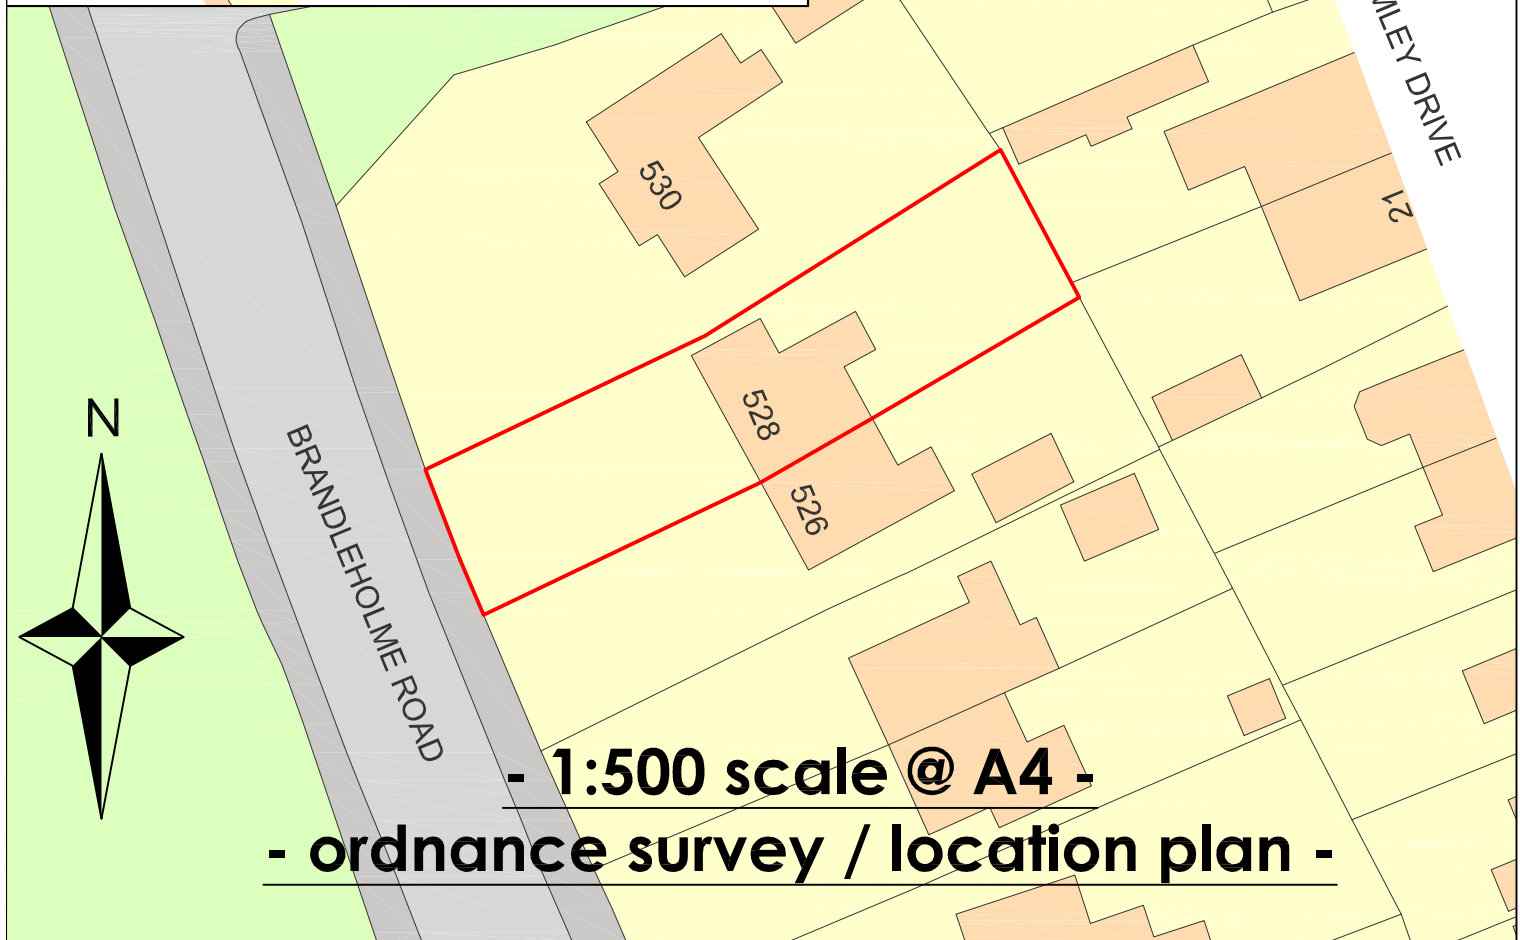

- 1:500 scale @ A4 -

- ordnance survey / location plan -

**Proposed 2 Storey Side & Single Storey Rear Extensions &
Internal Alterations / Modifications
528 Brandleholme Rd, Bury BL8 1JH
for Ella Wellington & Family**

hilton architecture & surveying ltd

m 07786 023 904

e hilton-architecture@mail.com

t 0161 652 6790

a 'design studio' 12 Carr House Road, Springhead, Oldham OL4 4PA