


Do not scale off this drawing. All dimensions are to be checked on site and any discrepancies to be referred to the designer before proceeding. All levels to be checked on site. All discrepancies between information shown on the drawings and the information in the specification to be referred to the designer prior to proceeding.

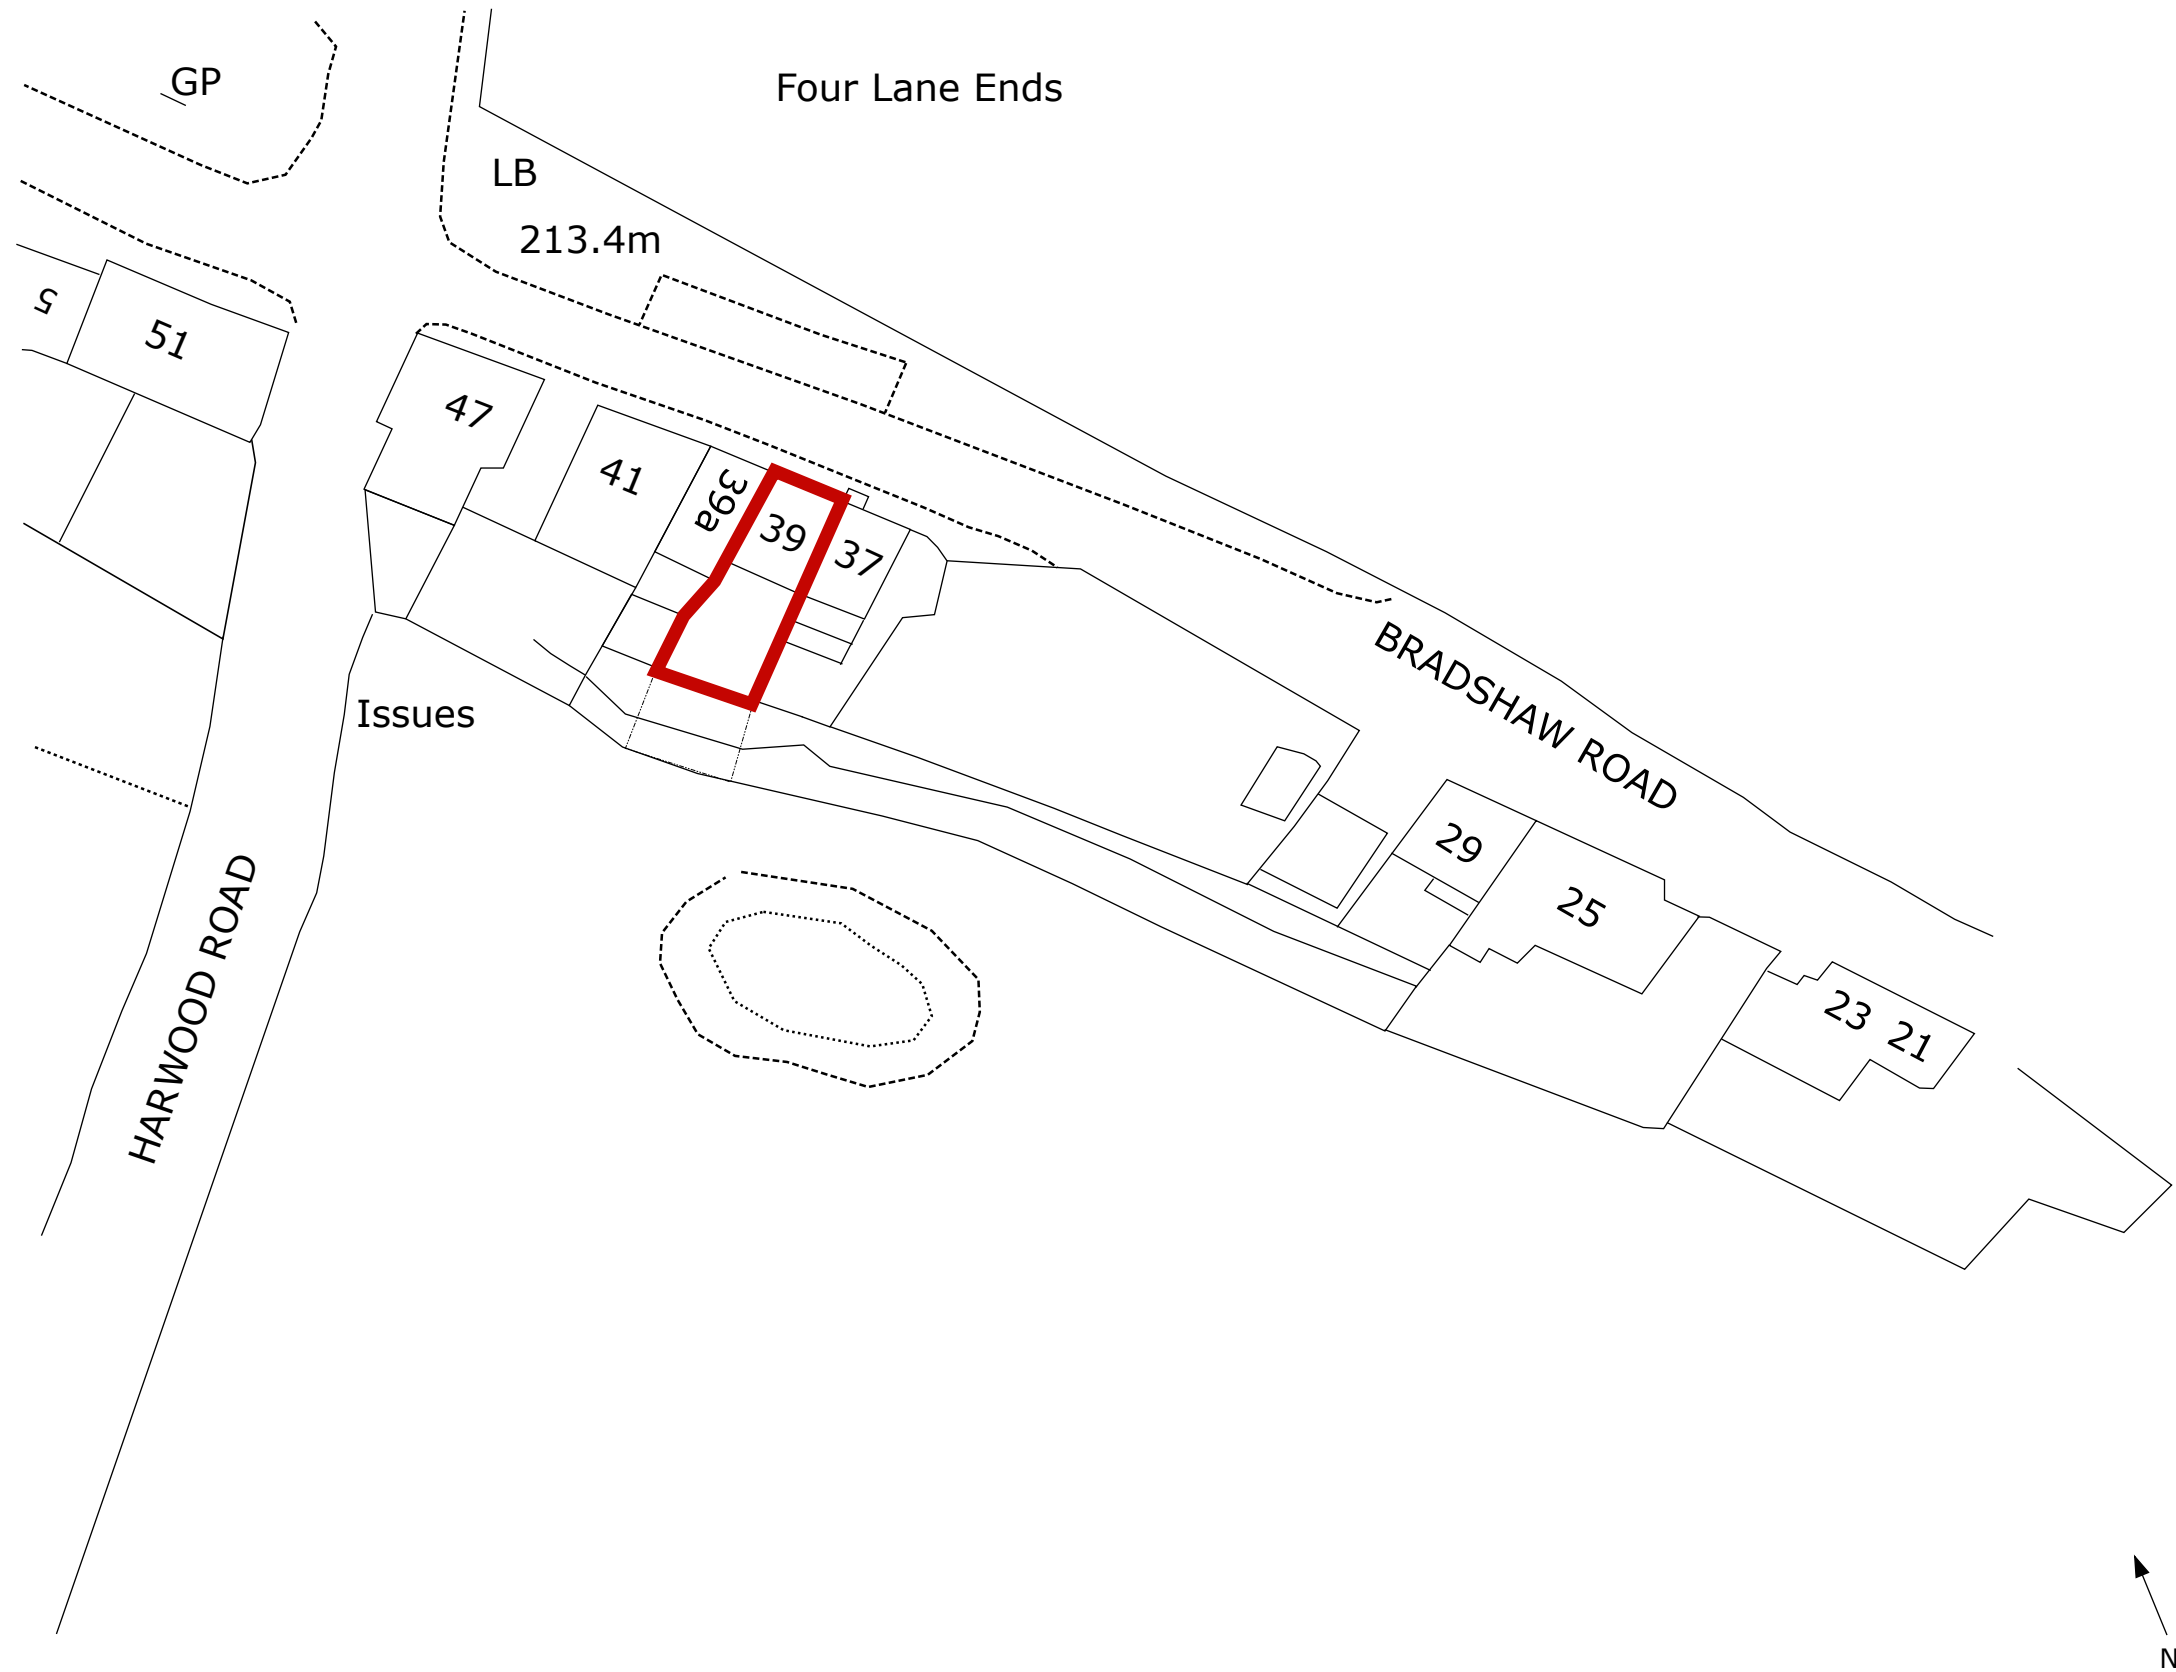


39 Bradshaw Road
Bury
BL8 3PW

MR KENYON

Title:
Location Plan

Property Address:
39 Bradshaw Rd, Bury
BL8 3PW

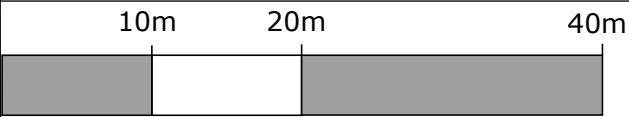

Scale	Date	Drawn by	Drawing No.
1:500@A3	12/09/2021	MK	2M