


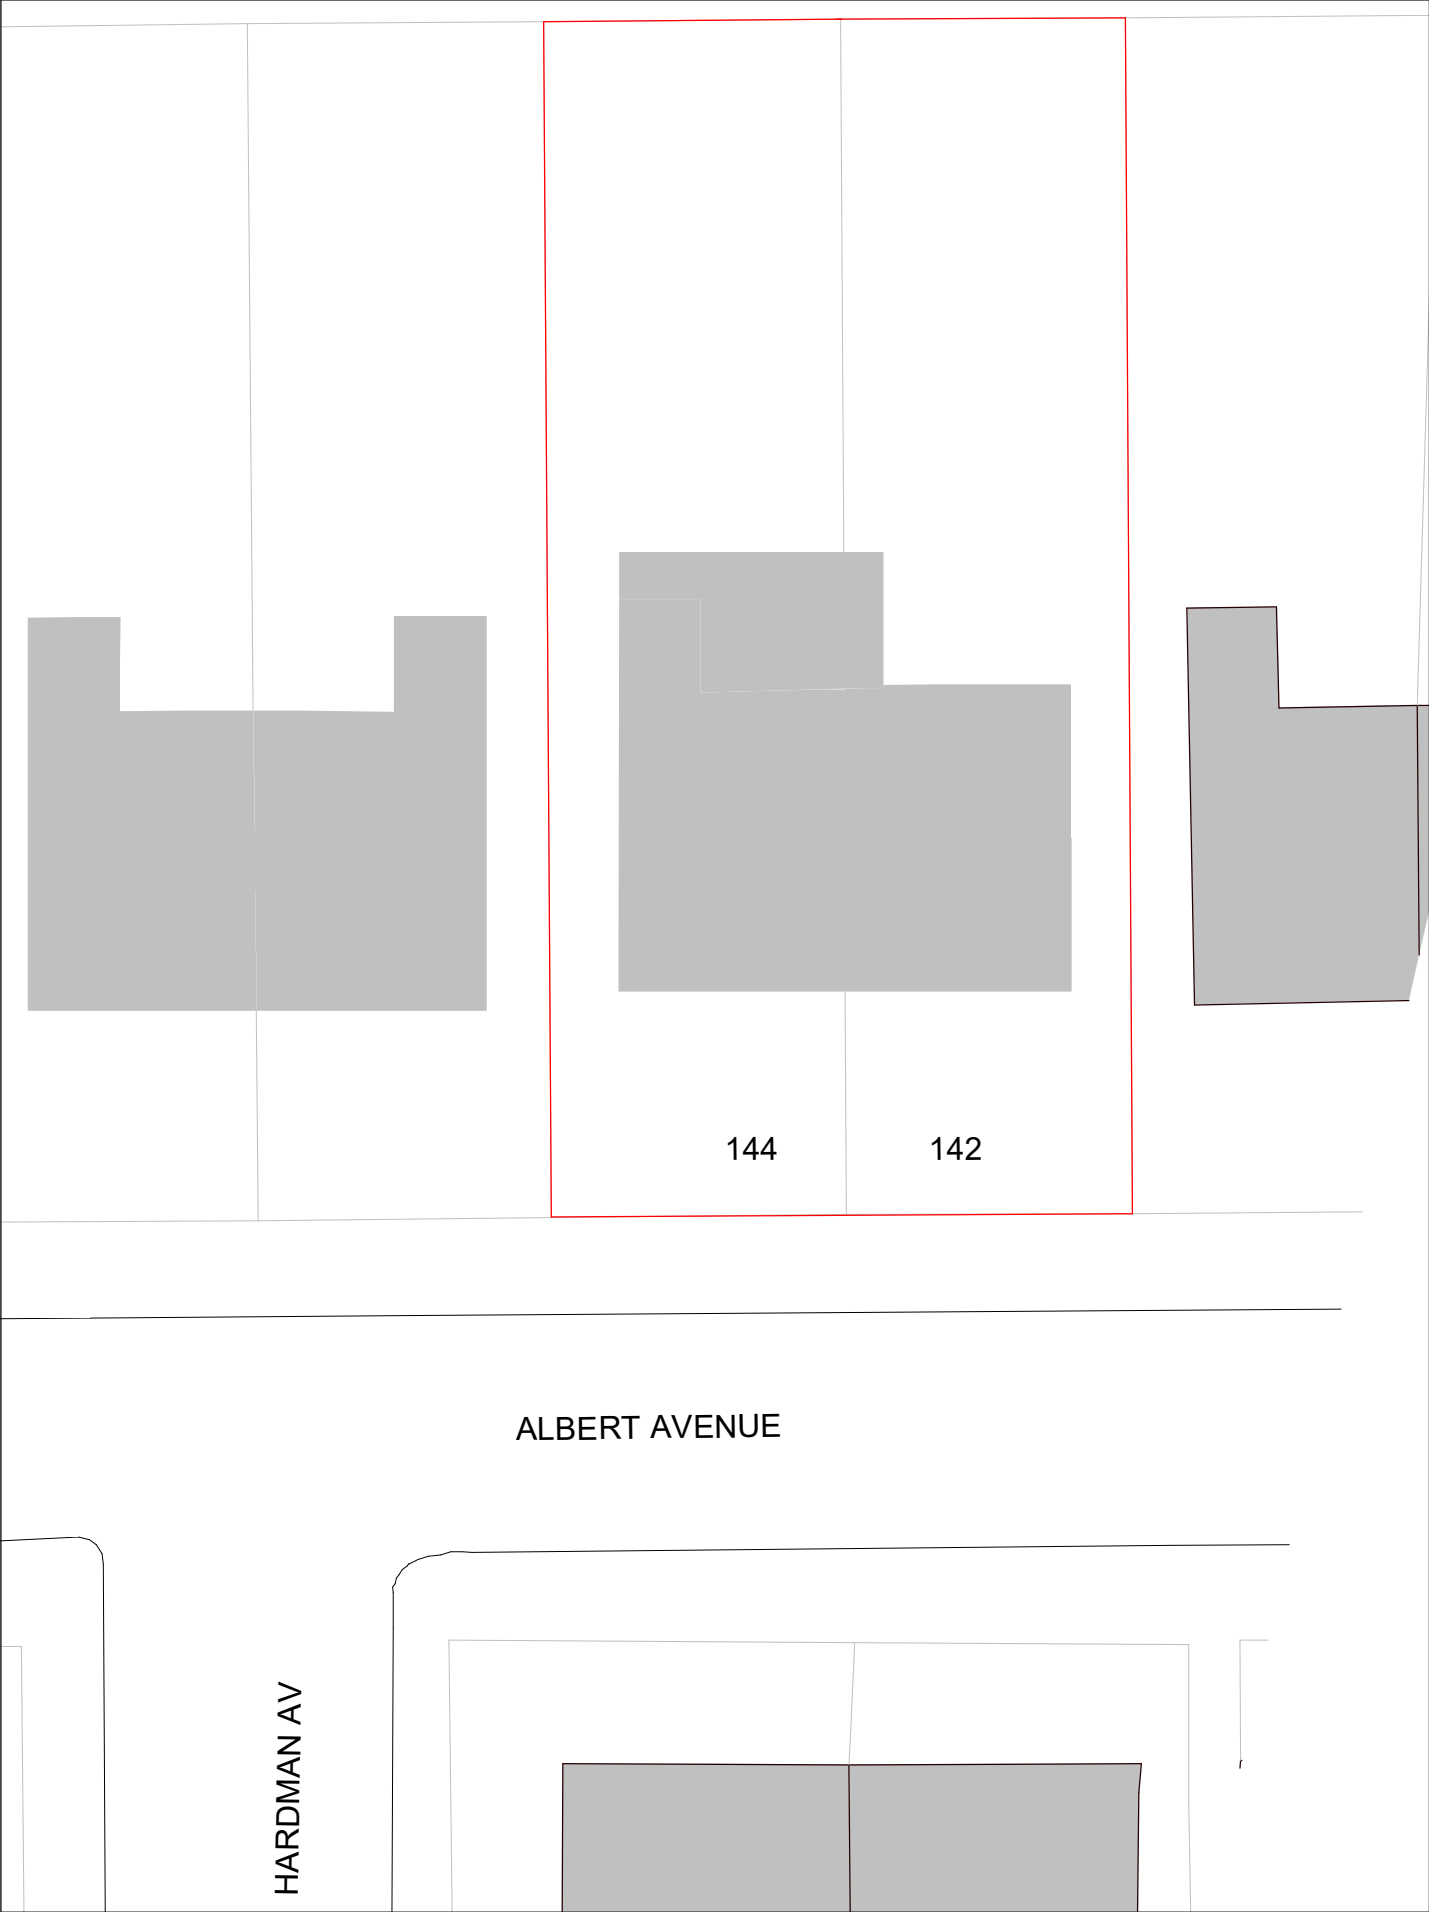


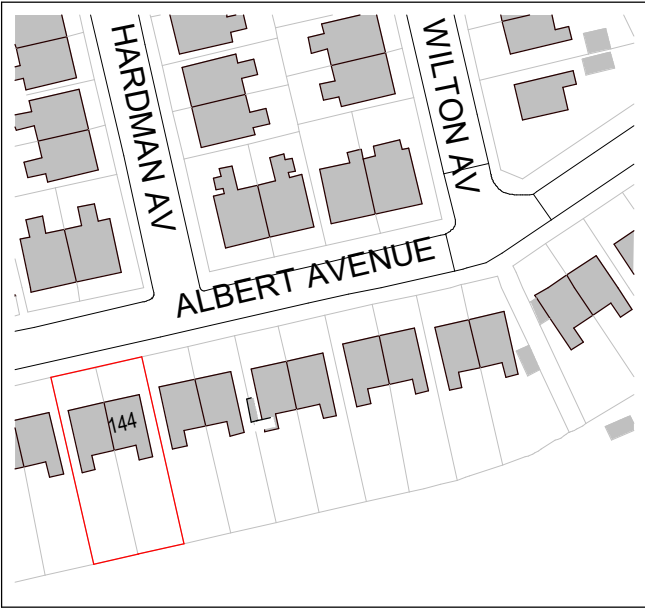

1. Site - Block Plan
1 : 200

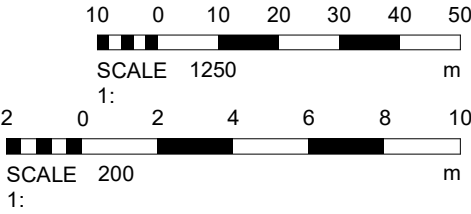

2. Site - Location Plan
1 : 1250

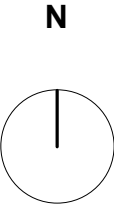

PROJECT	SCALE @ A3	DATE	DRAWN BY
144 Albert Avenue	As indicated		AT
CLIENT	STATUS		
Mr M Hassel			
TITLE	PROJECT NO.	DRAWING NO.	REV.
Site - Location and Block Plan	DA22011.	001.	1
NOTES			
DA DEBTAL ARCHITECTURE www.debtal.co.uk THIS DRAWING MUST NOT BE REPRODUCED WITHOUT PRIOR WRITTEN CONSENT. DRAWING TO BE USED FOR THE STATUS INDICATED ONLY. ANY DISCREPANCIES TO BE REPORTED TO THE DESIGNER PRIOR TO THE COMMENCEMENT OF ANY WORK. ALL WORK AND MATERIALS TO BE IN ACCORDANCE WITH CURRENT STATUTORY LEGISLATION, RELEVANT CODES OF PRACTICE AND BRITISH STANDARDS. ALL DIMENSIONS ON THIS DRAWING ARE IN MILLIMETRES (UNLESS OTHERWISE STATED).			