


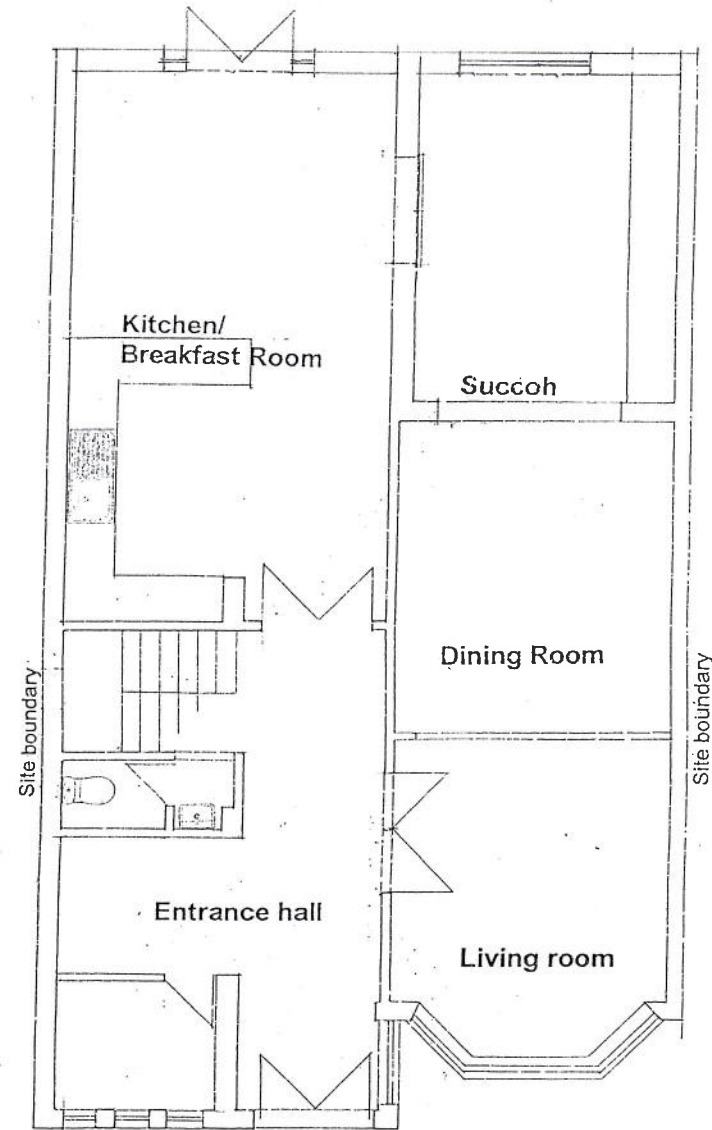


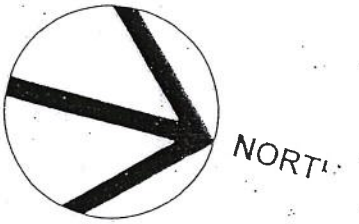

GROUND FLOOR PLAN

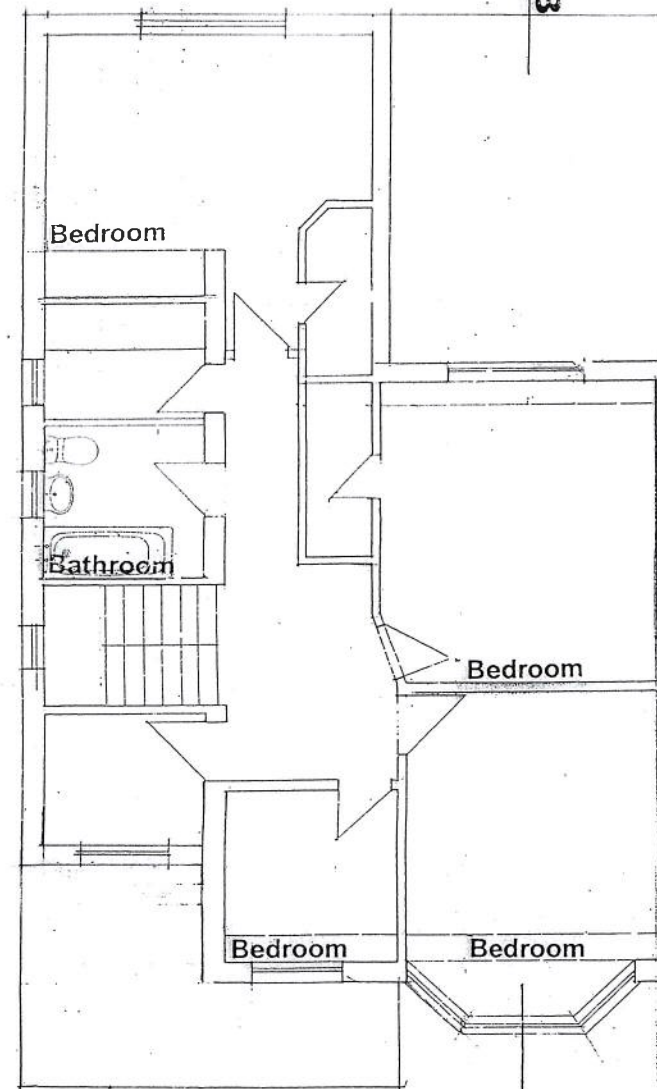

FIRST FLOOR PLAN

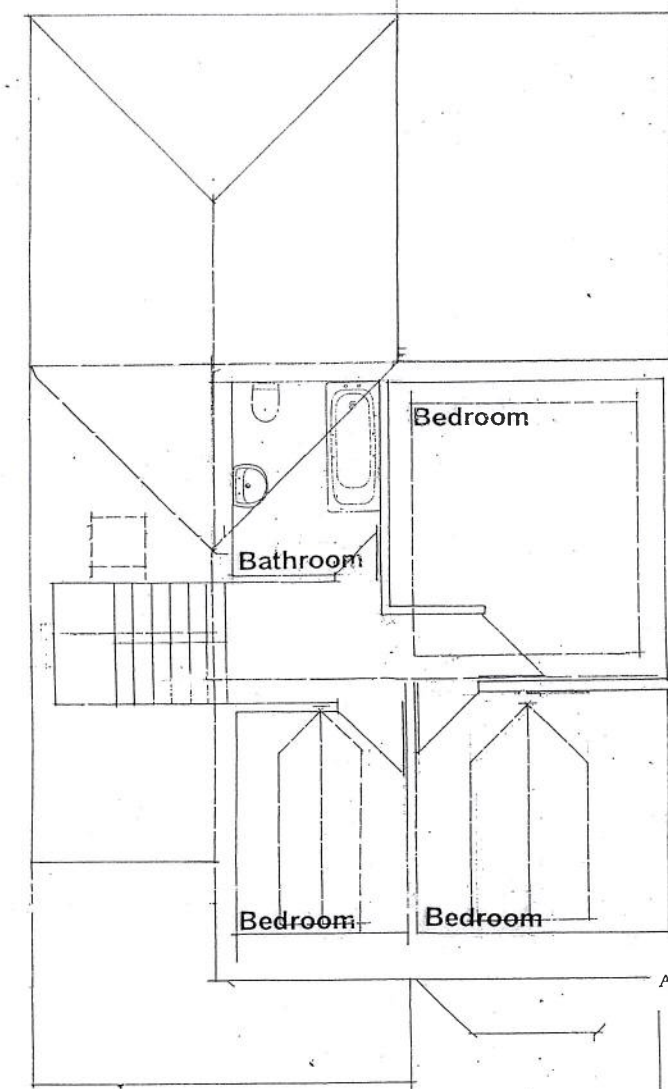

SECOND FLOOR PLAN

A3 Format @ 1:100 Scale



Revision	Date	Description
A	Sept '24	Revised

1. Contractor is responsible for all setting out and must check dimensions on site before work is put in hand.
2. Written dimensions only to be taken. This drawing must not be scaled.
3. Architect to be immediately notified of suspected omissions or discrepancies.

Client

Mr and Mrs B Adler

Project
Proposed Extension
57 Bishops Road, Prestwich M25 0HS

Drawing Title

Proposed Plans

Scale	Date	Drawing Number	Revision
1:100	Aug '24	M2380 03	A

BERNARD JOSEPH
Education Building Consultant
15 Segal Close Salford M7 4SW
Telephone number: 07916776963
Email: info@bjhd.co.uk



WEST ELEVATION



EAST ELEVATION

Revision	Date	Revised Description
A	Sept '24	

1. Contractor is responsible for all setting out and must check dimensions on site before work is put in hand.
2. Written dimensions only to be taken. This drawing must not be scaled.
3. Architect to be immediately notified of suspected omissions or discrepancies.

Client:

Mr and Mrs B Adler

Project
Proposed Extension
57 Bishops Road, Prestwich M25 0HS


Drawing Title

Proposed Elevations


Scale	Date	Drawing Number	Revision
1:100	Aug '24	M2380 04	A

BERNARD JOSEPH
Education Building Consultant

15 Segal Close Salford M7 4SW
Telephone number: 07918770063
Email: info@bjtd.co.uk

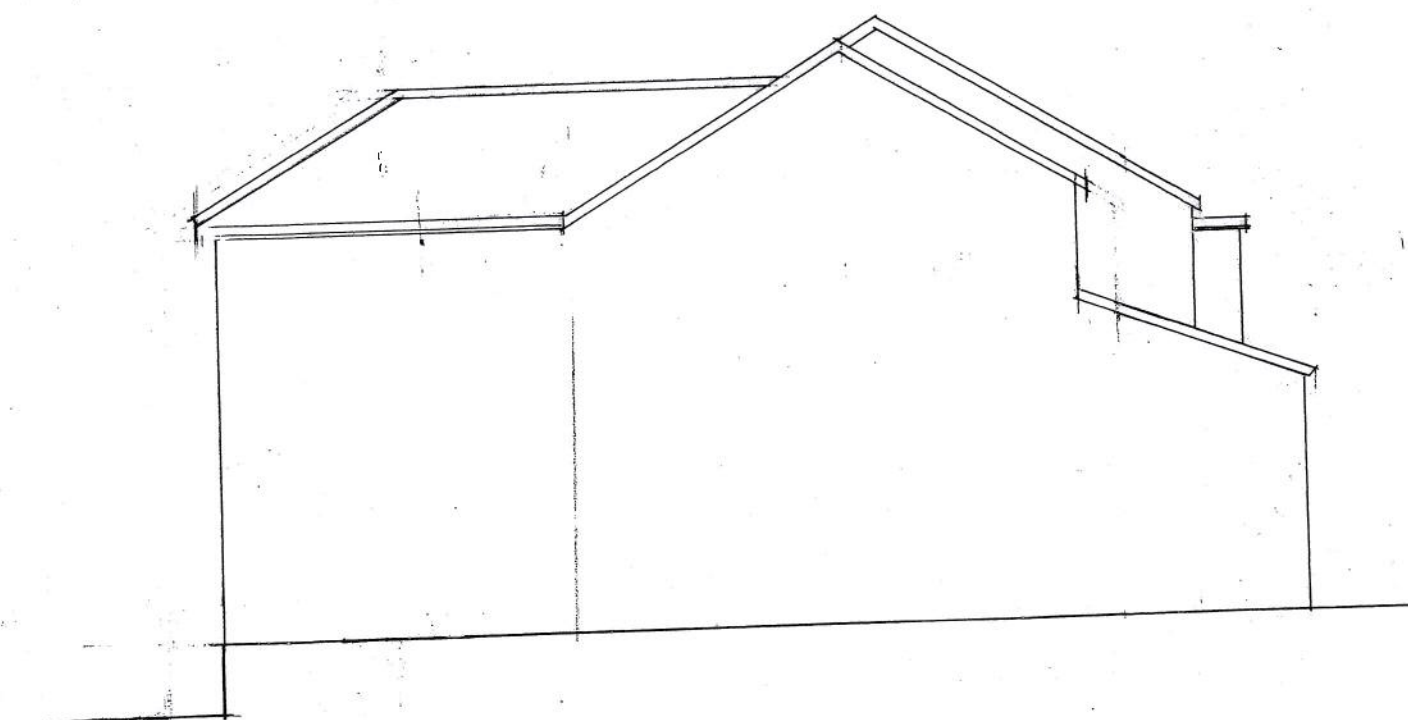

SOUTH ELEVATION

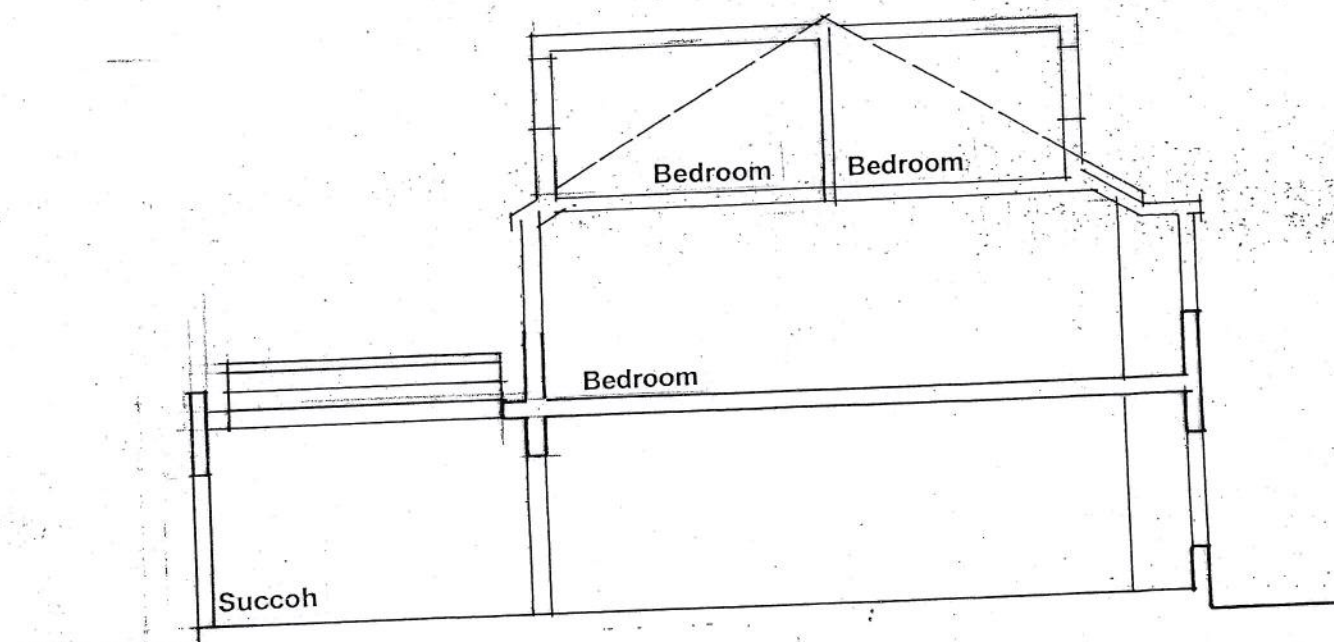

SECTION B - B

Scale:

EXISTING SITE PLAN



BISHOPS ROAD

Cross hatched area
Represents car parking space


Hatched area
Represents bin storage area

0 m 2 4 6 8 10 12 14 16 18 20 m

PROPOSED SITE PLAN



BISHOPS ROAD

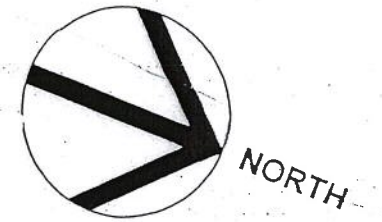

7 metres

A3 Format @ 1:200 Scale

A	Sept '24	Redrawn
Revision	Date	Description

1. Contractor is responsible for all setting out and must check dimensions on site before work is put in hand.
2. Written dimensions only to be taken. This drawing must not be scaled.
3. Architect to be immediately notified of suspected omissions or discrepancies.

Client

Mr and Mrs B Adler

Project
Proposed Extension
57 Bishops Road, Prestwich M25 0HS

Drawing Title

Existing and Proposed Site Plans

Scale	Date	Drawing Number	Revision
1:200	Aug '24	M2380	05

BERNARD JOSEPH
Education Building Consultant

15 Segal Close Salford M7 4SW
Telephone number: 07918775063
Email: info@bjkd.co.uk