



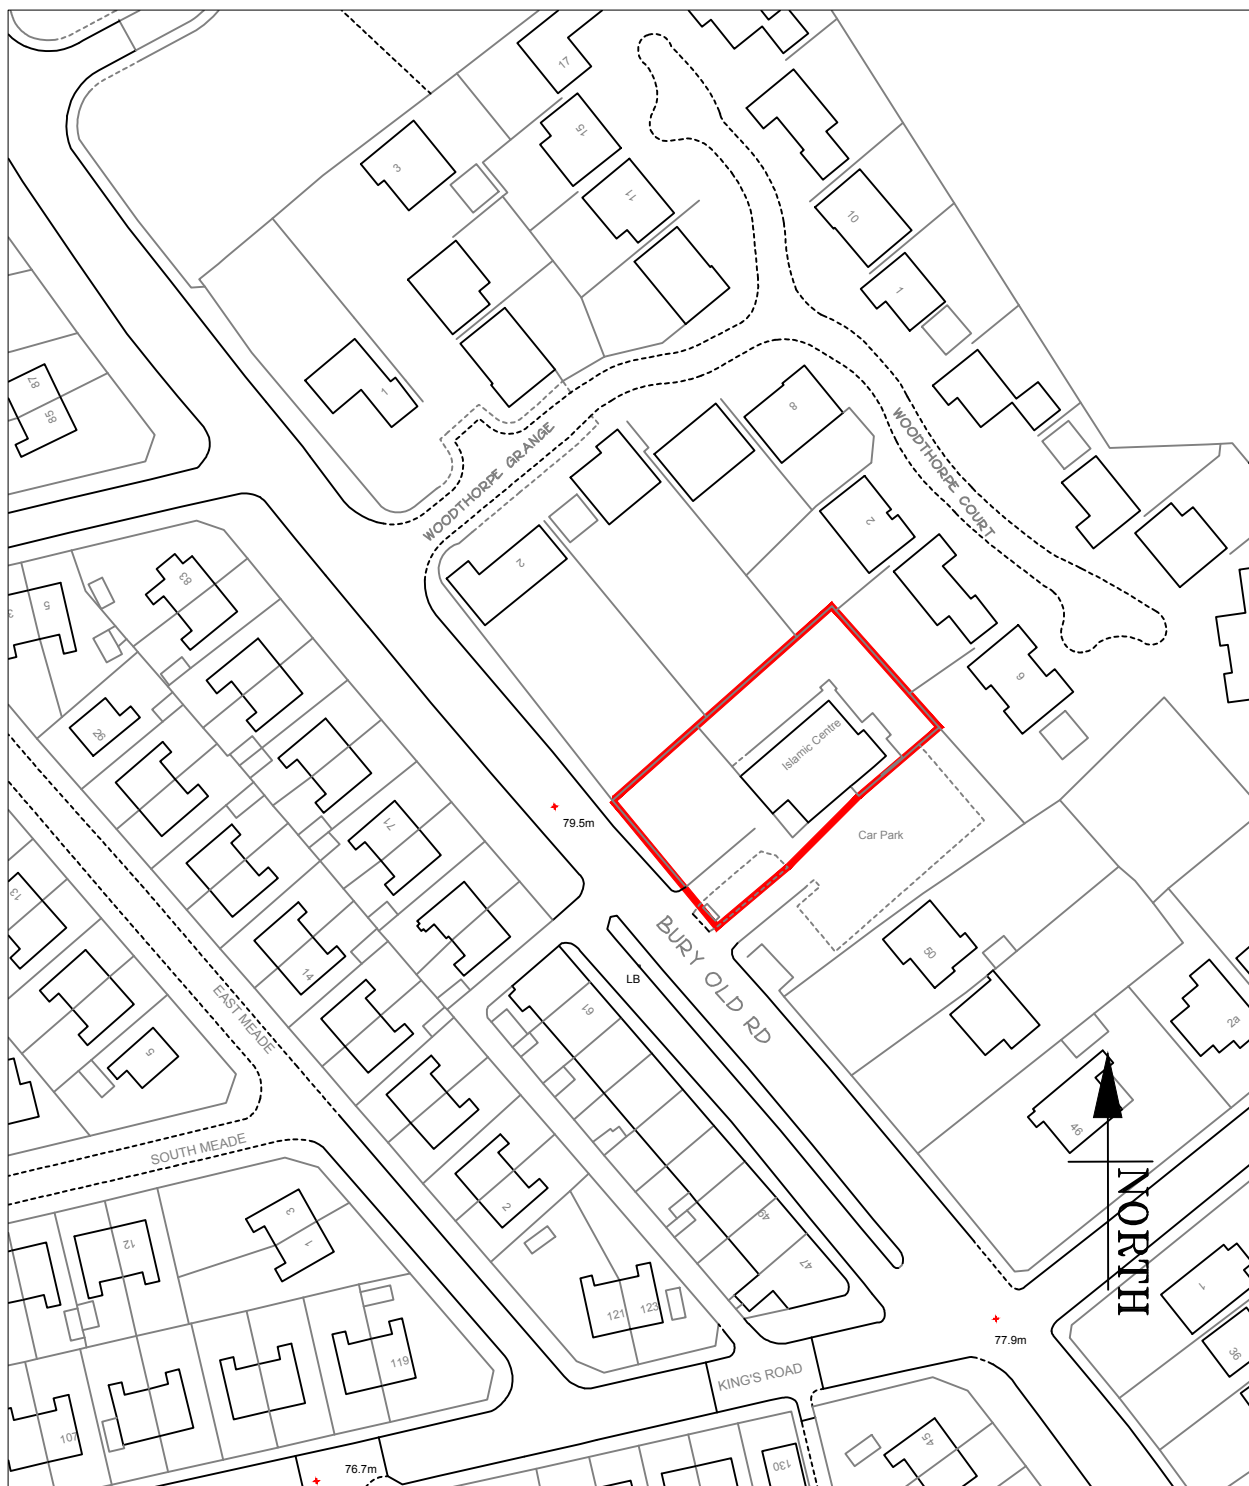

LOCATION PLAN SCALE 1:1250

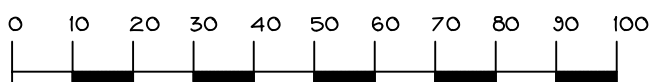

52 BURY OLD RD,  
PRESTWICH, BURY. M25 OER.

|                   |             |             |     |
|-------------------|-------------|-------------|-----|
| date<br>JUNE 2019 | drawn       | checked     | rev |
| scale<br>1:1250   | project no. | drawing no. |     |