




1 **Front - Proposed**
1 : 100

2 **Left Side - Proposed**
1 : 100

3 **Rear - Proposed**
1 : 100

4 **Right Side - Proposed**
1 : 100

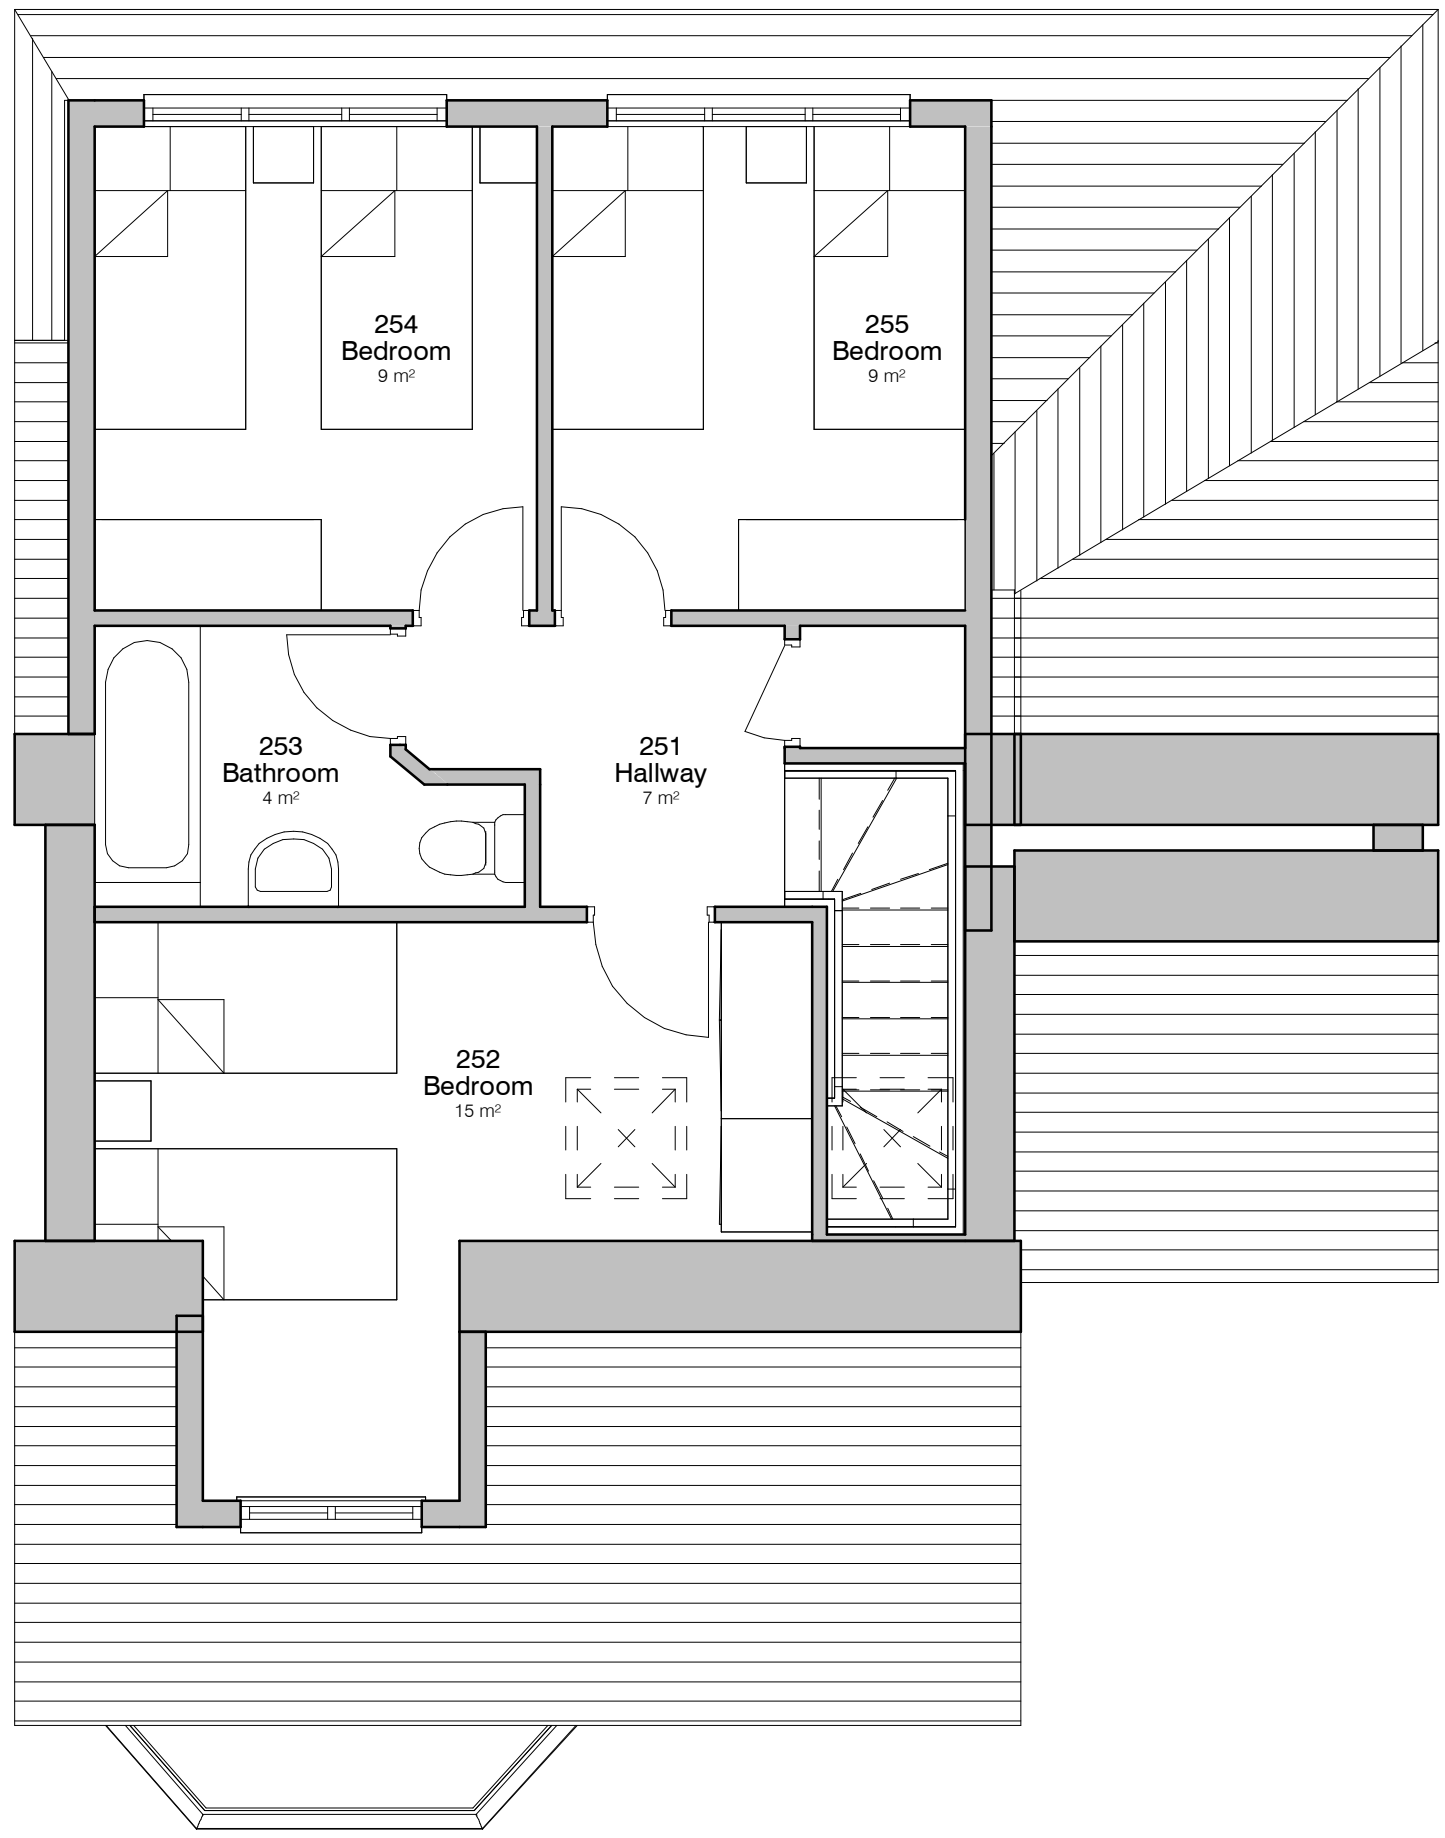

5 **Level 2 - GA Proposed**
1 : 50

2	Loft amendment	24/06/22	ER
2	Roof reduction	05/05/22	ER
1	Loft amendments	01/04/22	ER

DEBTAL ARCHITECTURE

72 Bury New Road, Manchester, M25 0JU.
Tel: 0161 773 1630
office@debtalarchitecture.co.uk
www.debtalarchitecture.co.uk

CLIENT

M. Moore

PROJECT

8 Dellcot Close

TITLE

Proposed GA Plans and Elevations

PROJECT NO.

DA18164.3.

DRAWING NO.

004.

REV.

3

STATUS

PLANNING

SCALE & A1

As indicated

DATE

24 NOV 2021

DRAWN BY

ER

© COPYRIGHT - ALL RIGHTS RESERVED THE DRAWING MUST NOT BE REPRODUCED WITHOUT PERMISSION. ALL DIMENSIONS RELATIVE TO THIS DRAWING TO BE CHECKED ON SITE. DESIGNER TO BE NOTIFIED OF ANY DISCREPANCIES. DESIGNER MUST BE NOTIFIED BEFORE WORK COMMENCES. THIS DRAWING MUST BE CHECKED AGAINST ANY OTHER STRUCTURAL/SPECIALITY DRAWINGS PROVIDED. THIS DRAWING MUST NOT BE USED FOR CONSTRUCTION UNLESS ISSUED FOR CONSTRUCTION. ALL DIMENSIONS ON THIS DRAWING ARE IN MILLIMETRES UNLESS OTHERWISE STATED.