



Existing Elevations

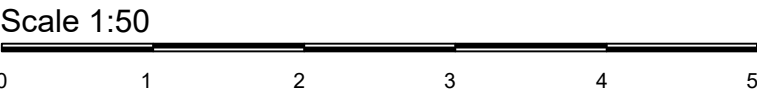

Existing Rear Elevation

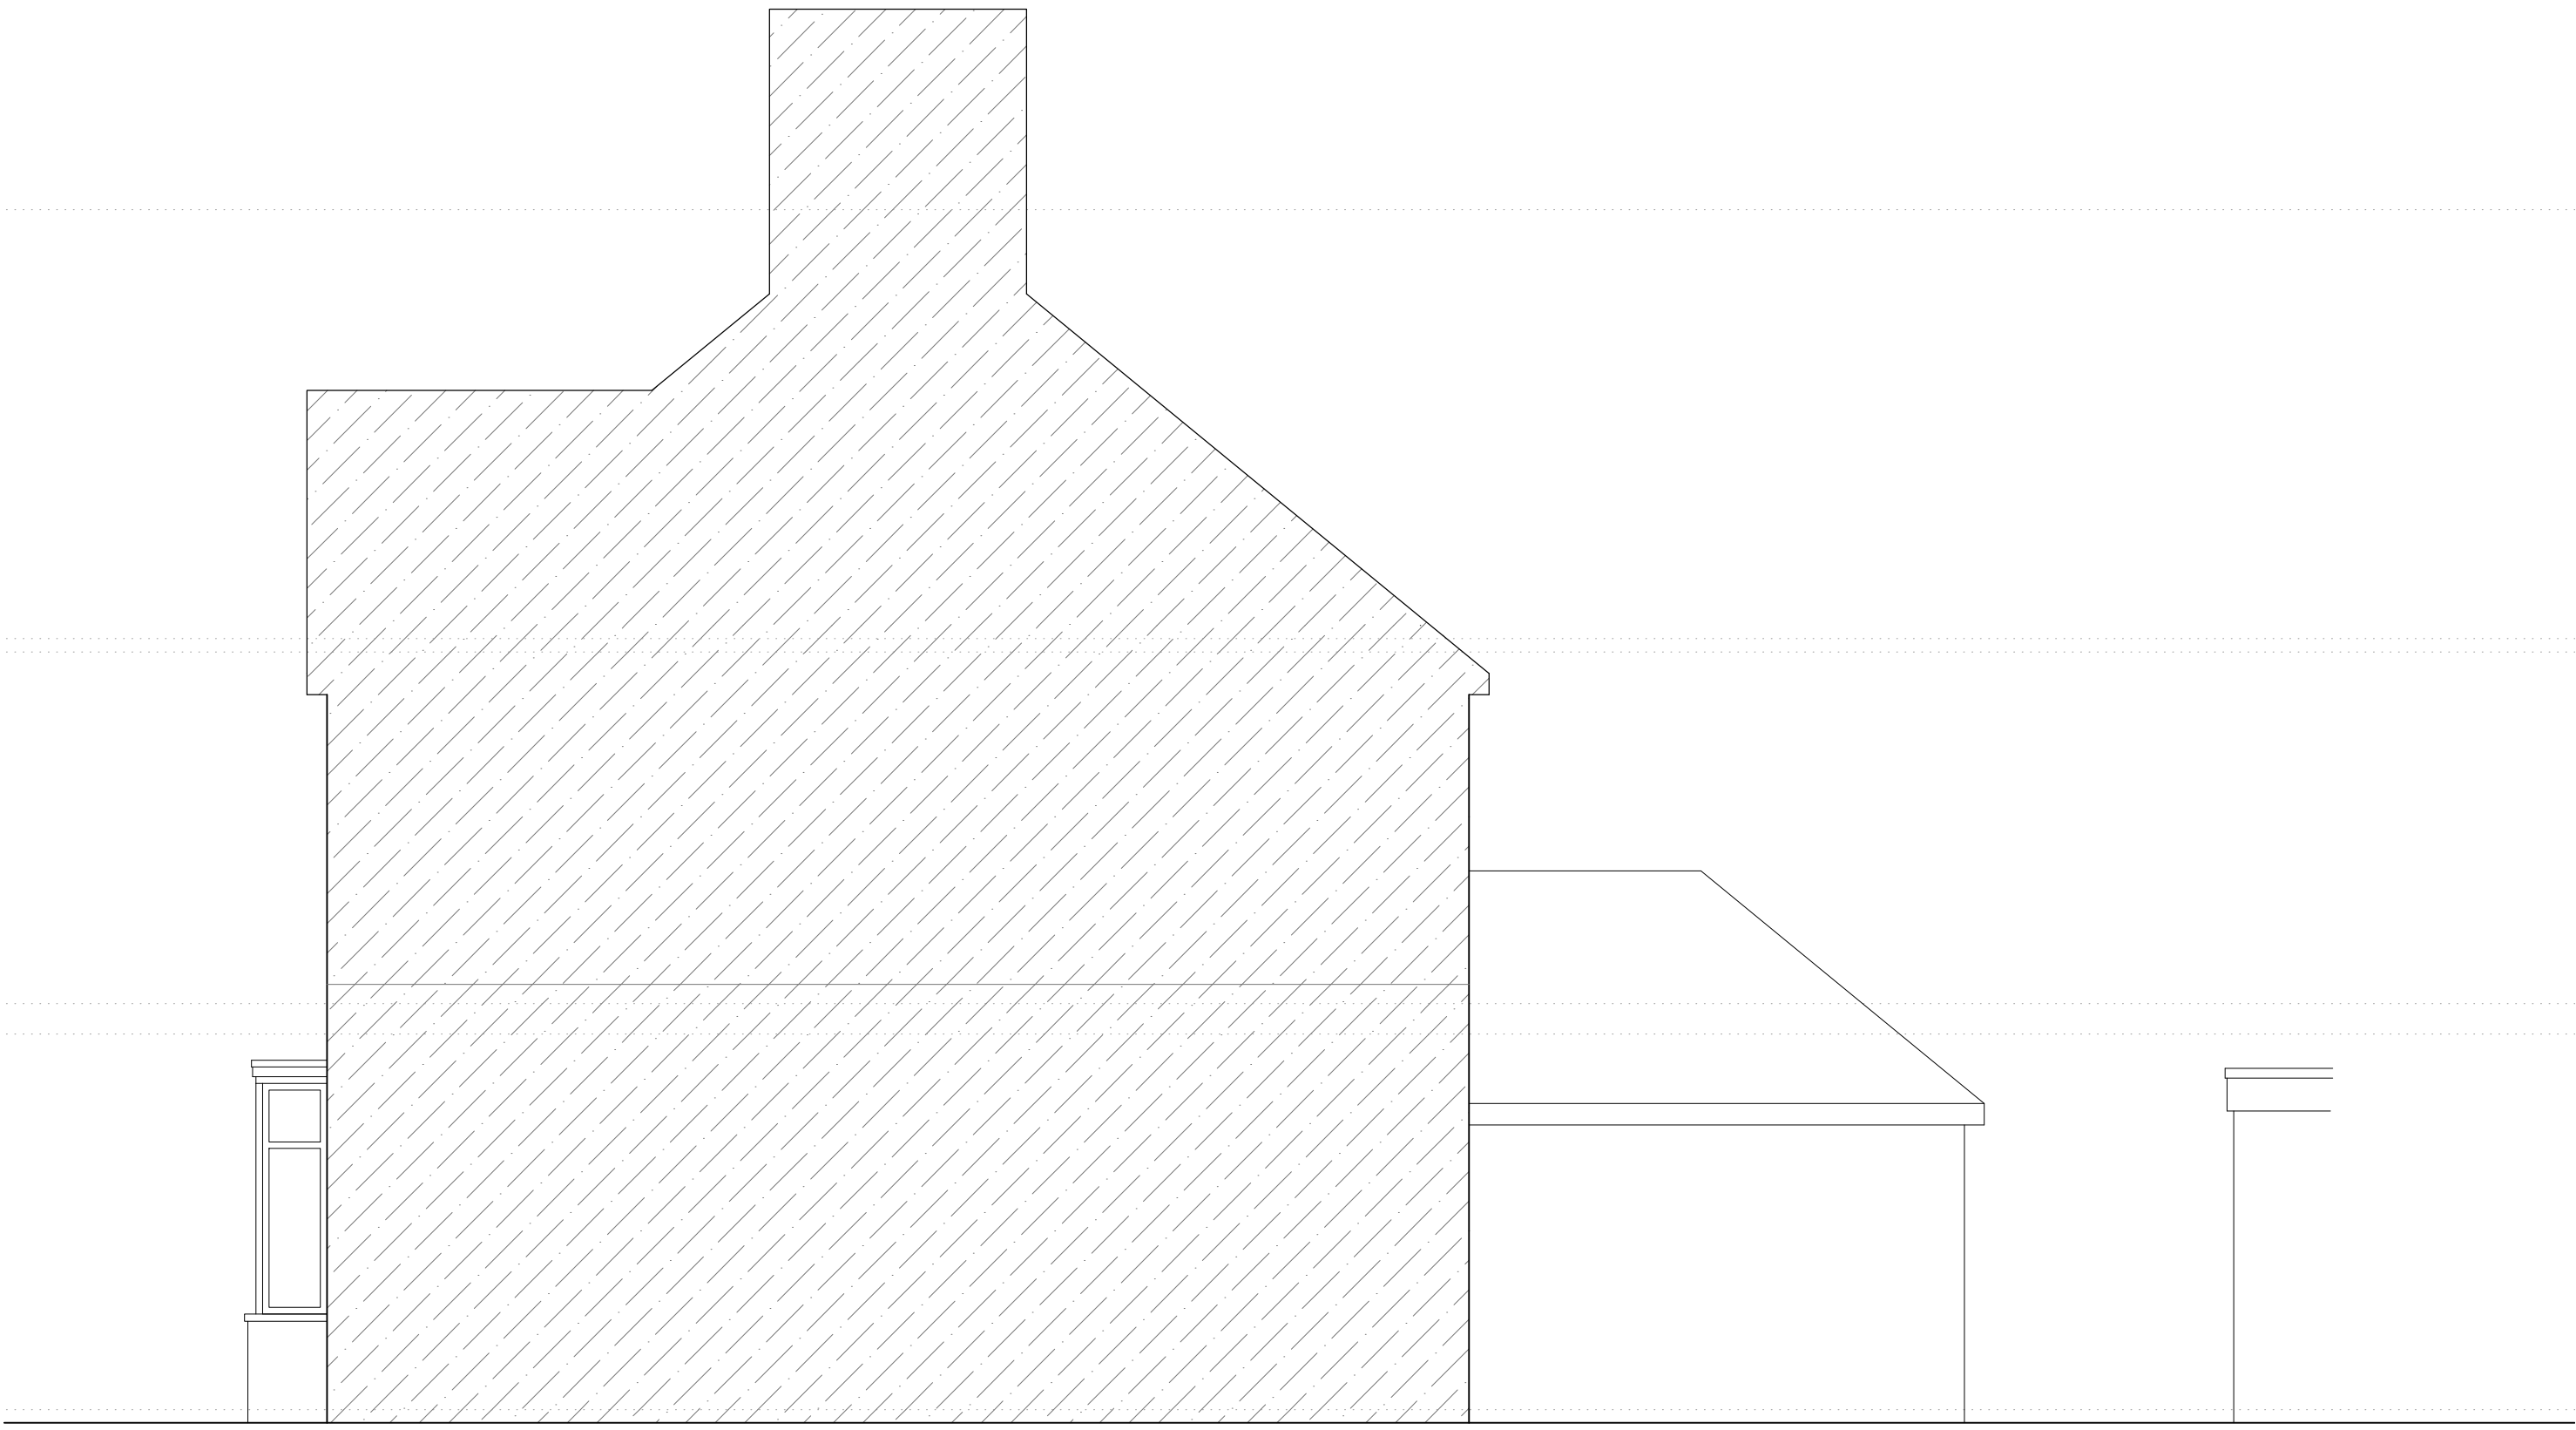

Existing Side Elevation



Existing Side Elevation



Existing Front Elevation