



Fragrance Oils International Limited, Eton Way South, Radcliffe, Bury, M26 2FR
General Details and Site Layout for the Temporary Canteen Facility - Parsons Site


BASIC LAYOUT PLAN 1:50

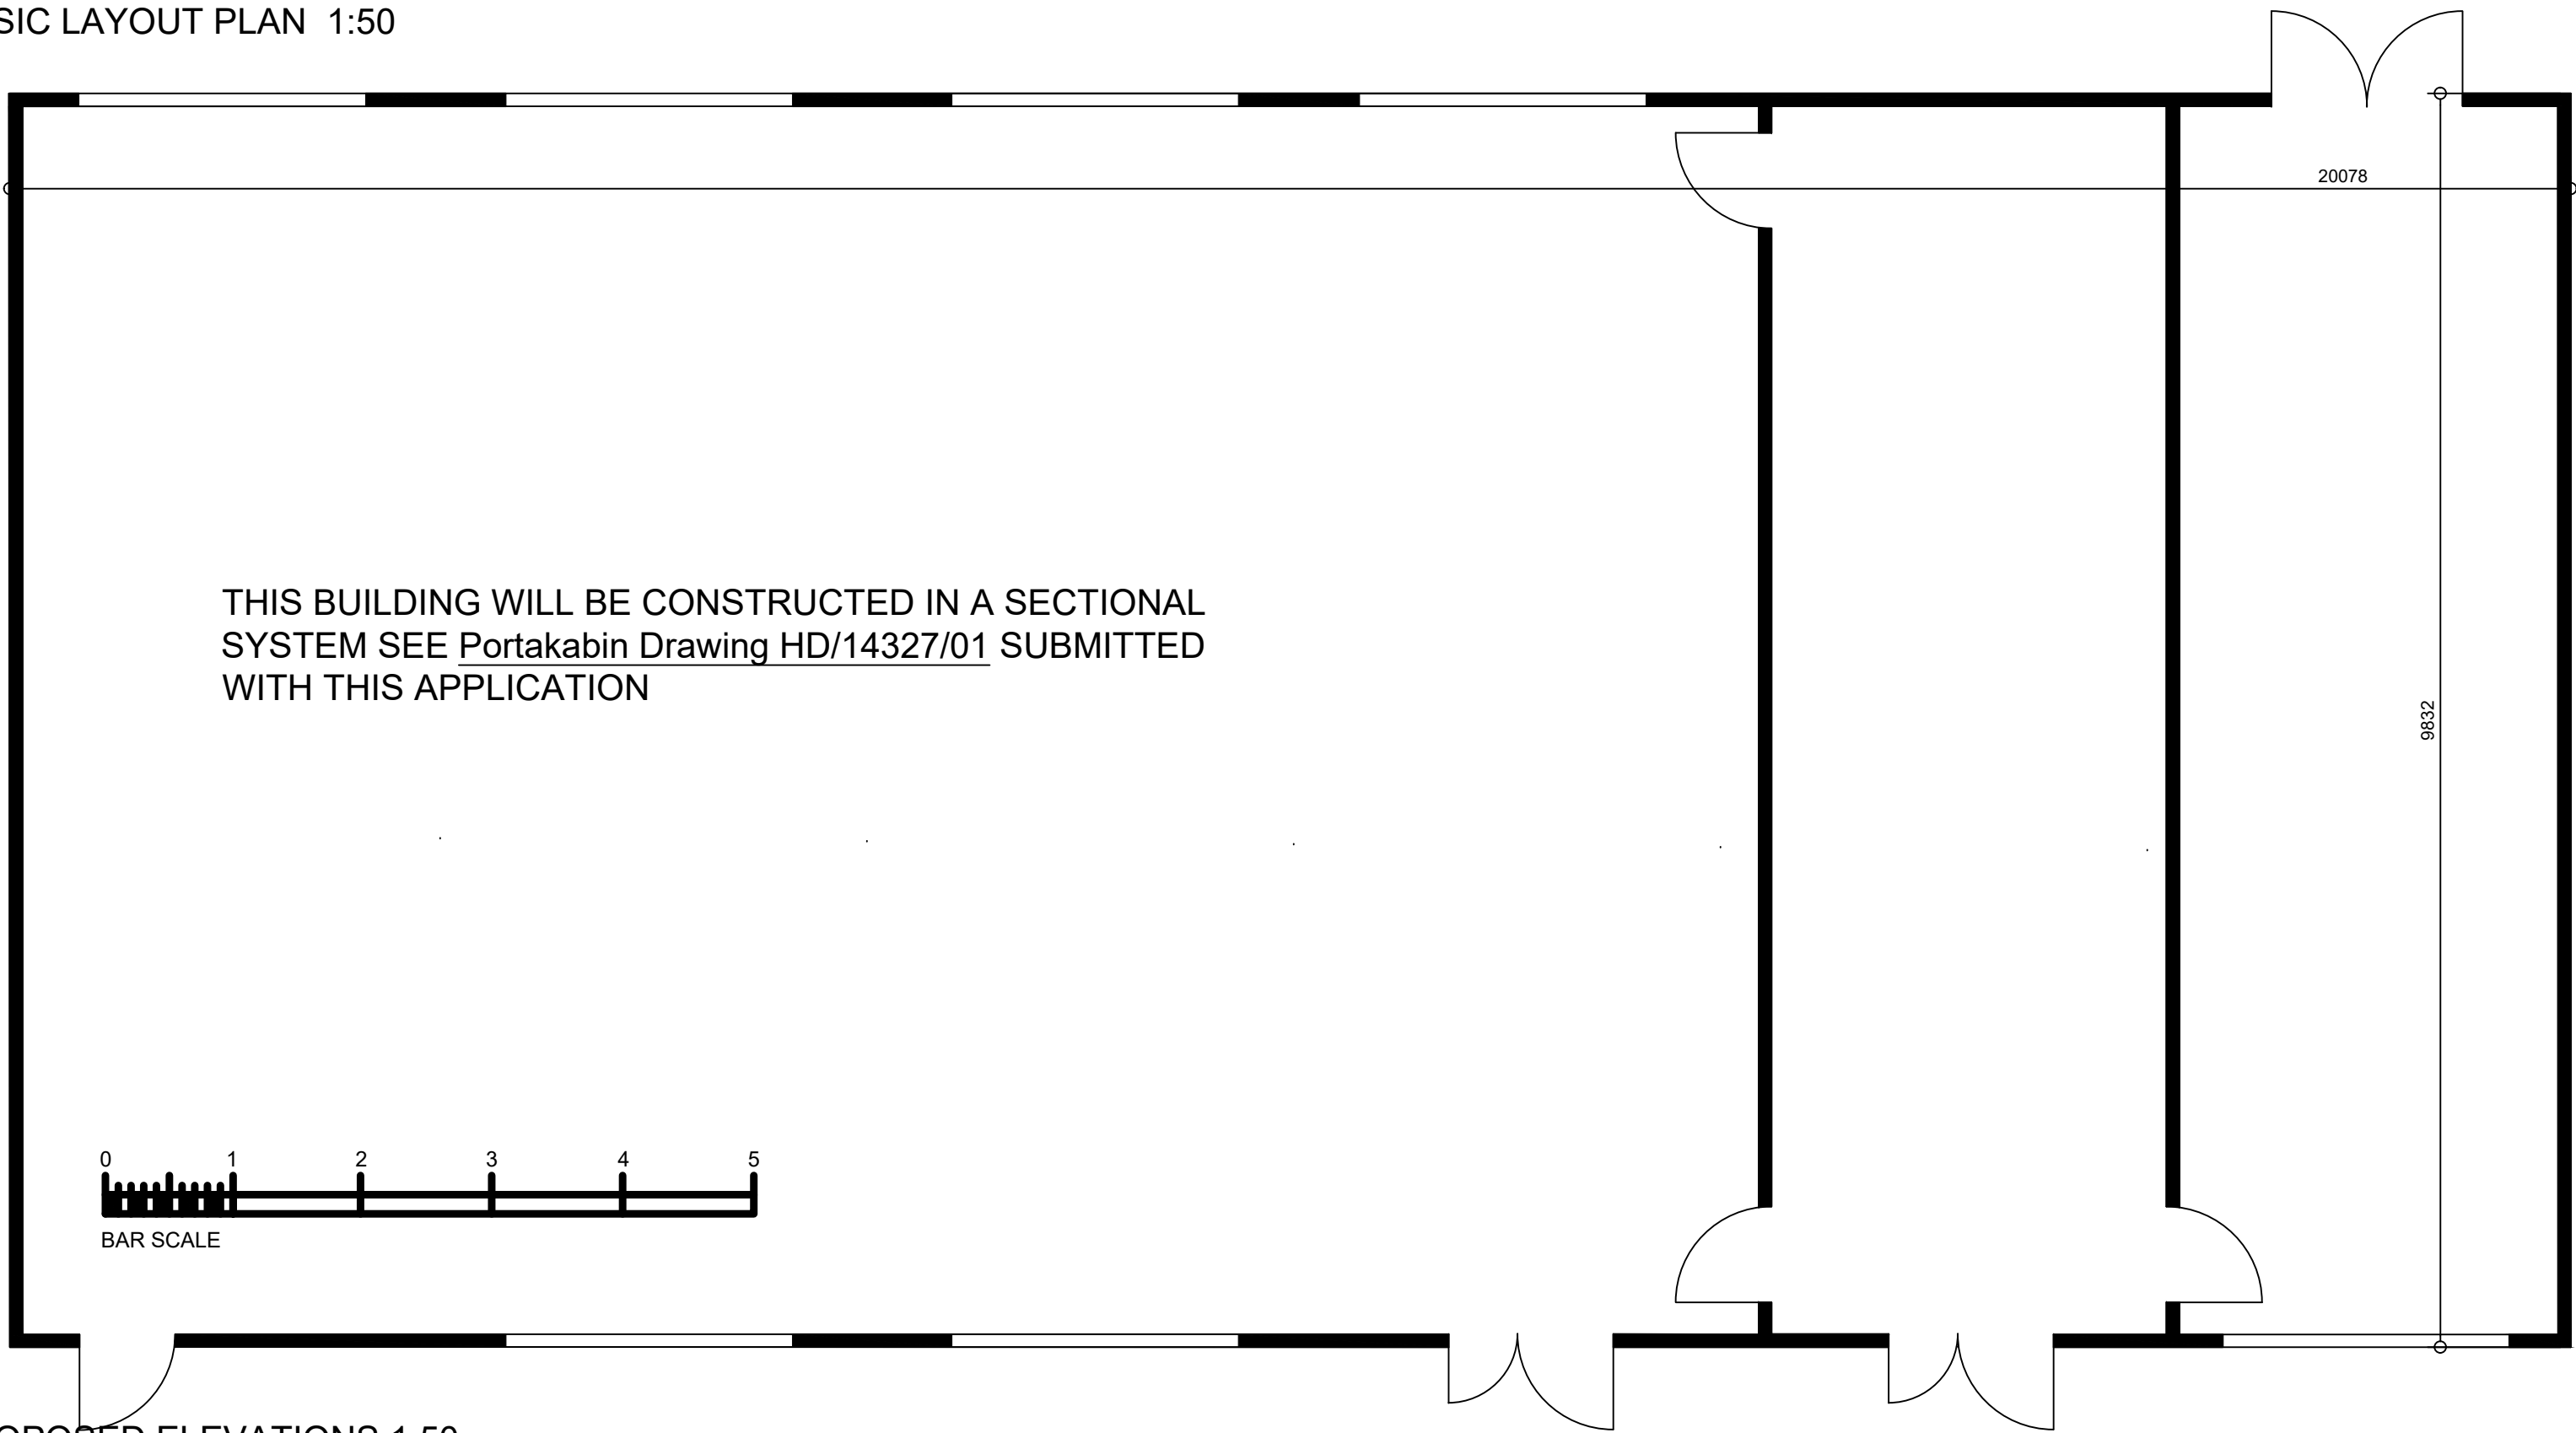


PROPOSED ELEVATIONS 1:50
VIEW A - FROM ETON WAY SOUTH

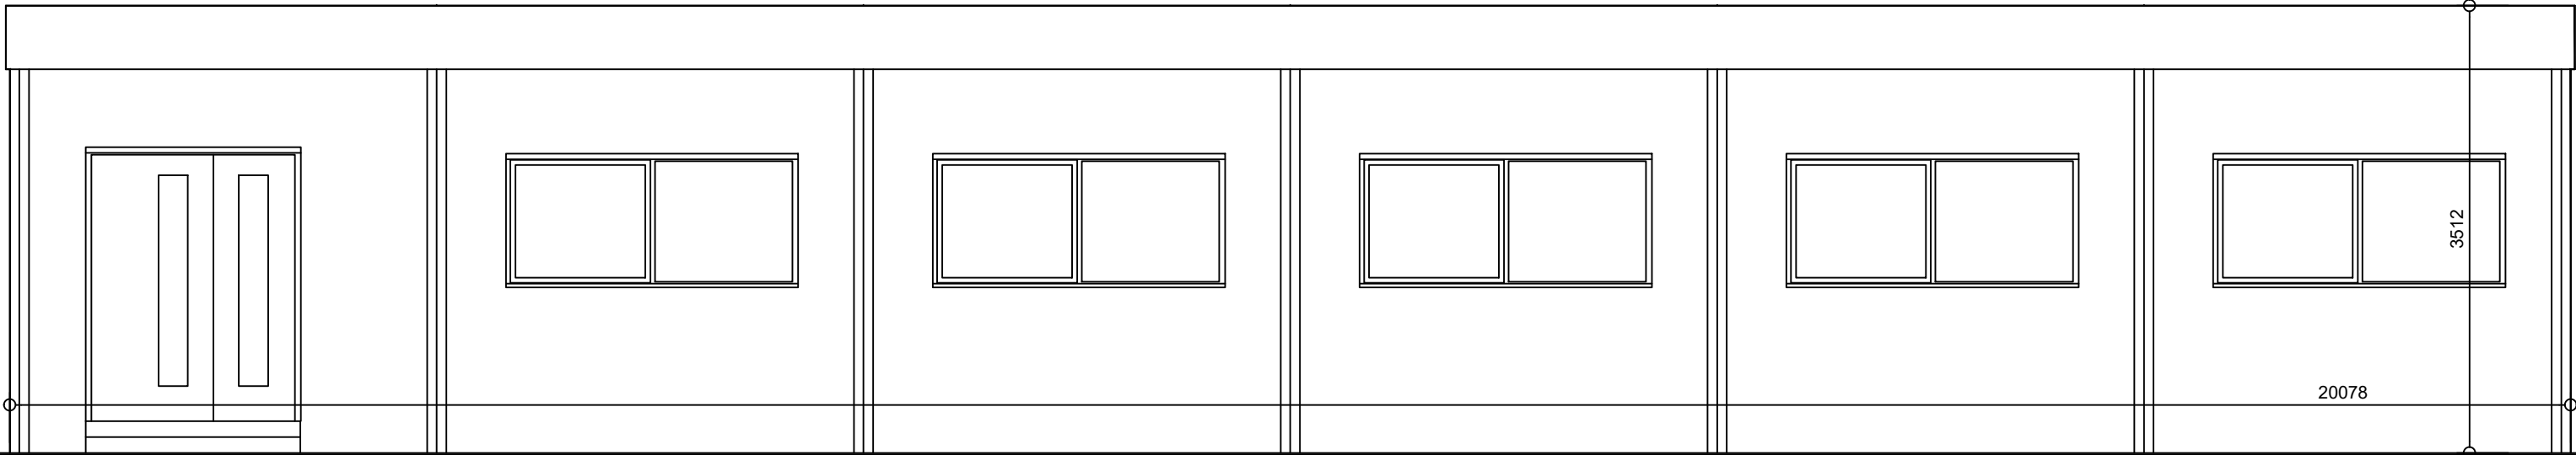


VIEW B - FROM PARSONS FACTORY

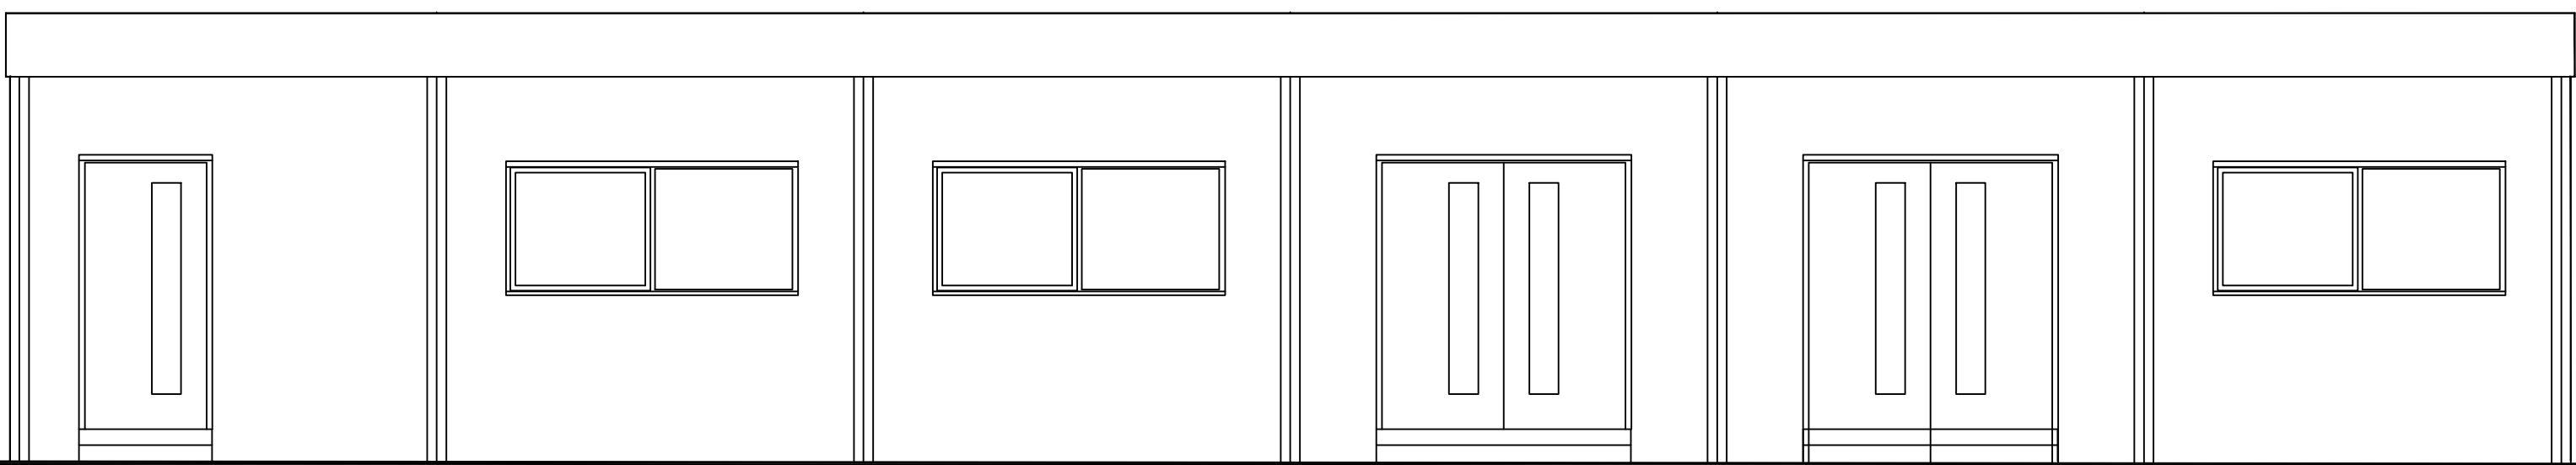


VIEW C - FROM PARSONS OFFICE

 


VIEW D - FROM ADMIN OFFICE

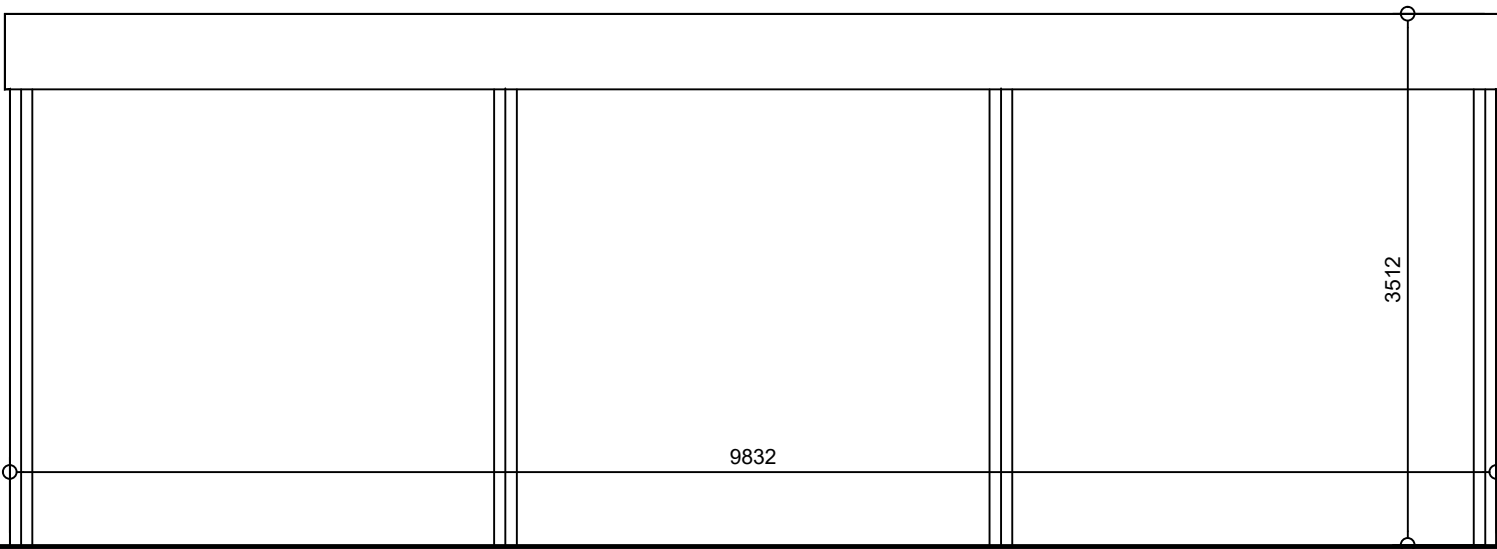

FHA 26/003/01PA

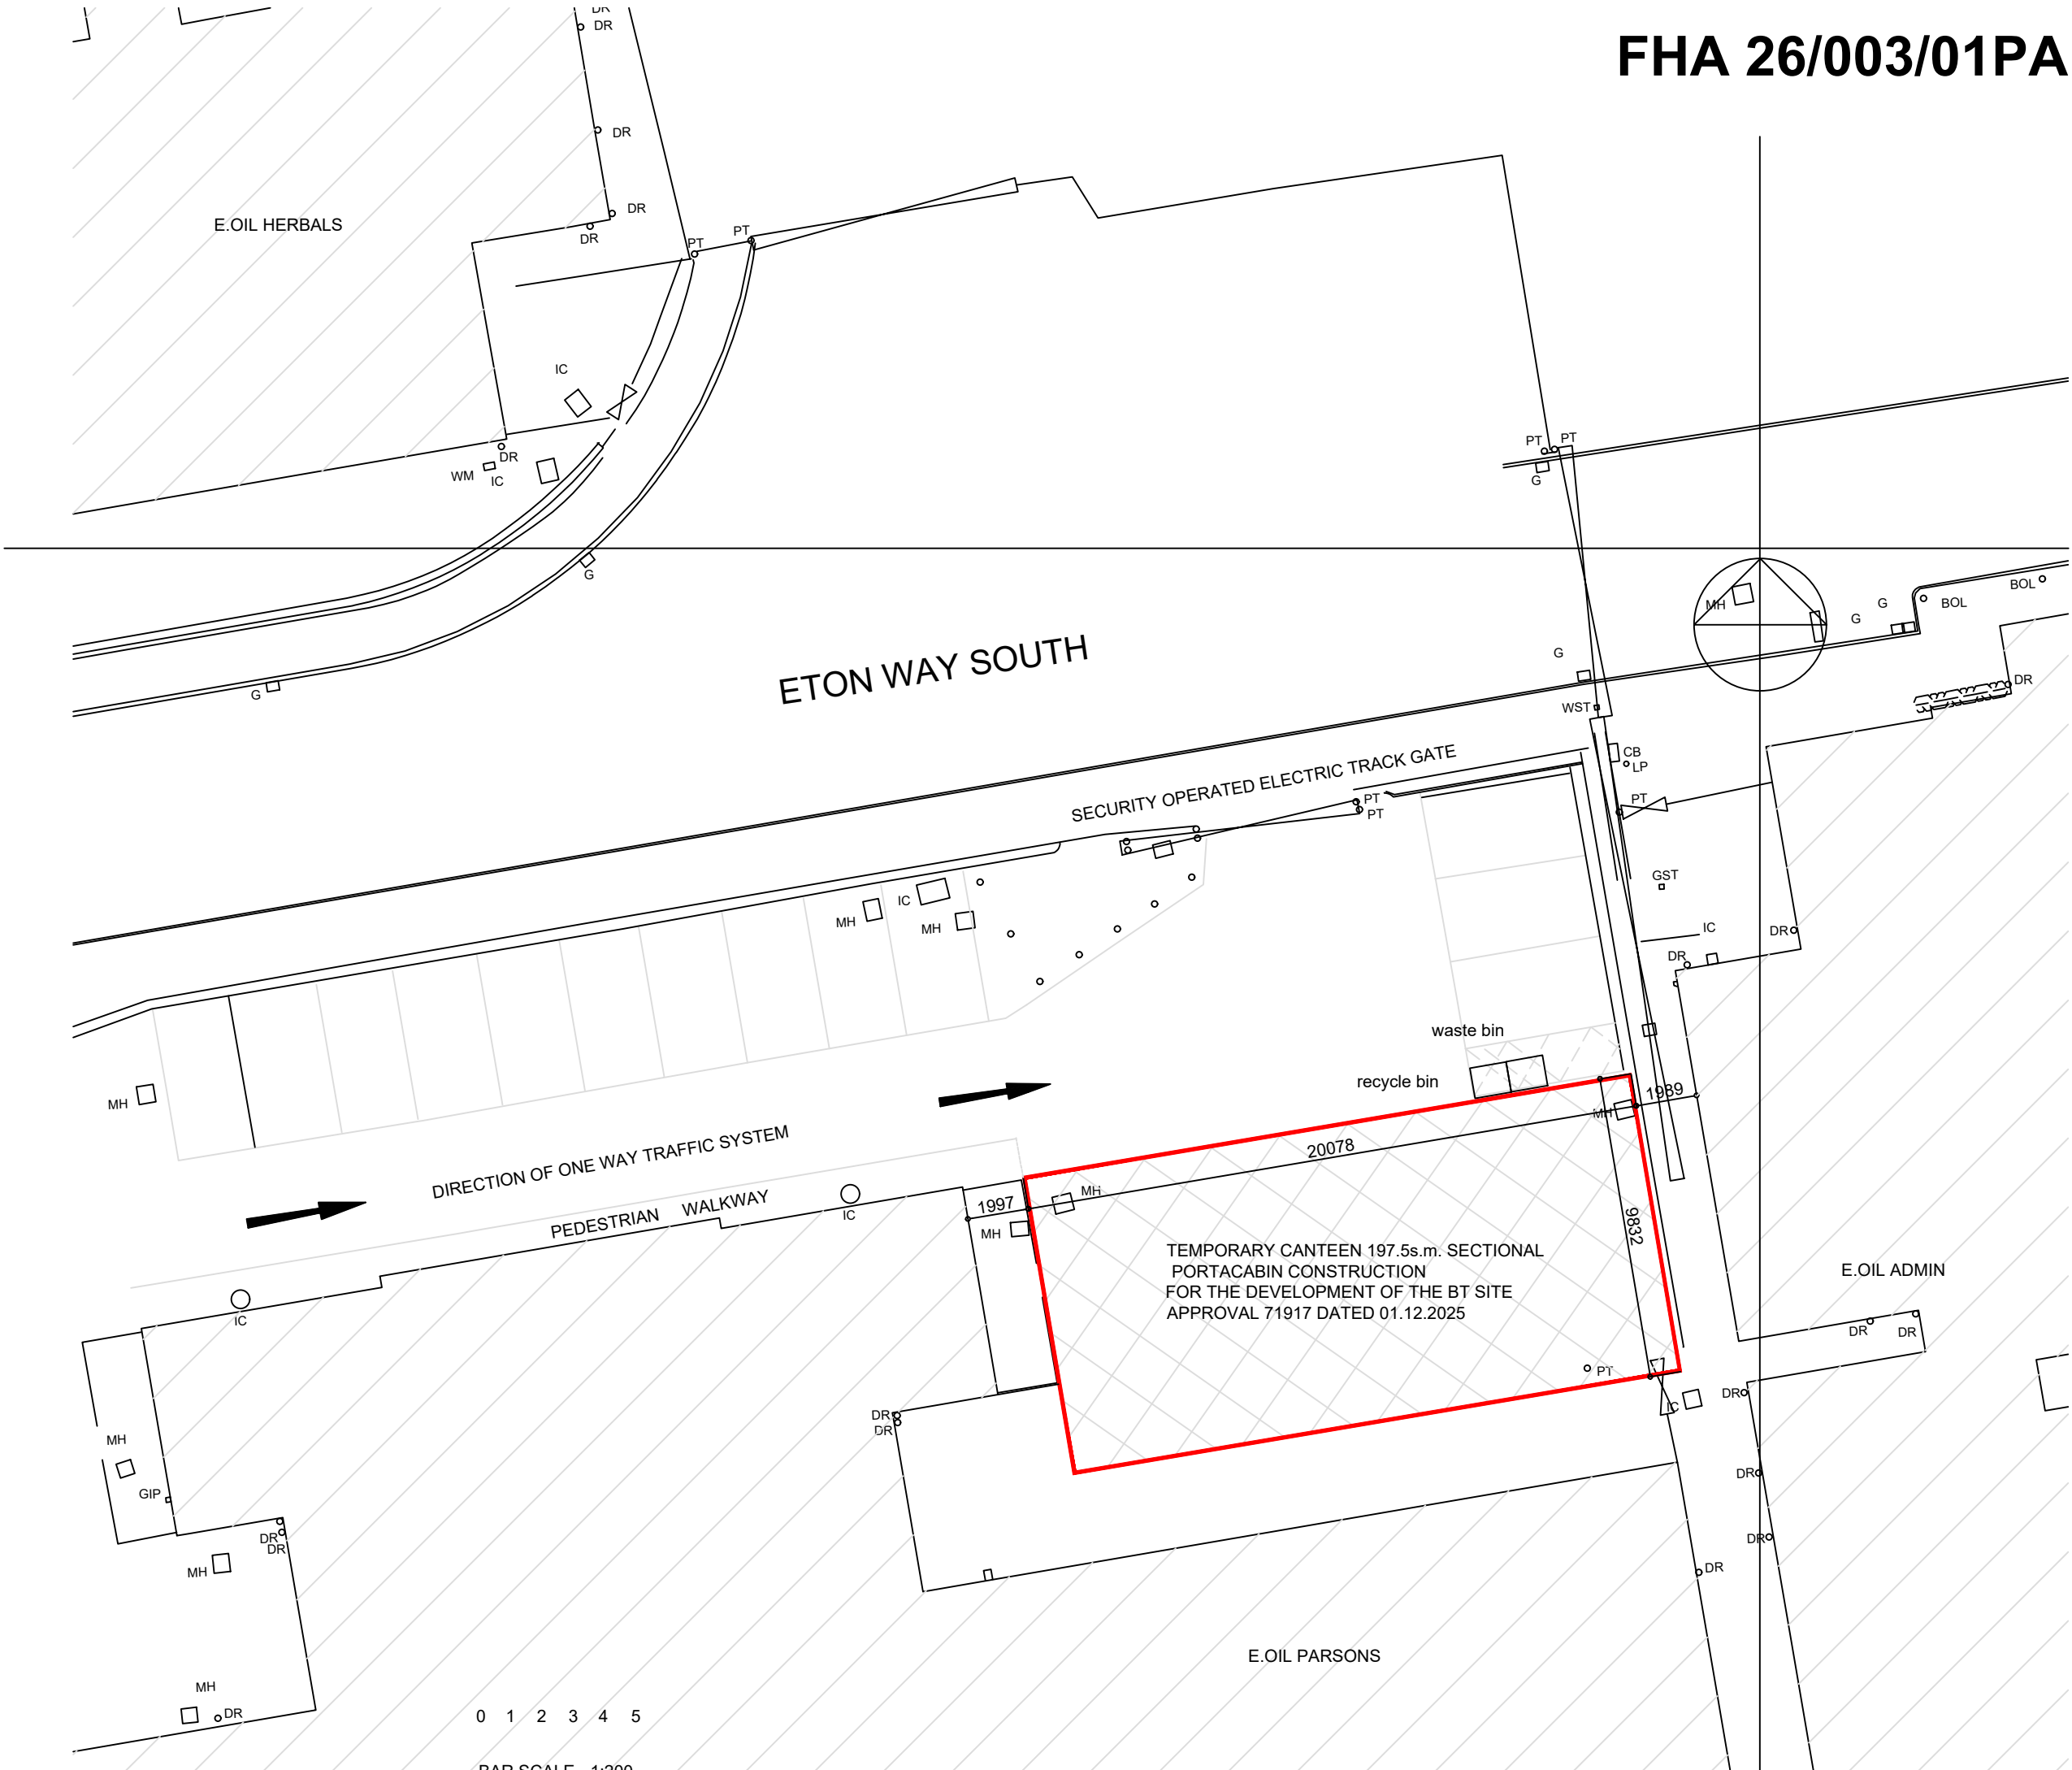

PROPOSED SITE LAYOUT 1:200

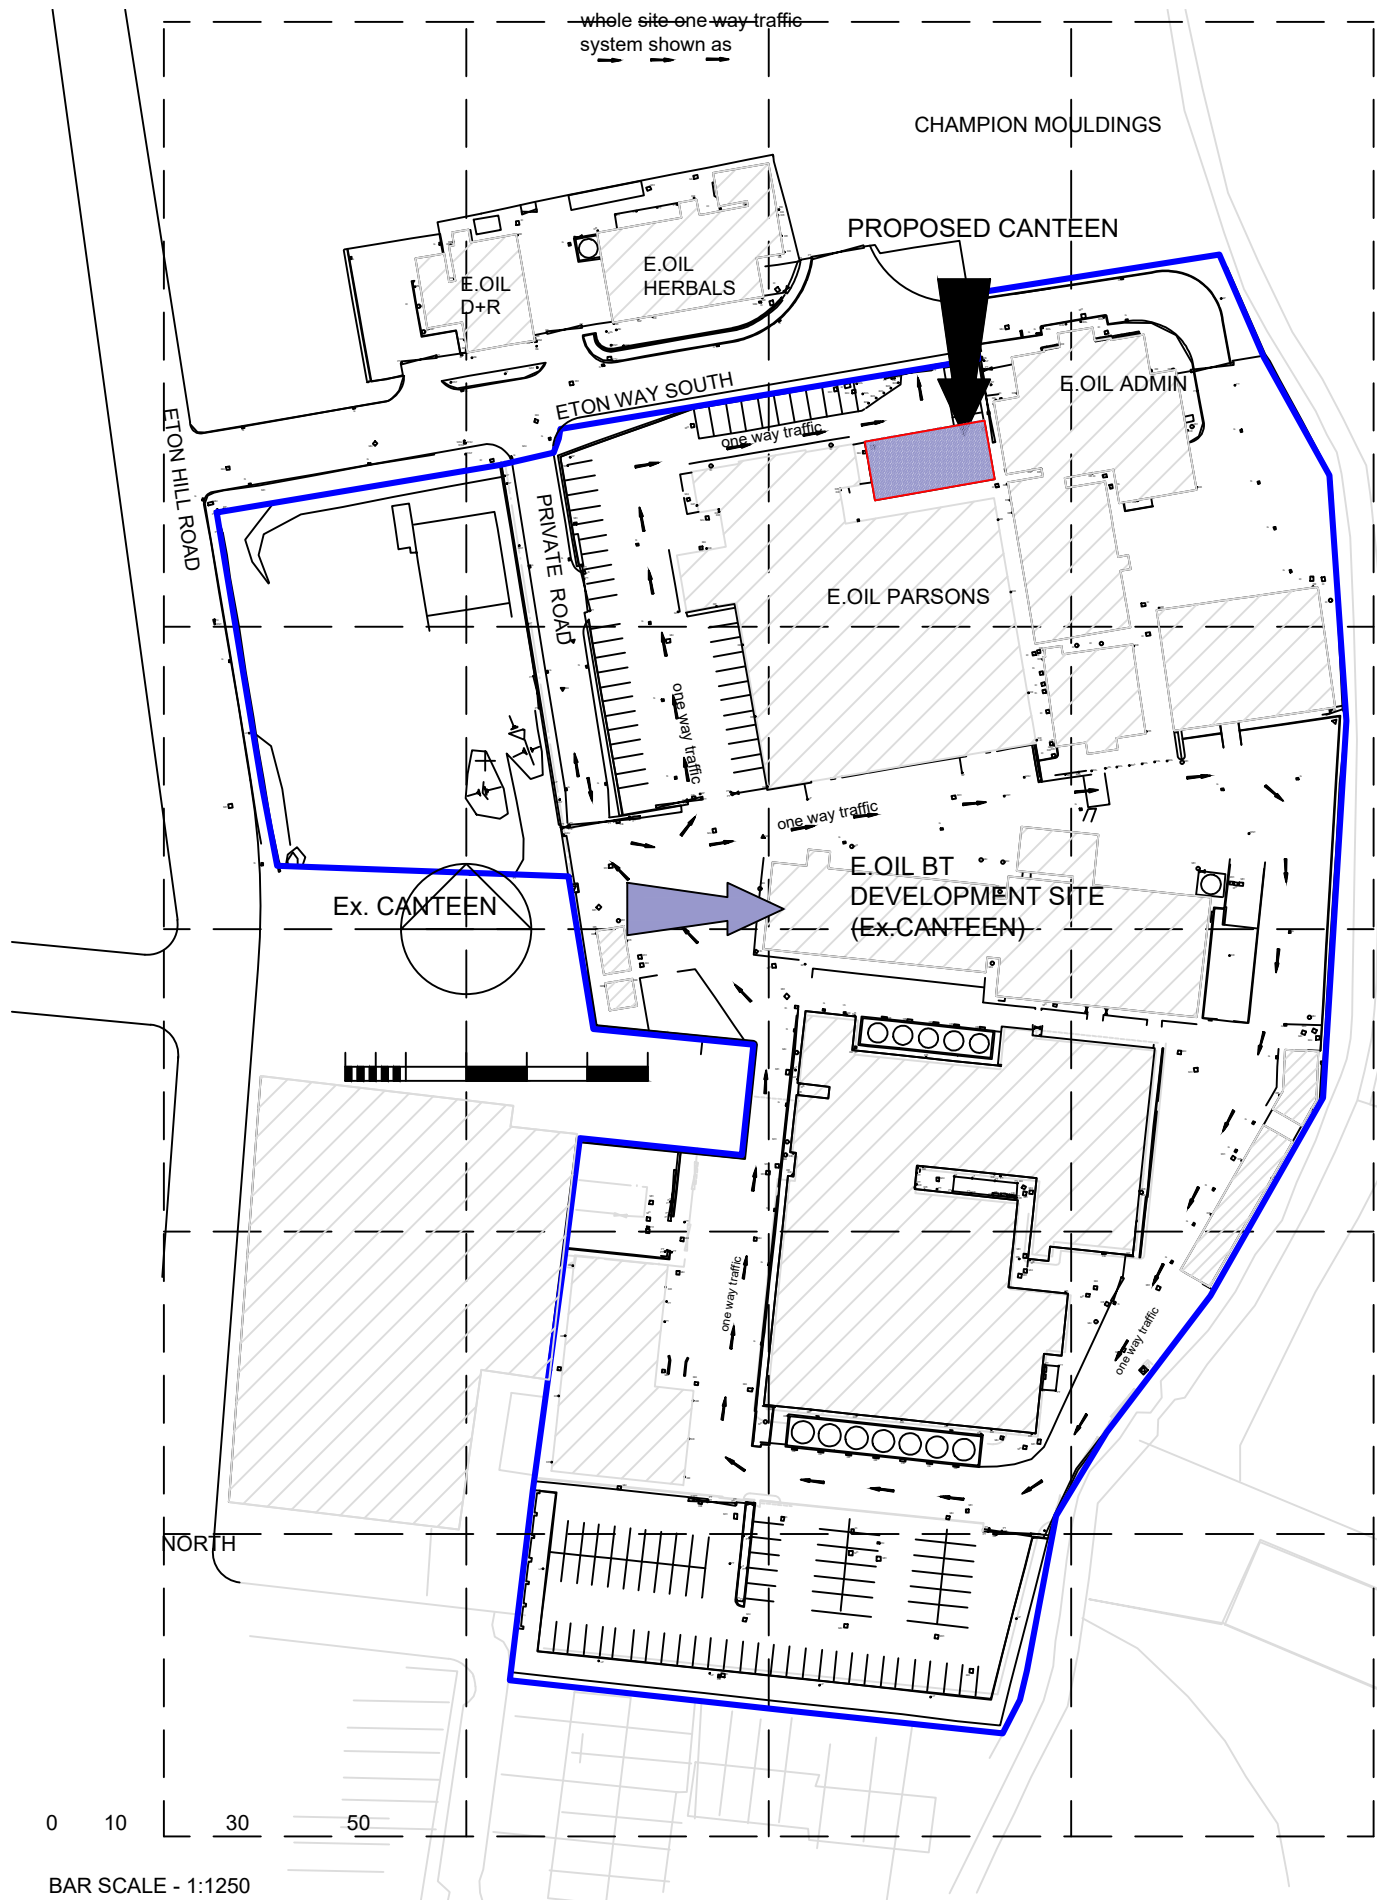

LOCATION PLAN 1:1250

A	Elevation labels changed, traffic system indicated	20.05.2026
Revision	Description	Date
Client	Fragrance Oils International Limited Eton Hill Industrial Estate, Eton Hill Road, Radcliffe, Manchester M26 2FR	
Drawing Title	General details and Site Layout and for Temporary Canteen facility - Parsons Site	
Drawing No.	fha 26/003/ 01PA	Rev A
Scale	1:1250, 1:100, 1:50@A1	Date February 2026
Drawn by	Francis Haigh Associates Architectural Design & Planning Consultant The Annex 78 Manton Road, GL Sarney, Warrington, Cheshire WARS 1, UK	
Checked by	FHA	
Issued to:	Tel : Fax 01925 492510 Email francis.haigh@btinternet.com	