


• GENERAL NOTES:

THESE PLANS, DETAILS AND DRAWINGS HAVE BEEN PRODUCED, DETAILED AND DRAWN FOR THE SOLE PURPOSES OF APPLYING TO BURY COUNCILS PLANNING DEPT AND BUILDING CONTROL OFFICE IN ORDER TO OBTAIN THE RELEVANT AND NECESSARY HOUSEHOLD PLANNING PERMISSION AND BUILDING REGULATIONS FULL PLAN'S PLAN CHECKING APPROVALS ONLY !!

• AS ADVISED BY APPLICANTS, THEY OWN THE PROPERTY ON A FREEHOLD TENURE SO OVER AND ABOVE OBTAINING THE RELEVANT/NECESSARY LOCAL PLANNING AUTHORITY / BUILDING CONTROL APPROVALS (i.e. LPA / LABC) NO OTHER SUCH CONSENTS FROM LANDLORDS ETC SHOULD BE DEEMED NECESSARY !!

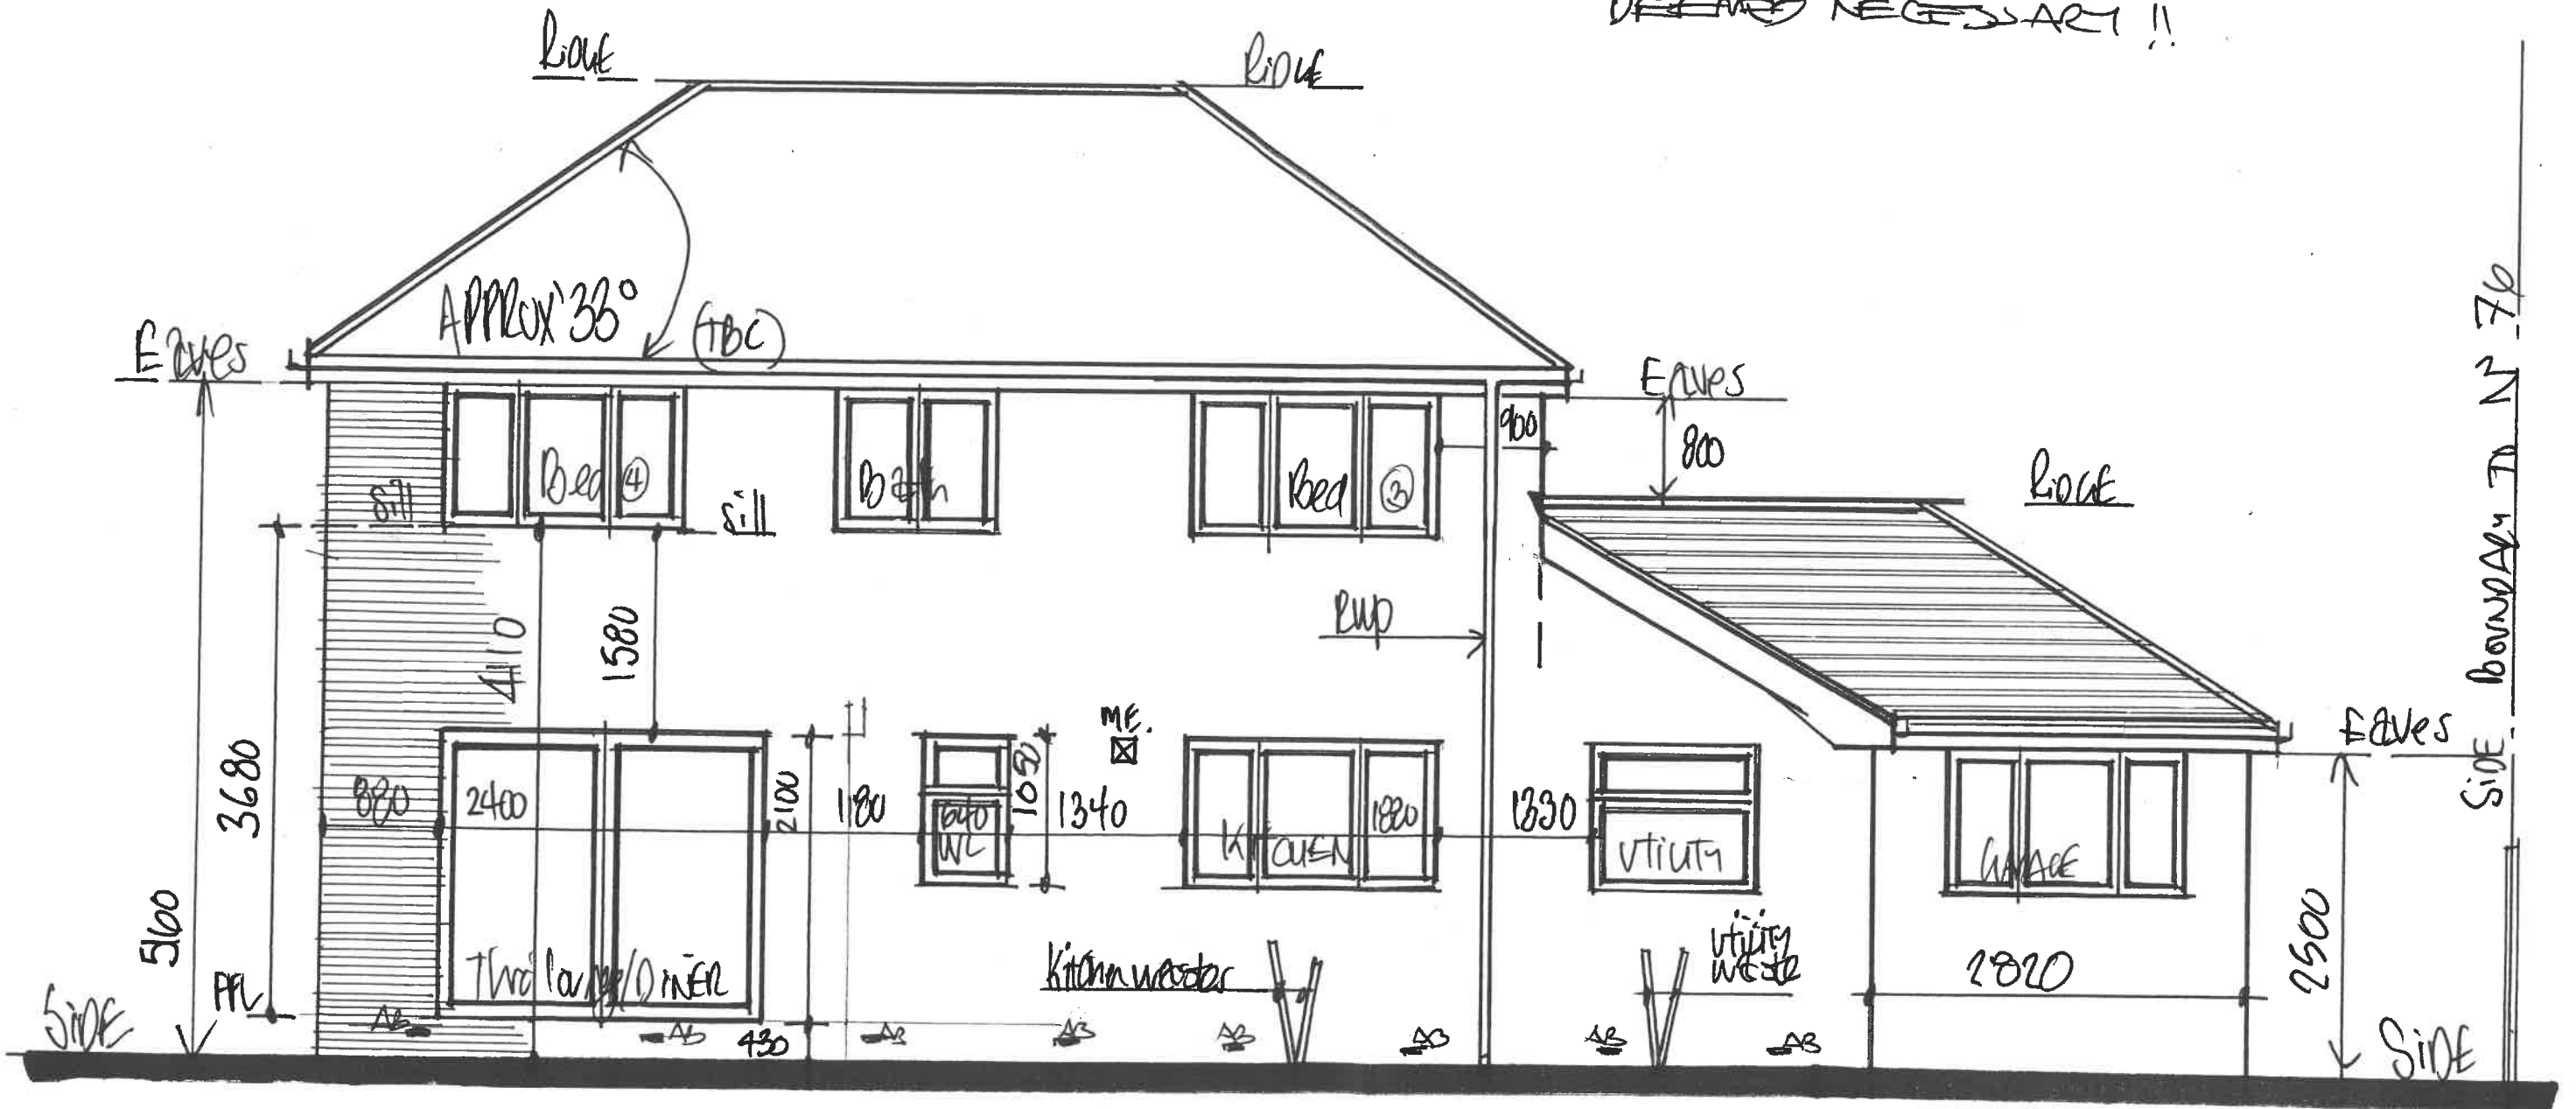

1:50 EXISTING "REAR" ELEVATION



DRG N° 5