



Elevation 1-1 1:50

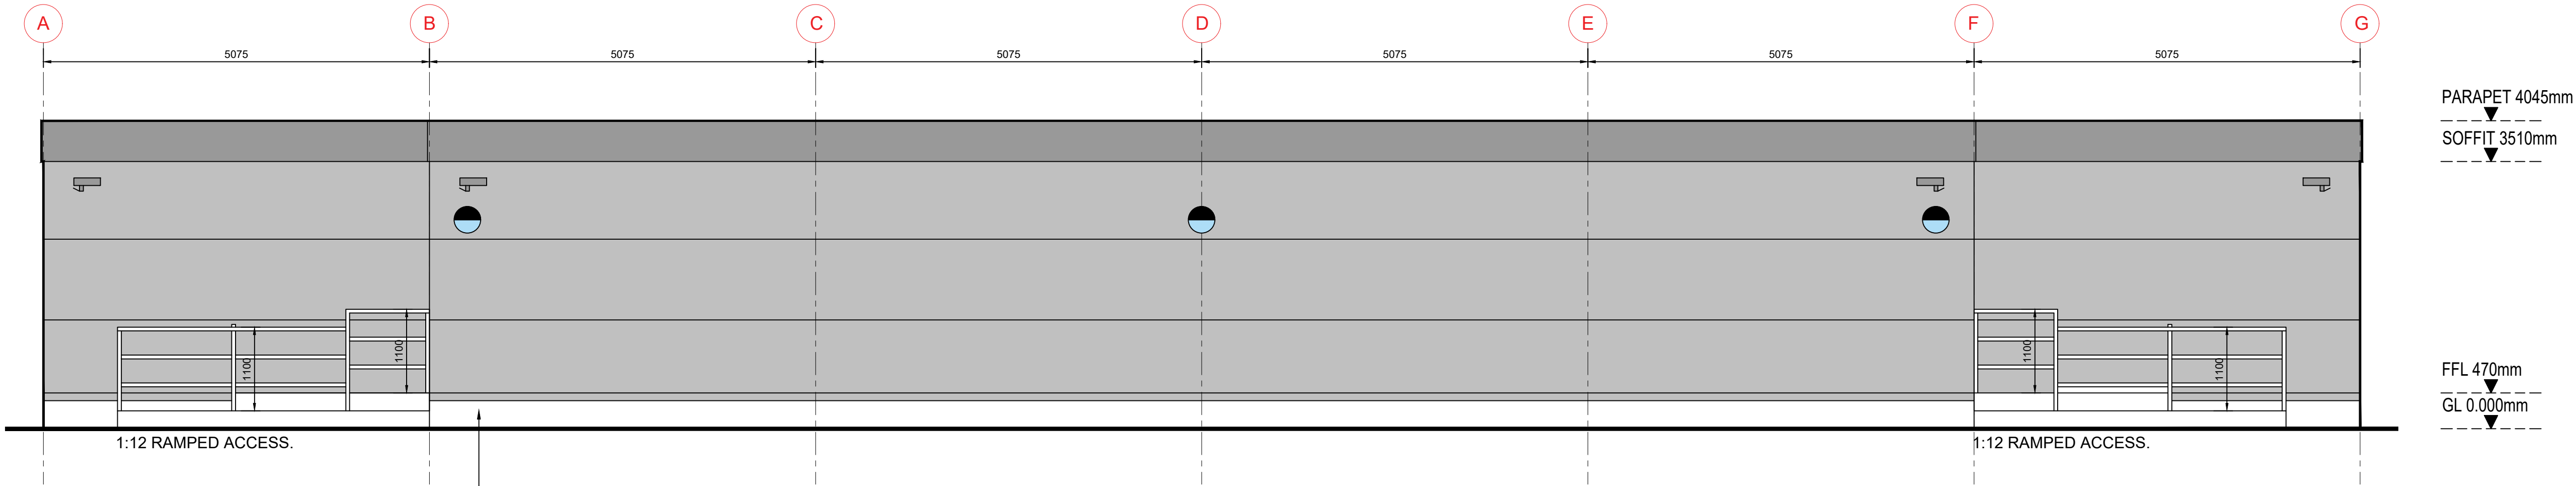

Elevation 2-2 1:50

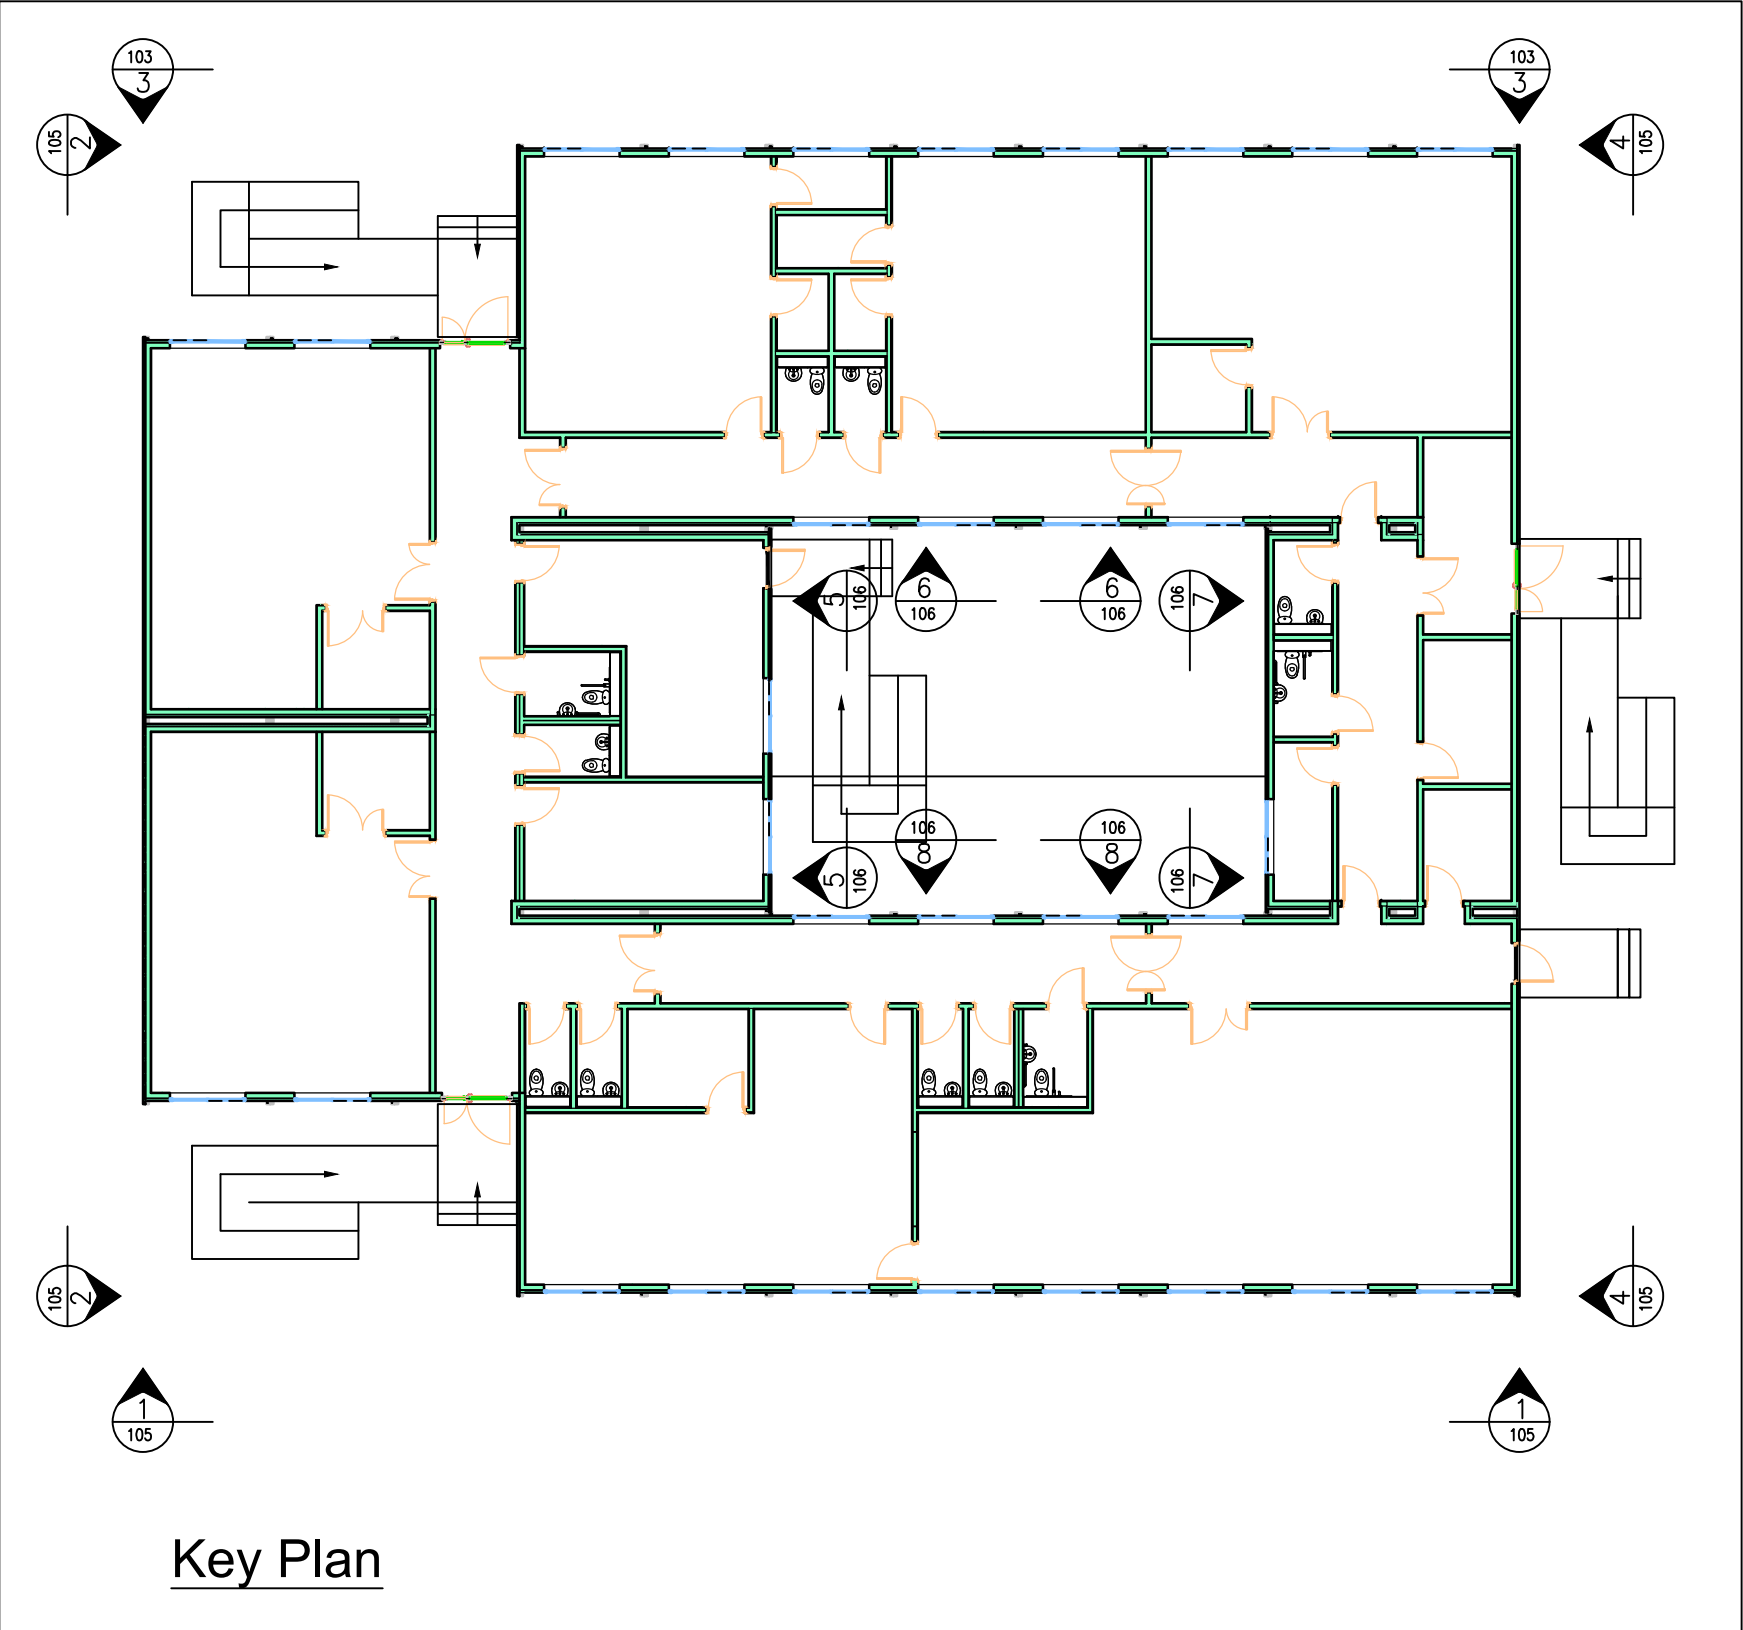

Key Plan

Rev	Description	Date
A2	Issued showing steps & ramps	29/10/23
A1	Issued for approval	22/08/23
Client: Bury Council		
Project: Whitefield Centre.		
Title: Elevations Sheet 1 of 3		
Project No: R360	Drawing No: 105	Revision: A2
Drawn By: SL	Date: 22/08/24	
Scale: 1:75@A1	Approved: .	
Drawing Status: Approval		
P. McVey BUILDING SYSTEMS		
105 Ballyneil road, Money more, Magherafelt, BT45 7TE email: info@pmcveybuildingsystems.com Tel: 028 7941 8670 www.pmcveybuildingsystems.com		