


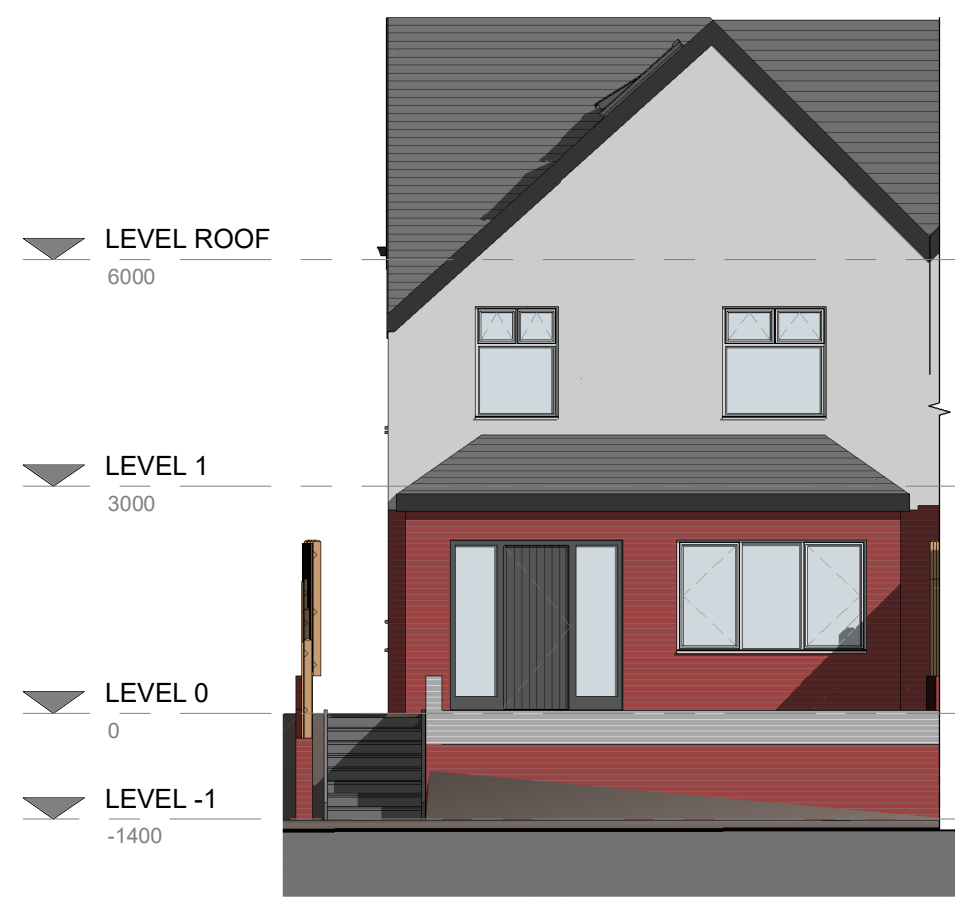

4. Front - Proposed
1 : 100




5. Left Side - Proposed
1 : 100




6. Rear - Proposed
1 : 100




7. Right Side - Proposed
1 : 100

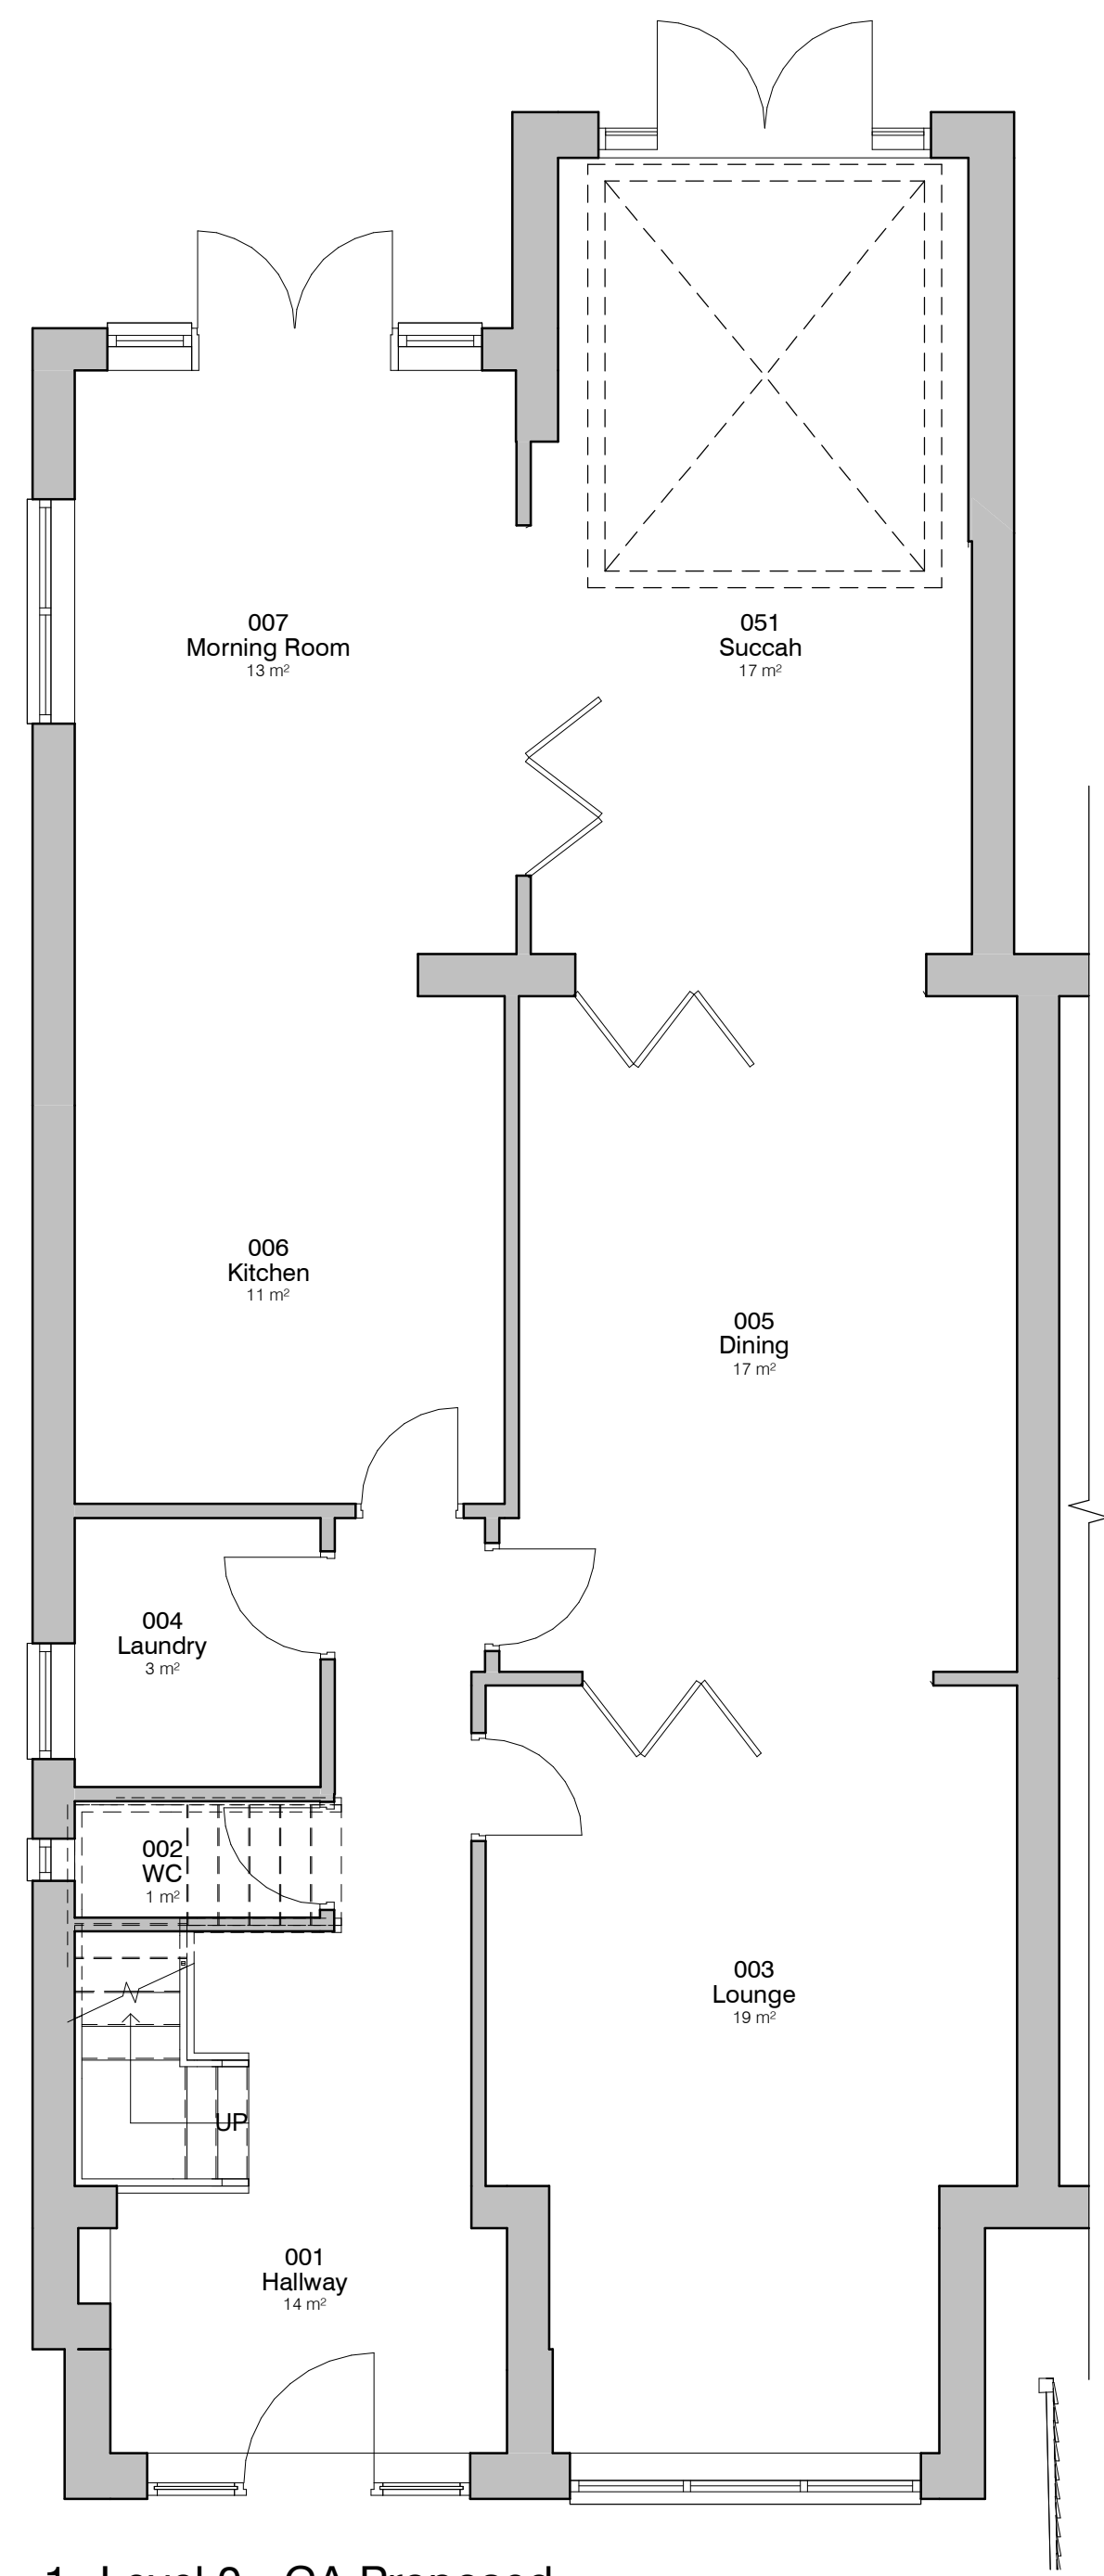

1. Level 0 - GA Proposed
1 : 50

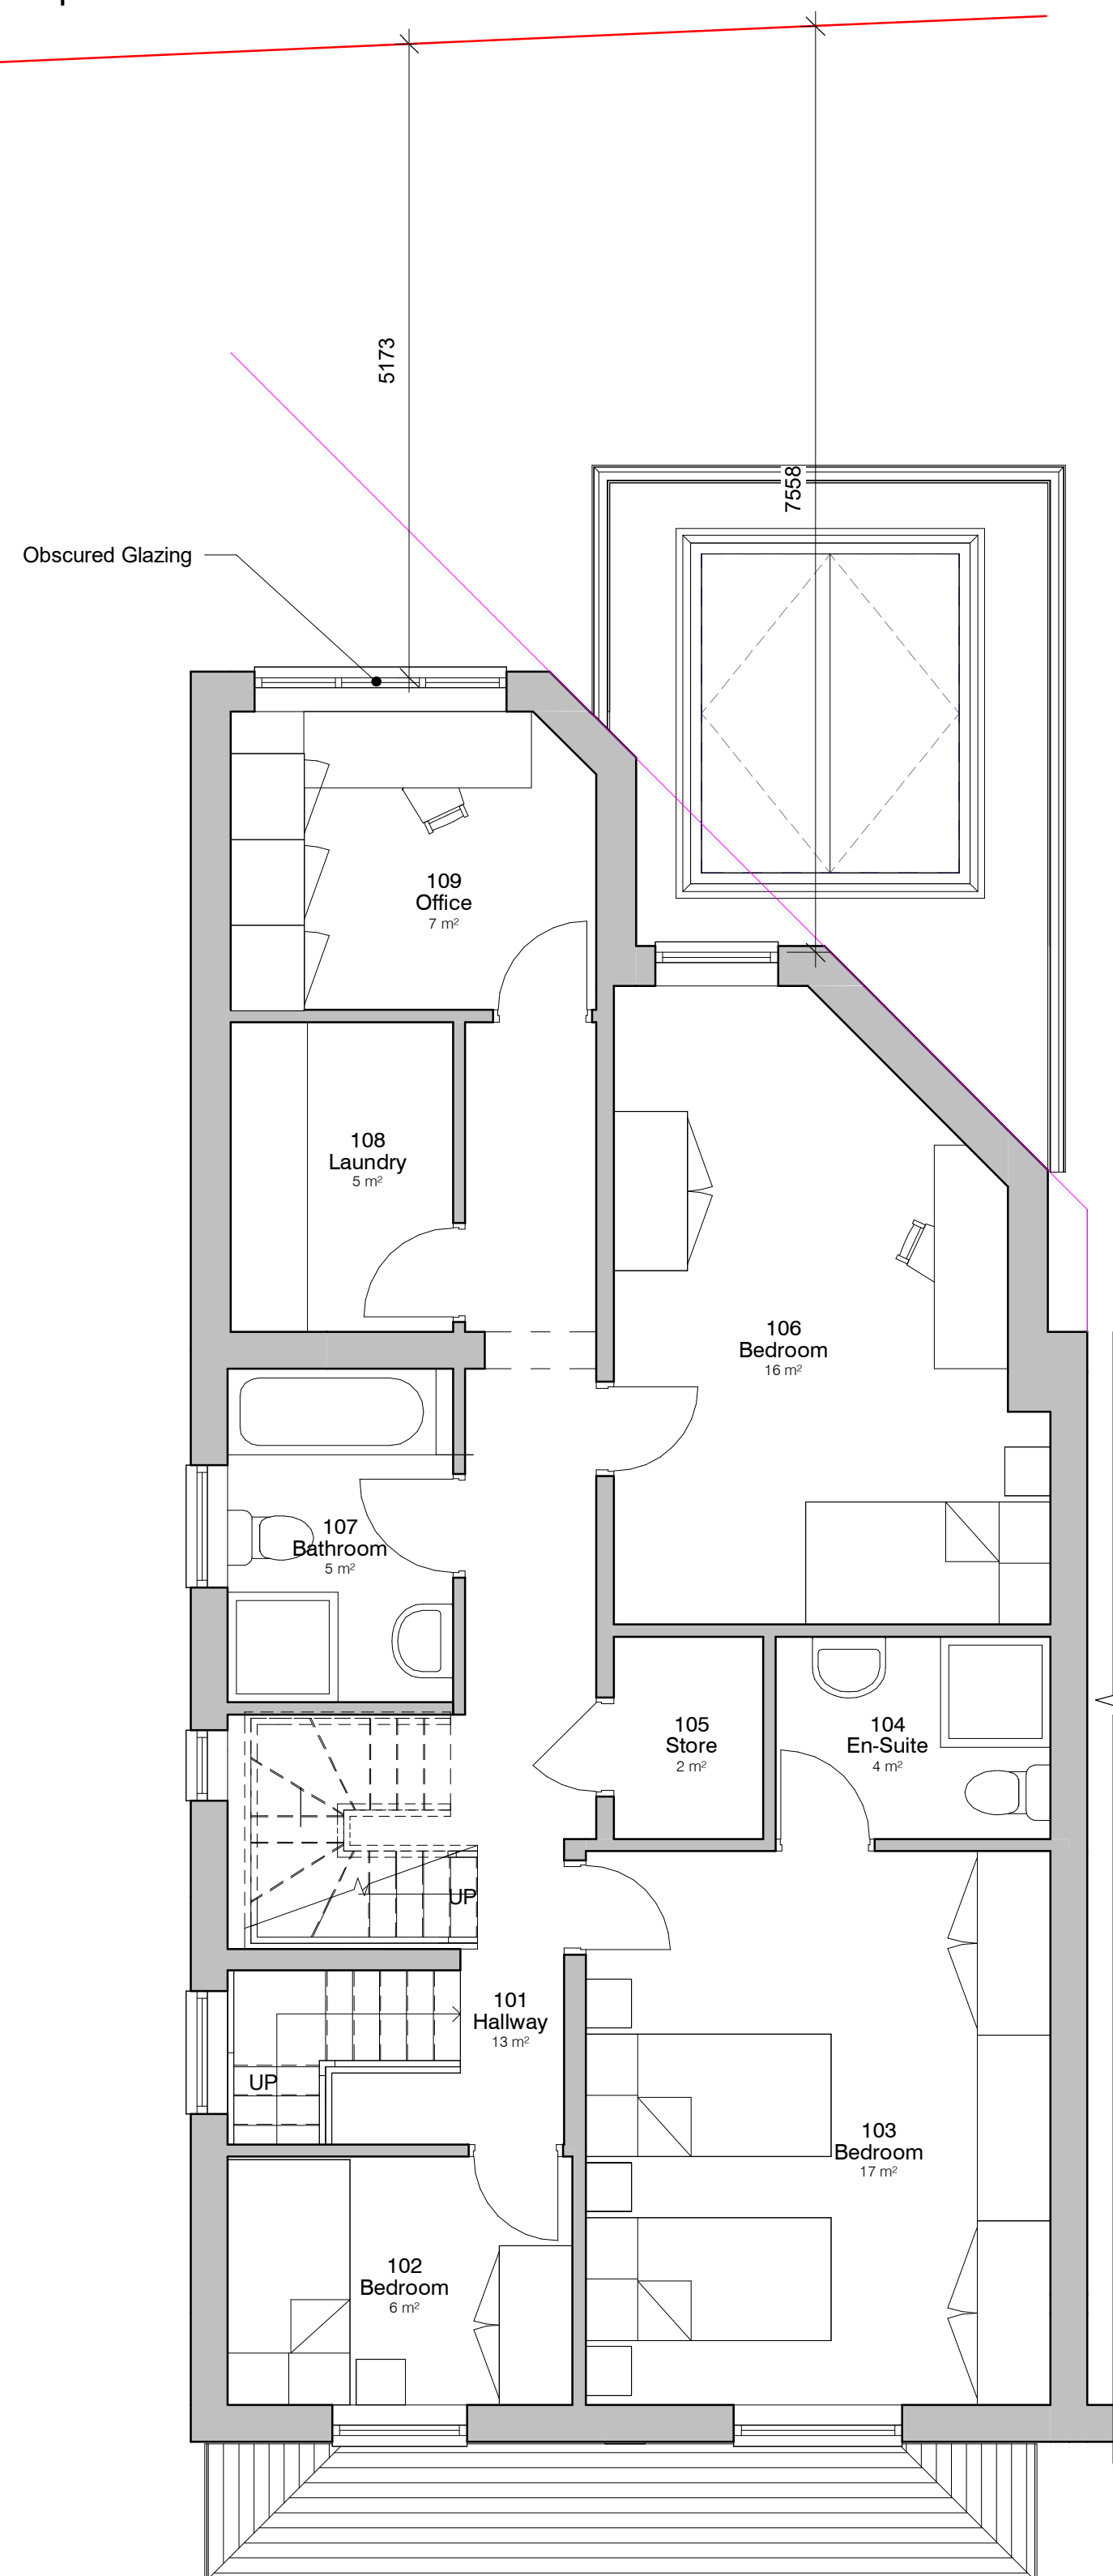


2. Level 1 - GA Proposed
1 : 50

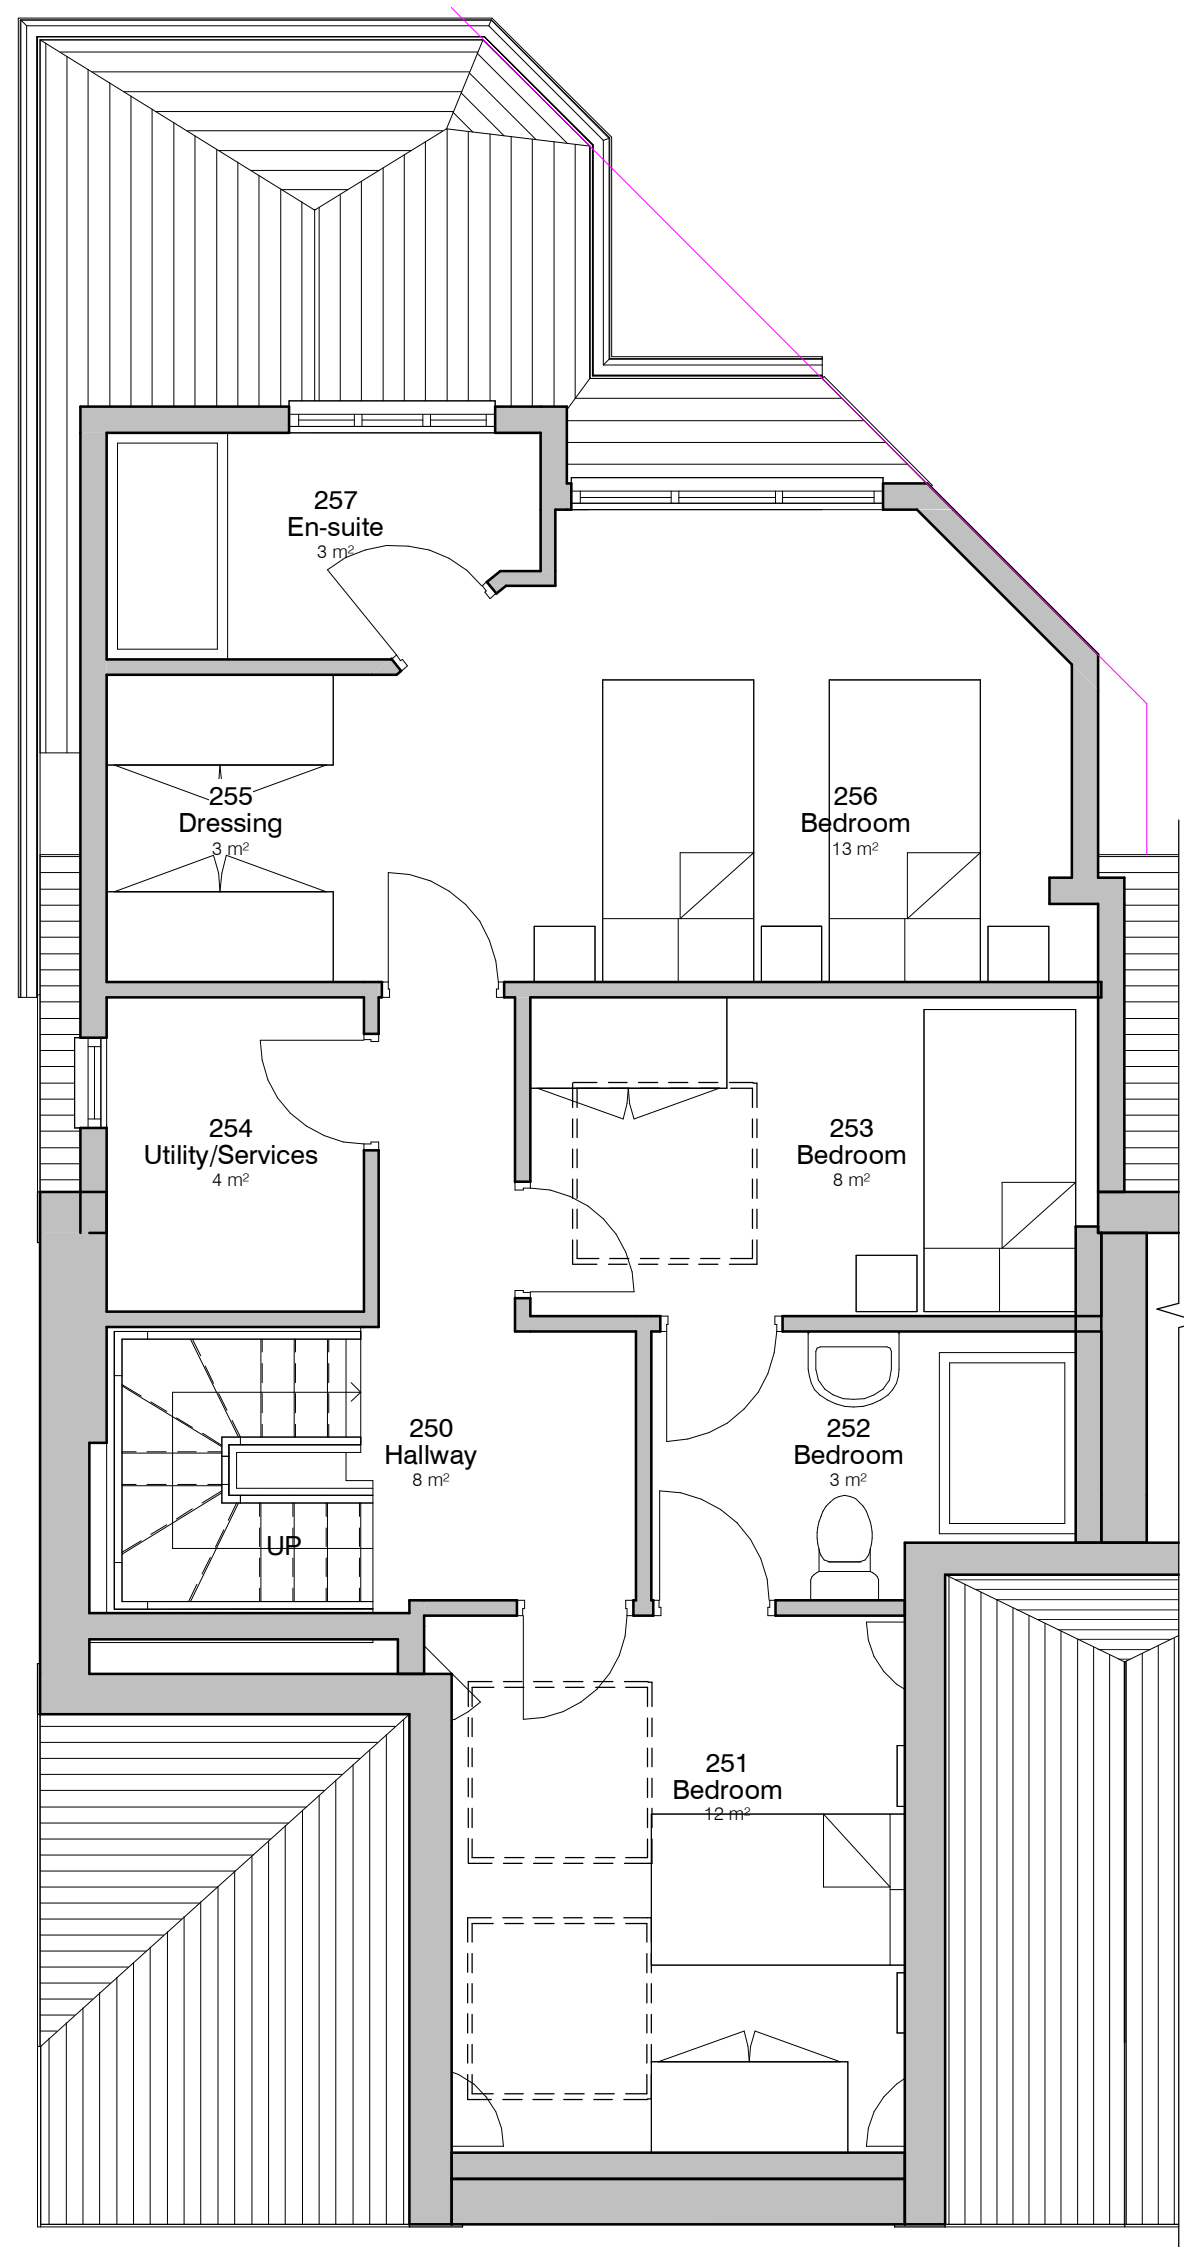

3. Level Roof - GA Proposed
1 : 50

Note Block - Elevations - GA

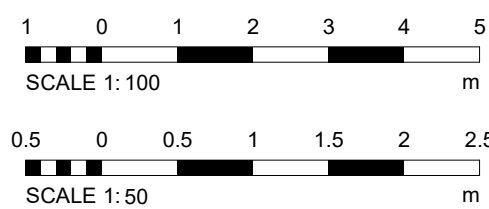

PROJECT	61 Kings Road	SCALE & A1	As indicated	DATE	7 Oct 2022	DRAWN BY	JS
CLIENT	Mrs Roberts	STATUS					
TITLE	Proposed GA Plans and Elevations	PROJECT NO.	DA22096.	DRAWING NO.	003.	REV.	B
NOTES		DISCLAIMER: ALL RIGHTS RESERVED. THIS DRAWING MUST NOT BE REPRODUCED WITHOUT WRITTEN CONSENT. DRAWING TO BE USED FOR THE STATUS INDICATED ONLY. ALL DIMENSIONS AND MATERIALS SHALL BE CHECKED AND CONFIRMED IN THE FIELD AND COORDINATED TO THE SITE. TO THE MAXIMUM EXTENT POSSIBLE, THE DRAWING SHALL BE IN ACCORDANCE WITH CURRENT STATUTORY REGULATION, RELEVANT CODES OF PRACTICE AND PREVIOUS EXPERIENCE. ALL DIMENSIONS ON THIS DRAWING ARE IN MILLIMETRES UNLESS OTHERWISE STATED.					

