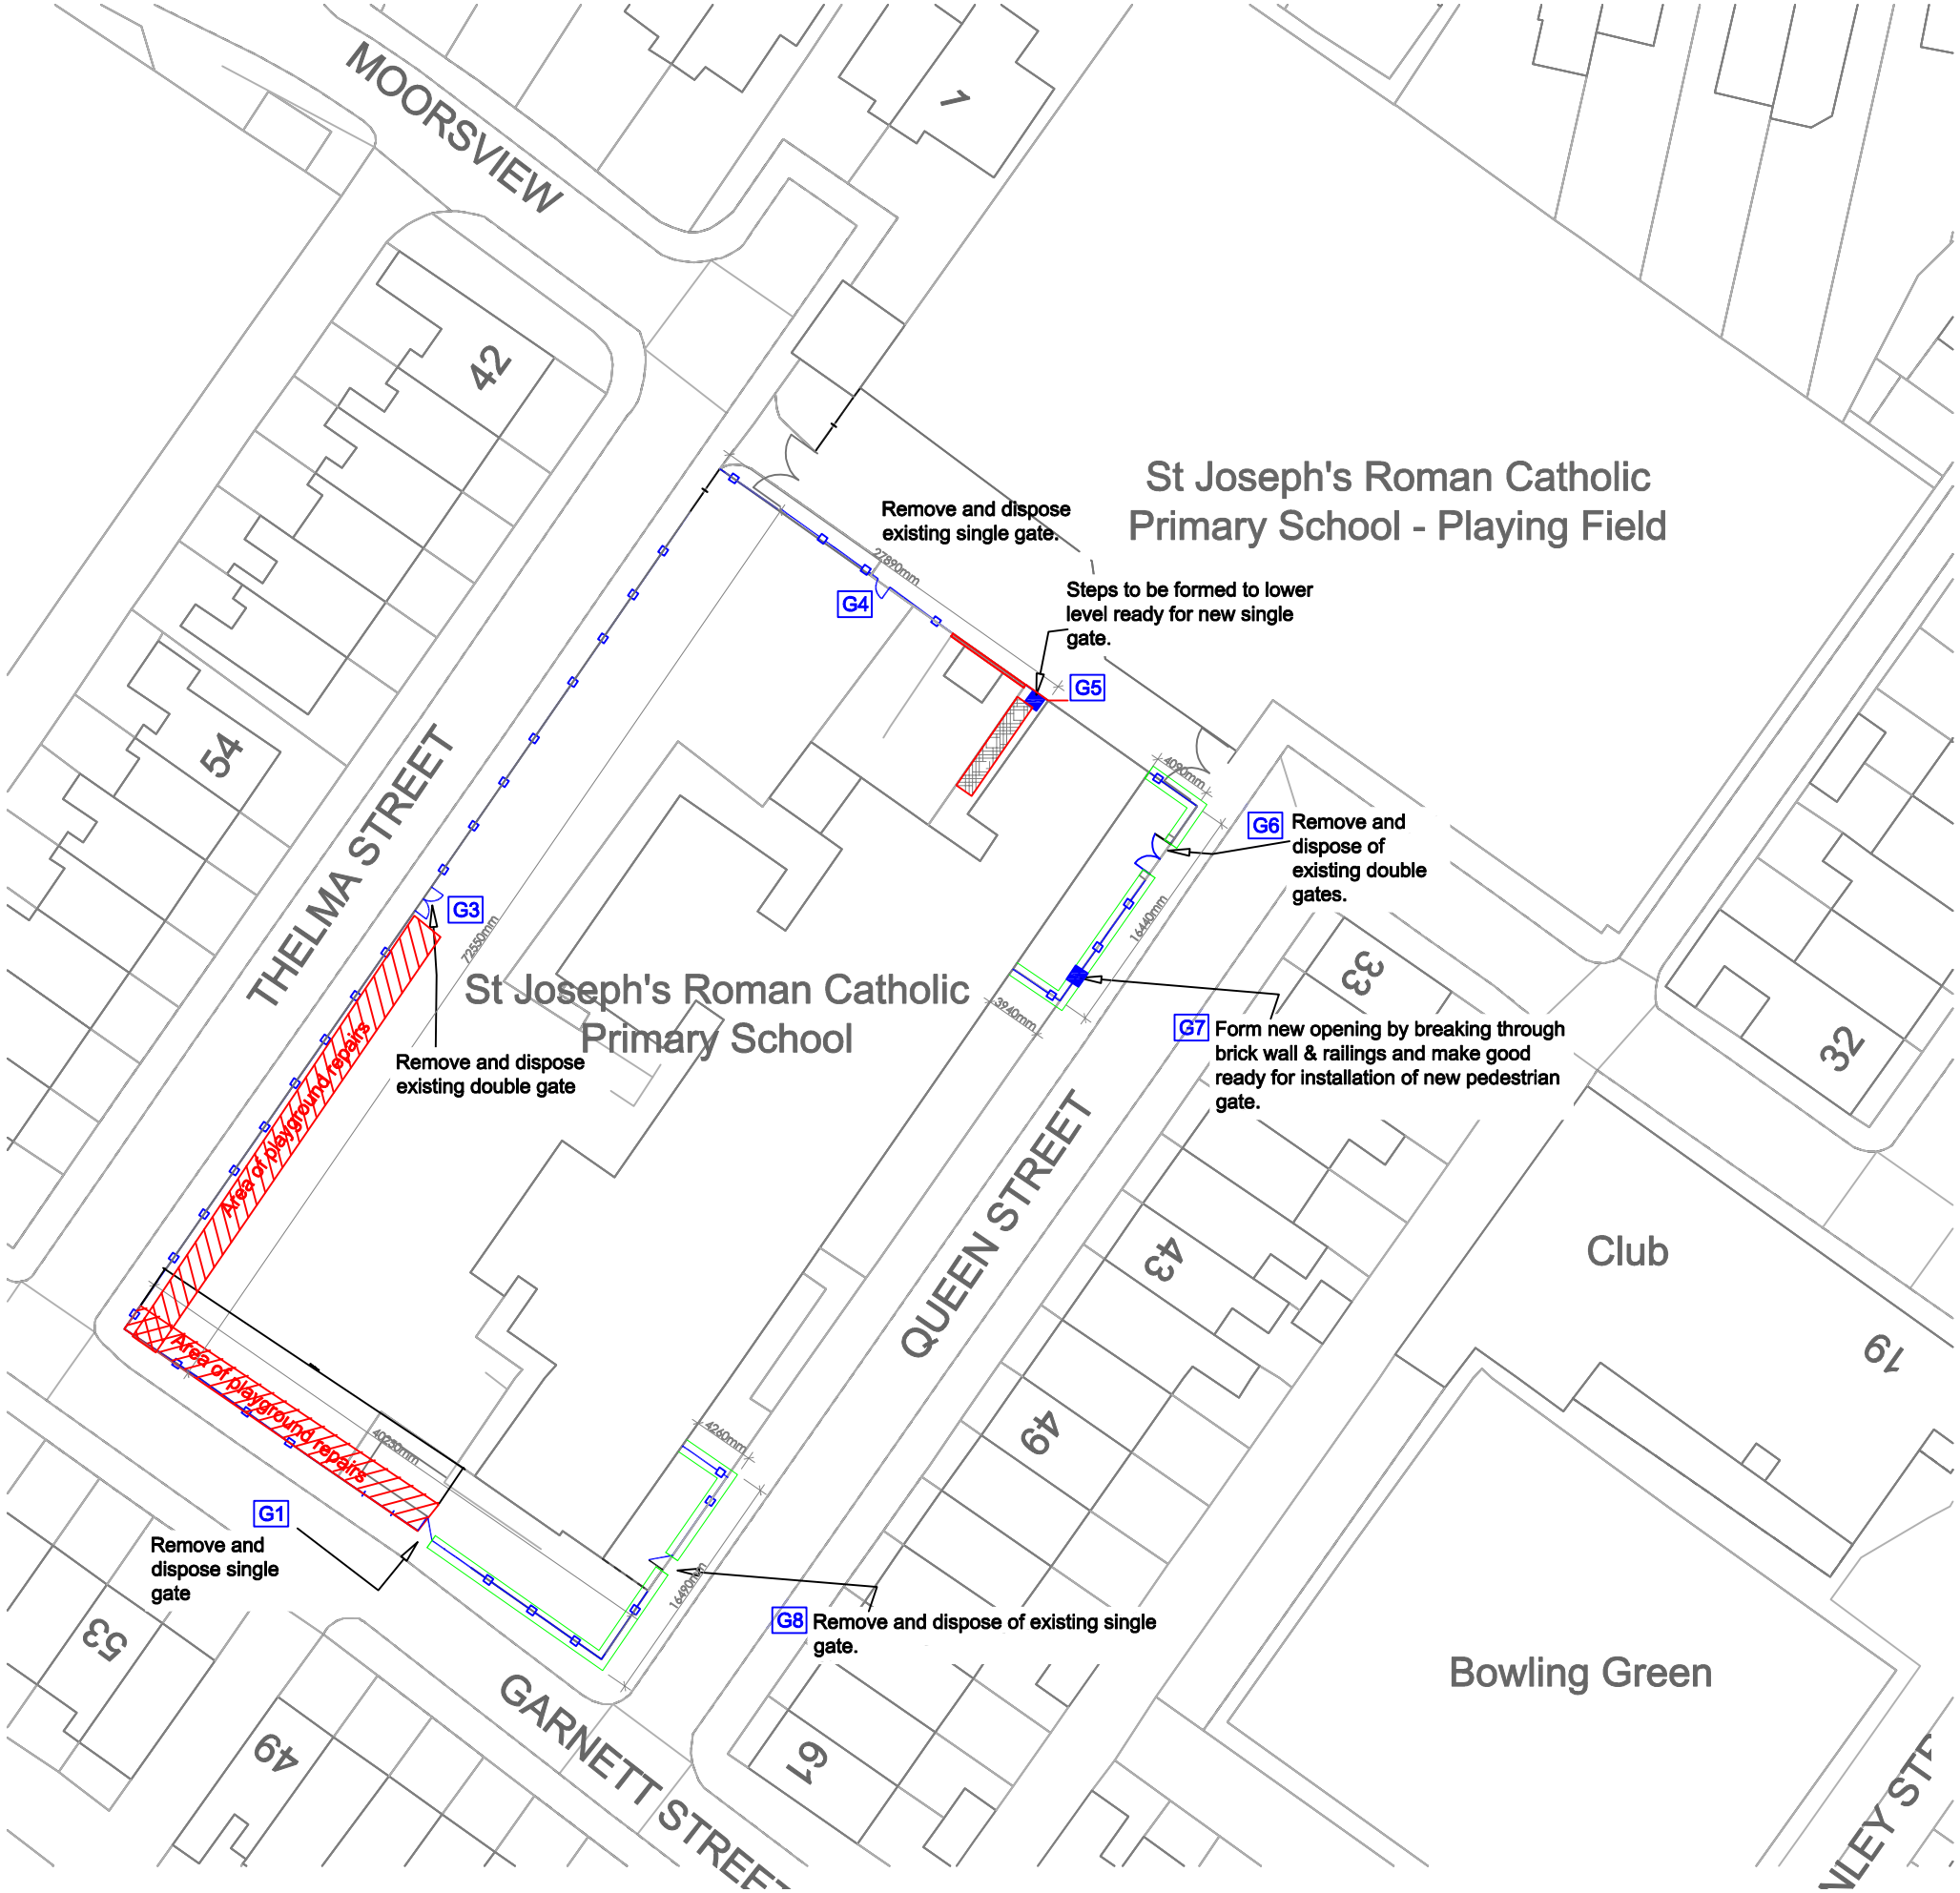


KEY

- Existing low level railings to be removed
- Existing railings ONLY fixed to dado boundary fence to be removed.
- Pedestrian gate to be removed
- Vehicular gate to be removed
- Macadam to playground to be broken out and repaired (30m2)
- Railings and boundary wall to be removed and stepped access/egress formed
- Grass verge to be carefully removed, and macadam surface prepared and laid (10m2) prior to installation of gate G5

NOTES

1. DO NOT SCALE FROM THIS DRAWING.
2. ALL MEASUREMENTS ARE IN MILLIMETRES UNLESS STATED OTHERWISE.
3. THIS DRAWING IS TO BE READ IN CONJUNCTION WITH THE SPECIFICATION AND ALL RELEVANT ARCHITECTURAL, ELECTRICAL, MECHANICAL AND STRUCTURAL DRAWINGS.

IN ADDITION TO THE HAZARDS/RISKS NORMALLY ASSOCIATED WITH THE TYPES OF WORK DETAILED ON THIS DRAWING, NOTE THE FOLLOWING SIGNIFICANT RESIDUAL RISKS:-

Item	Hazard	Risk
-		
-		

Rev	Description	By	Date	Chk'd	Auth

sdaconsulting
construction consultants

SDA CONSULTING LLP
Edward House
Deva City Office Park
Trinity Way
Salford
M3 7BE
Tel: 0161 819 5252
w: www.sdaconsulting.co.uk

Drawing Status: PLANNING

Project: SAFEGUARDING PROJECT

Building Name: ST JOSEPH'S RC PRIMARY SCHOOL

Sub Site Name: QUEEN STREET, RAMSBOTTOM

Site Name: BURY, BL0 9JJ

Drawing Title: DEMOLITION

PM	Drawn	Checked	Authorised
SDA	JM	PB	-
Scale	Date	Date	Date
1:500 @A3	SEP 2020	SEP 2020	--/--/--

Drawing No.: 2335_PL_002

Revision: A