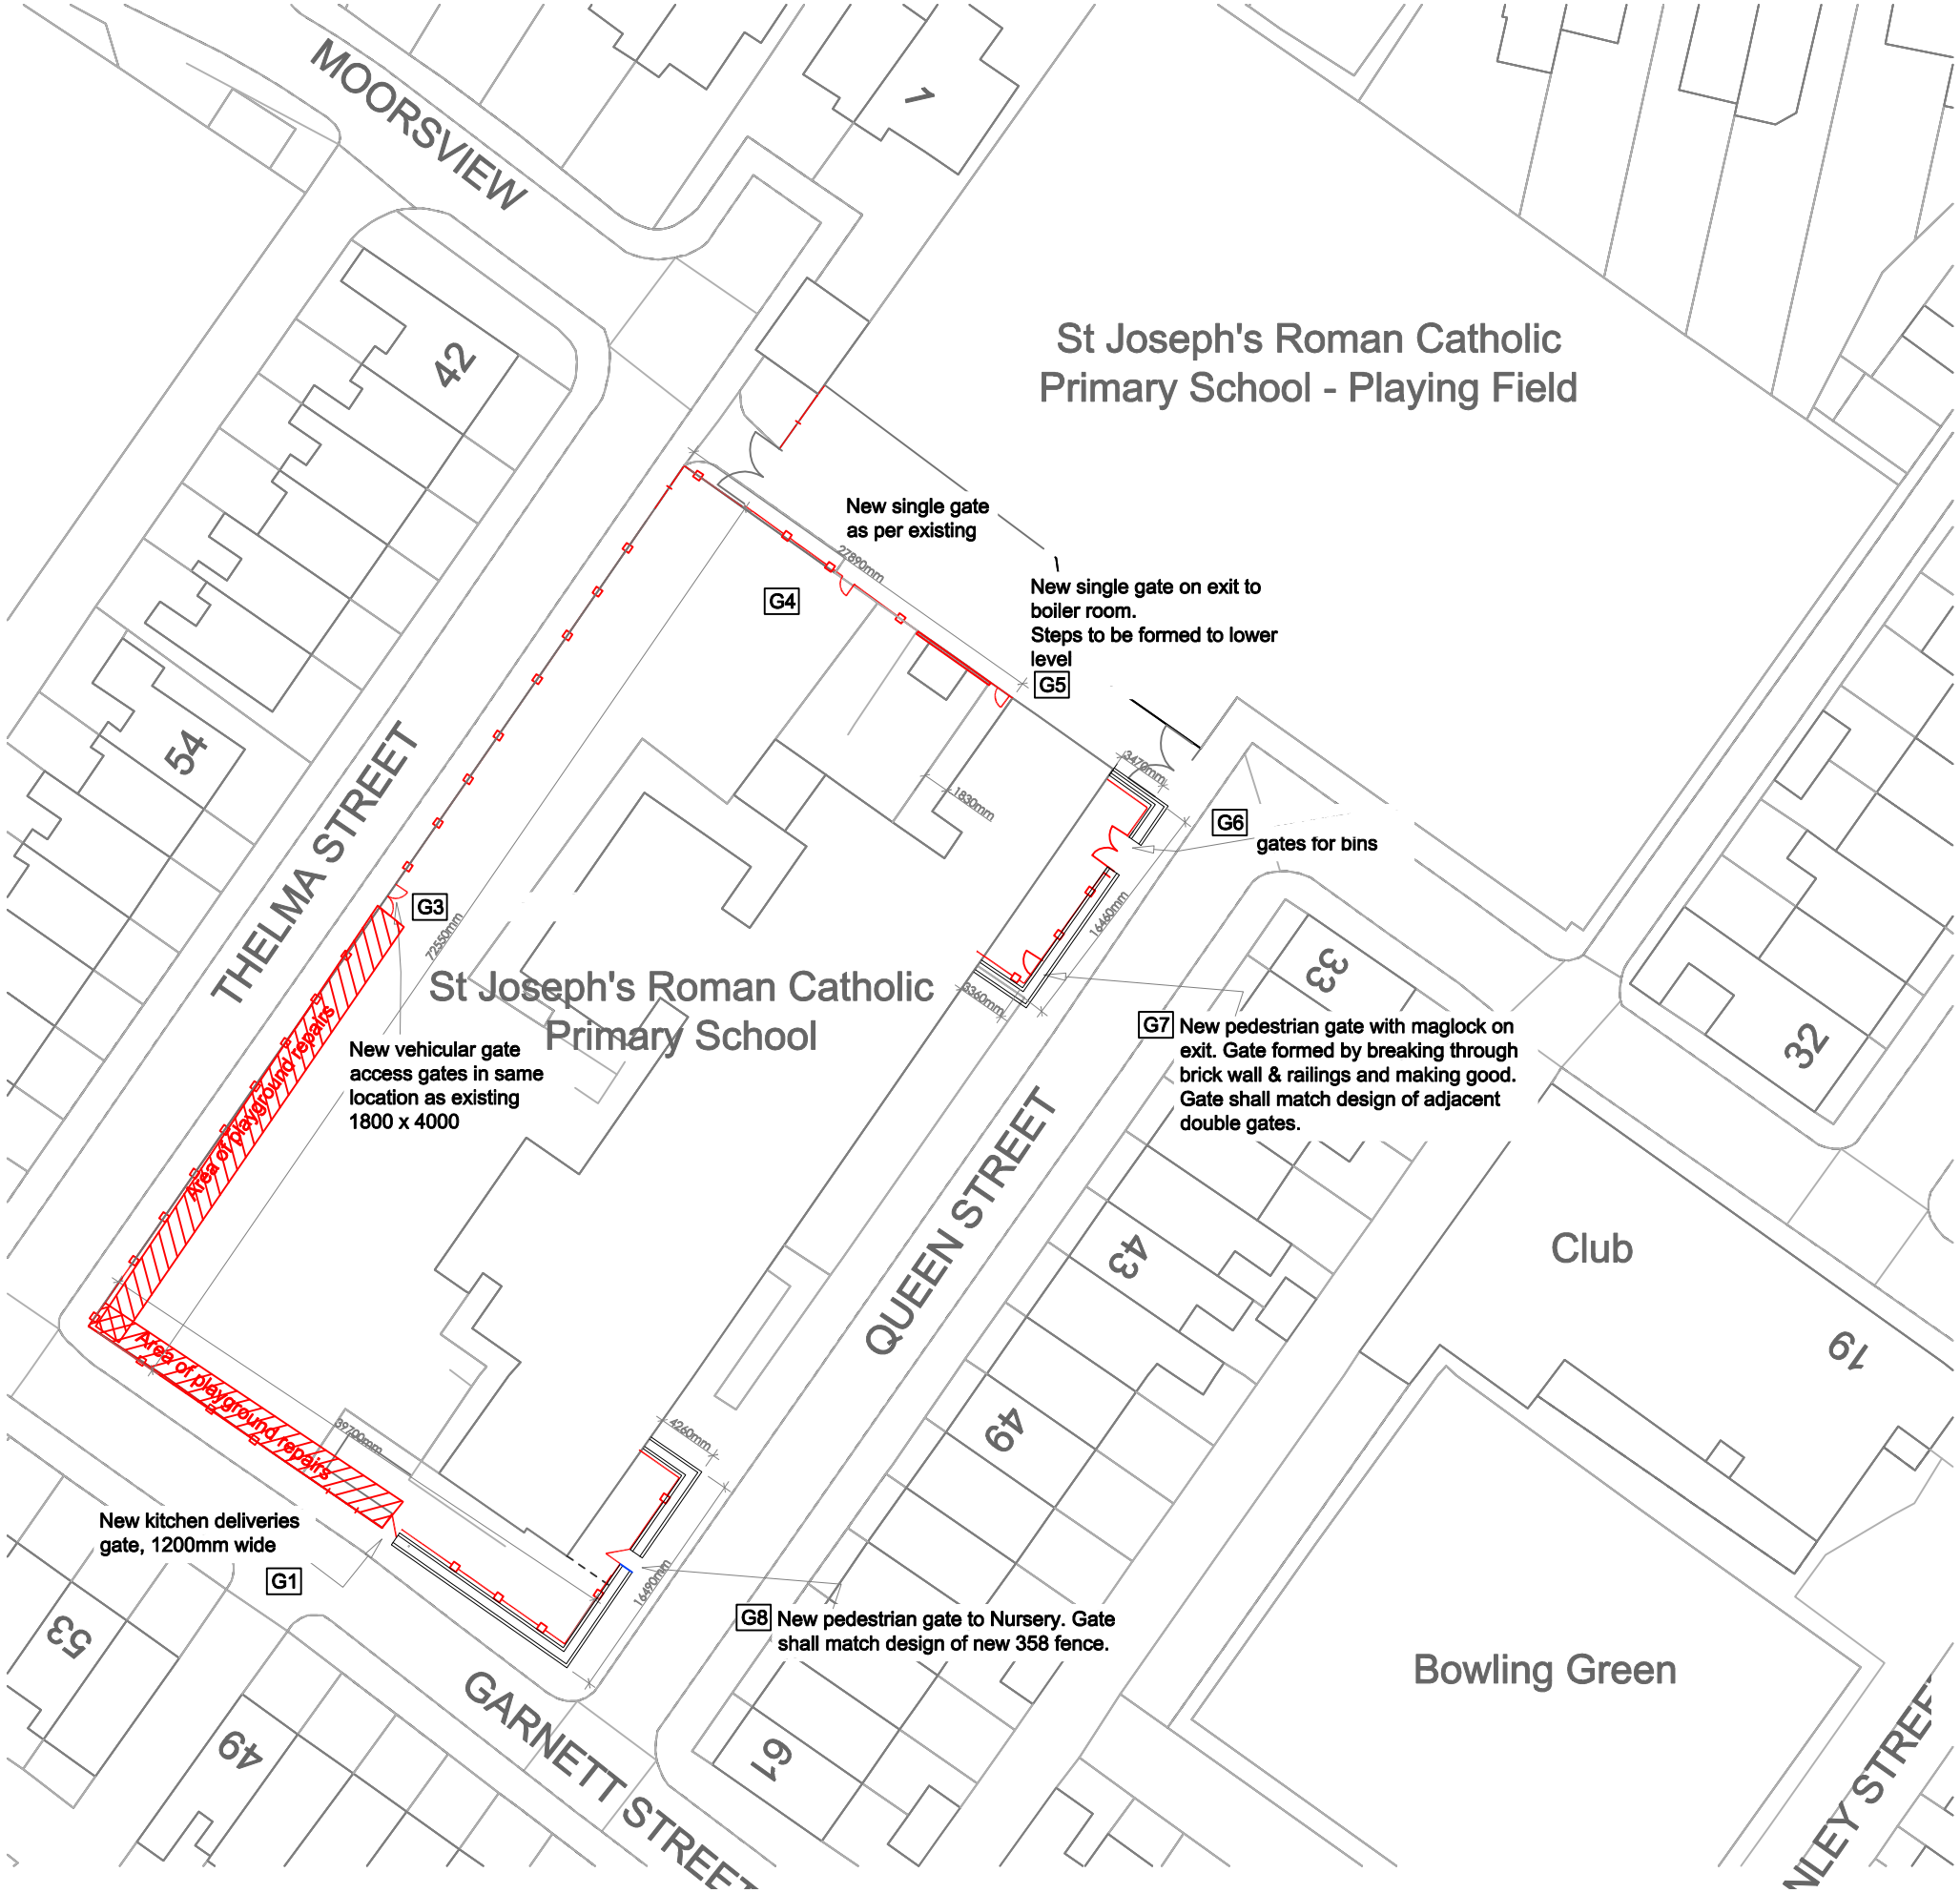


KEY

New safeguard 358 fencing 1800mm high

New safeguard 358 fencing 1800mm high fixed behind dado boundary wall. See drawing 2335_P_005

Pedestrian gate

Vehicular gate

Macadam repairs to playground

EXAMPLE OF 358 MESH FENCE PANELS





NOTES

1. DO NOT SCALE FROM THIS DRAWING.
2. ALL MEASUREMENTS ARE IN MILLIMETRES UNLESS STATED OTHERWISE.
3. THIS DRAWING IS TO BE READ IN CONJUNCTION WITH THE SPECIFICATION AND ALL RELEVANT ARCHITECTURAL, ELECTRICAL, MECHANICAL AND STRUCTURAL DRAWINGS.

IN ADDITION TO THE HAZARDS/RISKS NORMALLY ASSOCIATED WITH THE TYPES OF WORK DETAILED ON THIS DRAWING, NOTE THE FOLLOWING SIGNIFICANT RESIDUAL RISKS:-

Item	Hazard	Risk
-		
-		

Rev	Description	By	Date	Chk'd	Auth

sdaconsulting
construction consultants

SDA CONSULTING LLP
Edward House
Deva City Office Park
Trinity Way
Salford
M3 7BE
Tel: 0161 819 5252
w: www.sdaconsulting.co.uk

Drawing Status: PLANNING

Project: SAFEGUARDING PROJECT

Building Name: ST JOSEPH'S RC PRIMARY SCHOOL

Sub Site Name: QUEEN STREET, RAMSBOTTOM

Site Name: BURY, BL0 9JJ

Drawing Title: PROPOSED LAYOUT OF 358 MESH AND GATES

PM	Drawn	Checked	Authorised
SDA	JM	PB	-
Scale	Date	Date	Date
1:500 @A3	SEP 2020	SEP 2020	--/--/--

Drawing No.: 2335_PL_003

Revision: A