



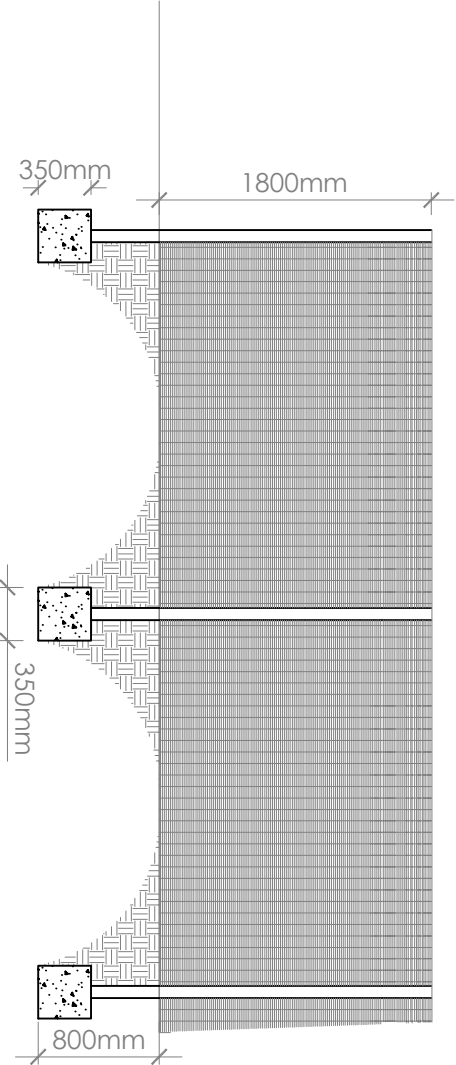

Typical Elevation scale 1:50

WELDED MESH SECURITY FENCING
ISOMETRIC VIEW (NOT TO SCALE)

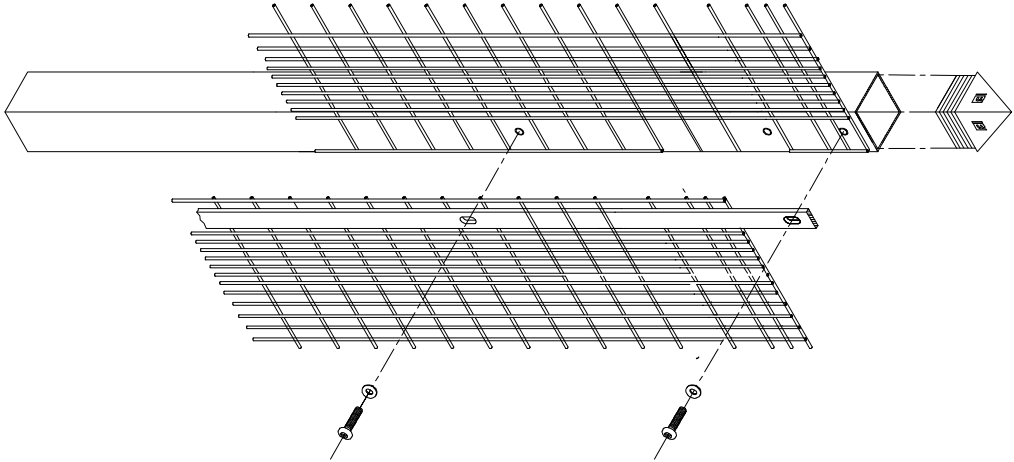

358 Welded Mesh Security Panels or similar equal and approved
Restricted mesh width - 12.7 x 76.2mm x 4mm
Posts - 80 x 60mm square section
Height 1800mm
Colour RAL - GREEN



Typical style of new pedestrian gates to
G1, G4, G5, G7 & G8 - All gates to be
2200mm to match fence height - width as
per drawing ref: 2335_T_003



Typical style of new double vehicular gates
to G3 - Vehicular gate to be 2200 x
4000mm as per drawing ref: 2335_T_003
to enable emergency vehicle access.

- NOTES**
- DO NOT SCALE FROM THIS DRAWING.
 - ALL MEASUREMENTS ARE IN MILLIMETRES UNLESS STATED OTHERWISE.
 - THIS DRAWING IS TO BE READ IN CONJUNCTION WITH THE SPECIFICATION AND ALL RELEVANT ARCHITECTURAL, ELECTRICAL, MECHANICAL AND STRUCTURAL DRAWINGS.

IN ADDITION TO THE HAZARDOUSNESS NORMALLY ASSOCIATED WITH THE TYPES OF WORK
DEFINED ON THIS DRAWING, NOTE THE FOLLOWING SIGNIFICANT RESIDUAL RISKS:

Item	Description	By	Date	Check	Auth
1	Item 1				
2	Item 2				
3	Item 3				
100	Item 100				



SDA CONSULTING LLP
Edward House
Deva City Office Park
Trinity Way
Salford
M3 7BE
Tel: 0161 819 5252
W: www.sdaconsulting.co.uk

PLANNING

Project: SAFEGUARDING PROJECT

Building Name: ST. JOSEPH'S RC PRIMARY SCHOOL

Site Name: QUEEN STREET, RAMSBOTTOM
BURY, BL0 9JJ

Drawing Title: TYPICAL DETAILS OF 358 MESH AND PROPOSED GATES

PAI	Scale	Drawn	Checked	Authorised
SDA	1:500	JM	PB	-
Scale	1:500	Date	Date	Date
		SEP 2020	SEP 2020	-/-/-

Drawing No: 2335_PL_004

Revision: A