



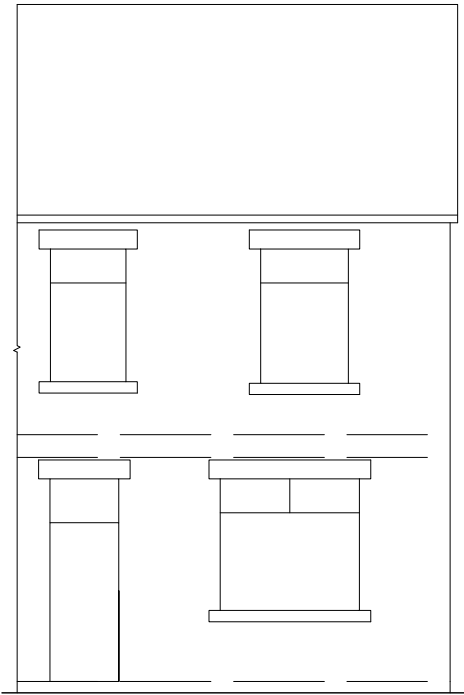


FRONT ELEVATION
(EXISTING)




SIDE ELEVATION
(EXISTING)

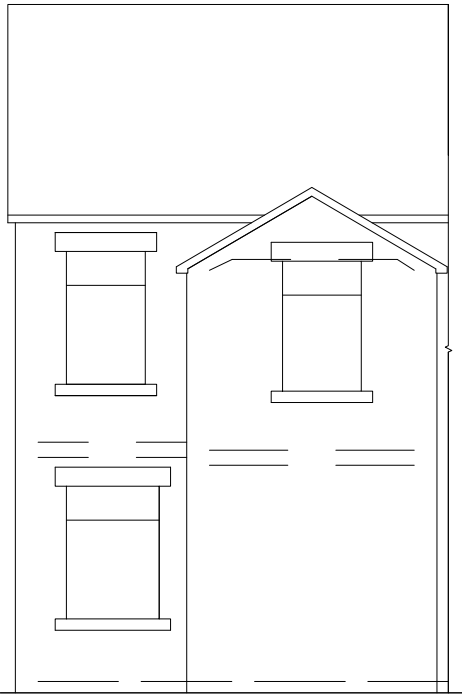


REAR ELEVATION
(EXISTING)

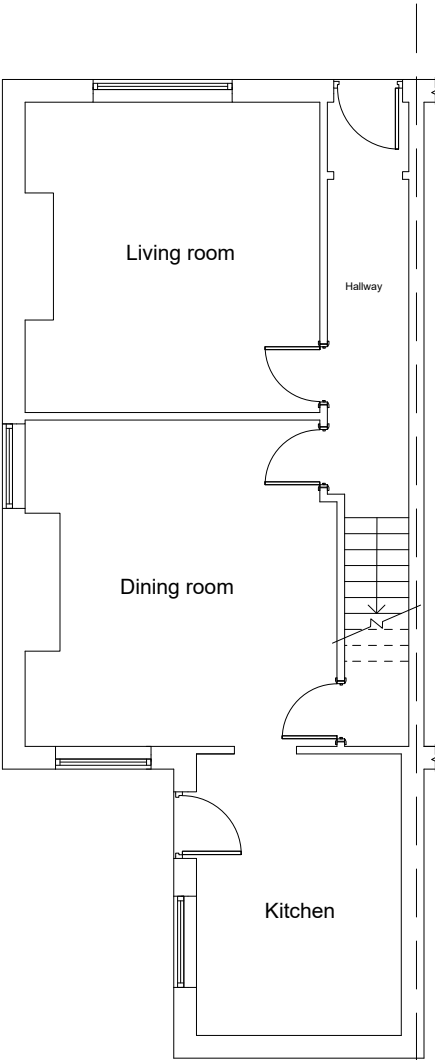

GROUND FLOOR PLAN
(EXISTING)

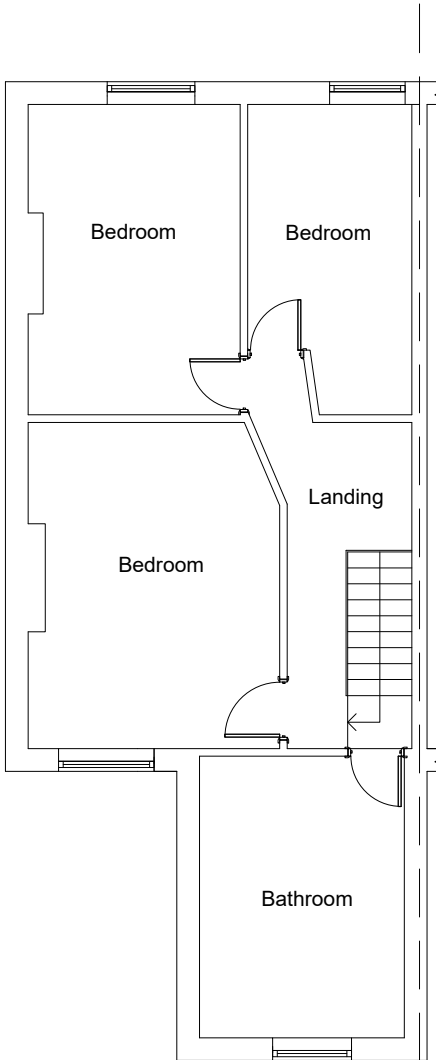

FIRST FLOOR PLAN
(EXISTING)

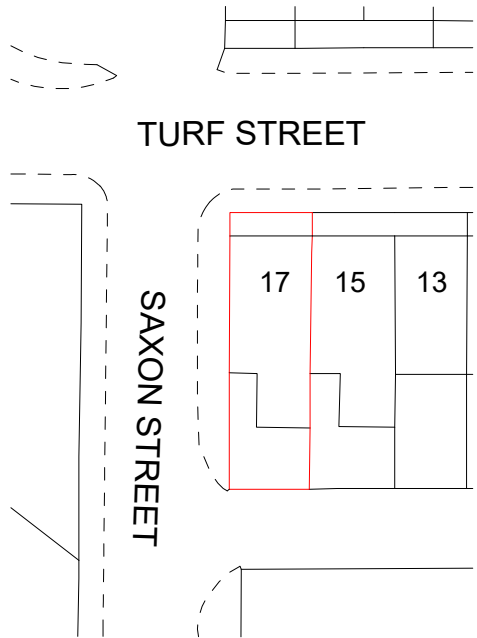

SITE PLAN(EXISTING)

Building Design Services

M.FAROOQ
6 Stock Close
Rochdale
OL12 6BB
01706 712231
0796 7605 763

bds

For:

MR TABRIZ TAHIR

PROPOSED DOUBLE STOREY
SIDE & SINGLE STOREY REAR
EXTENSION AT

17 Turf Street
Radcliffe
Manchester
M26 3SZ

Scale:



1:100 @ A3

(Site Plan)
1:500 @ A3

Job No. & Sheet

1640/1

Plan & Elevation

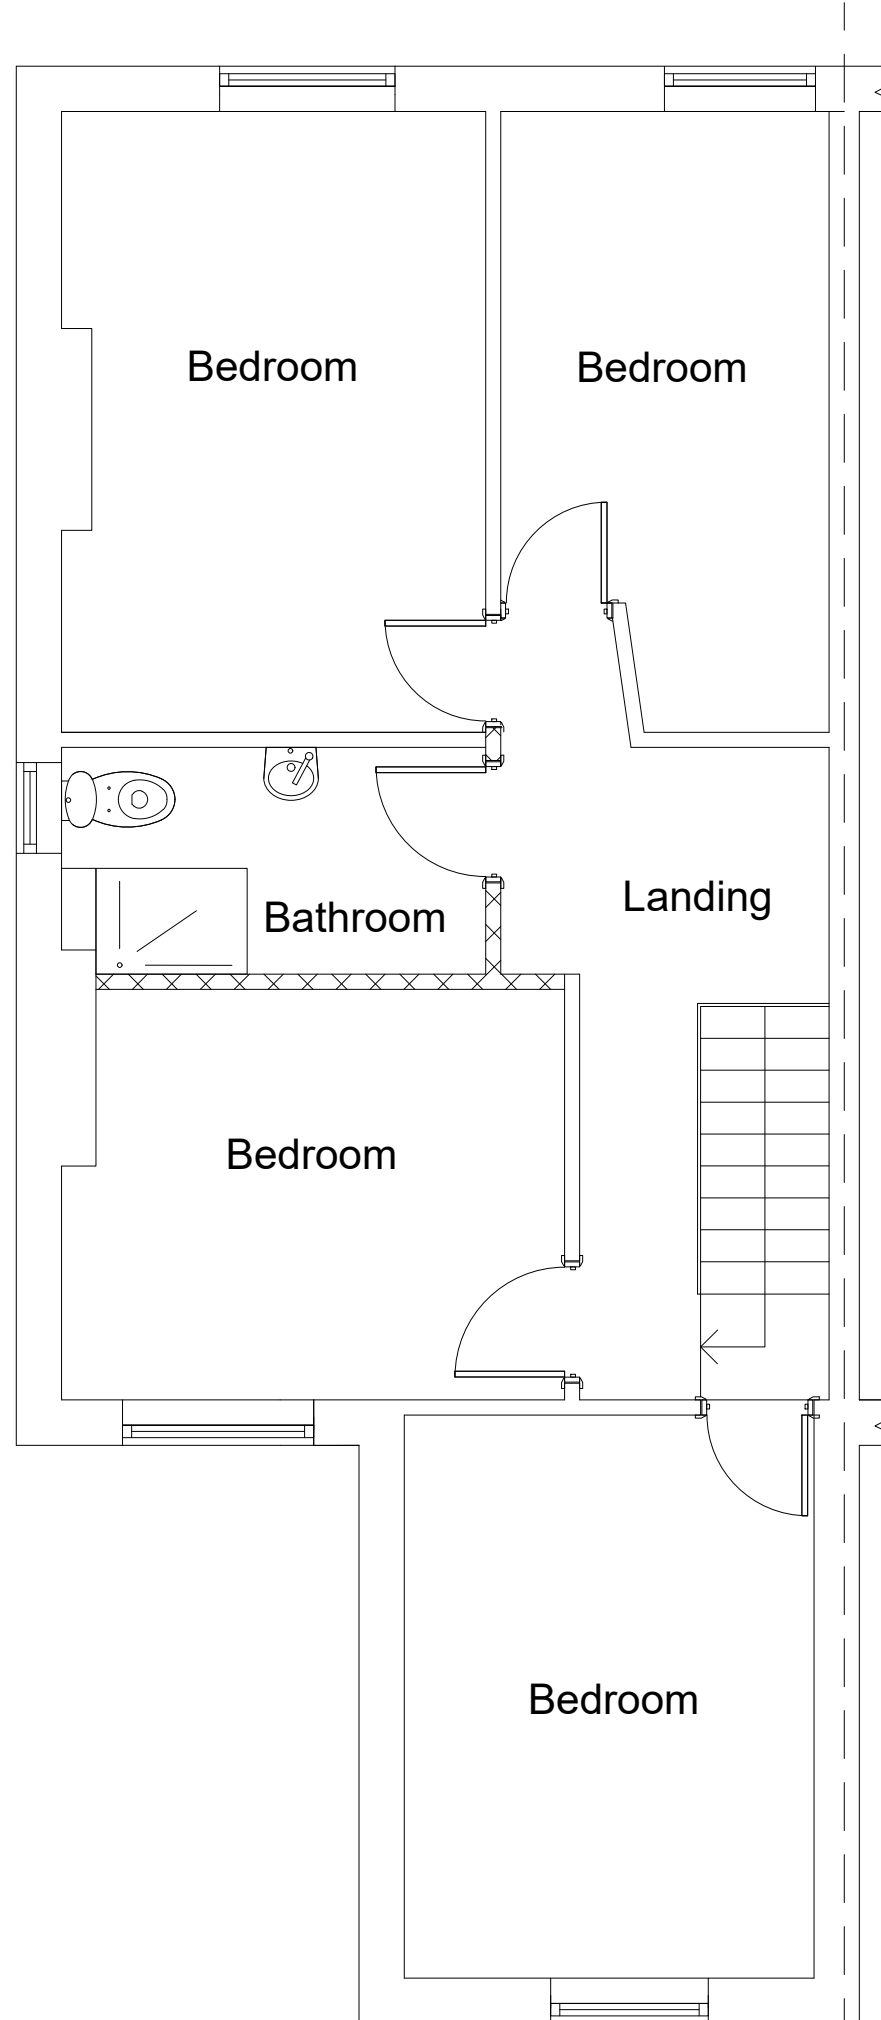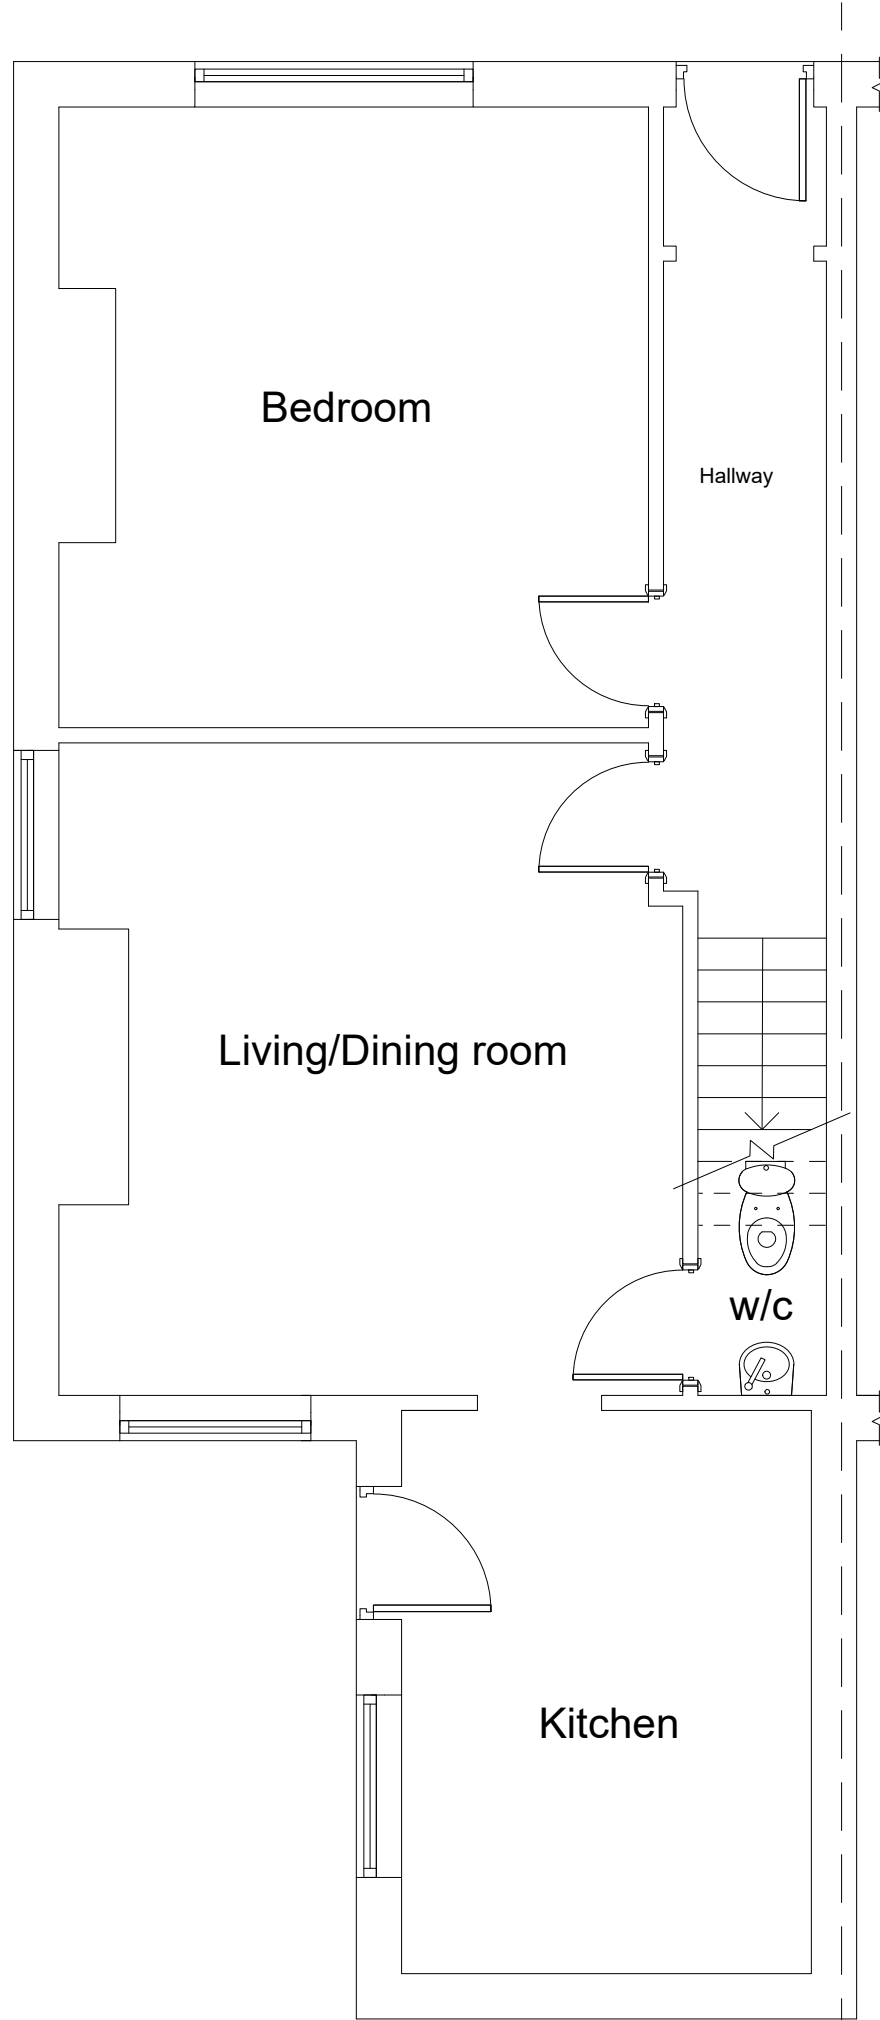

GROUND FLOOR PLAN
(PROPOSED)

FIRST FLOOR PLAN
(PROPOSED)

Building Design Services

M.FAROOQ
6 Stock Close
Rochdale
OL12 6BB
01706 712231
0796 7605 763

For:

MR IRFAN BUTT

PROPOSED CHANGE OF USE
FROM DWELLING INTO
HMO AT

Scale:

1:50 @ A3


Job No. & Sheet

1640/2

Plan

bds.


17 Turf Street
Radcliffe
Manchester
M26 3SZ

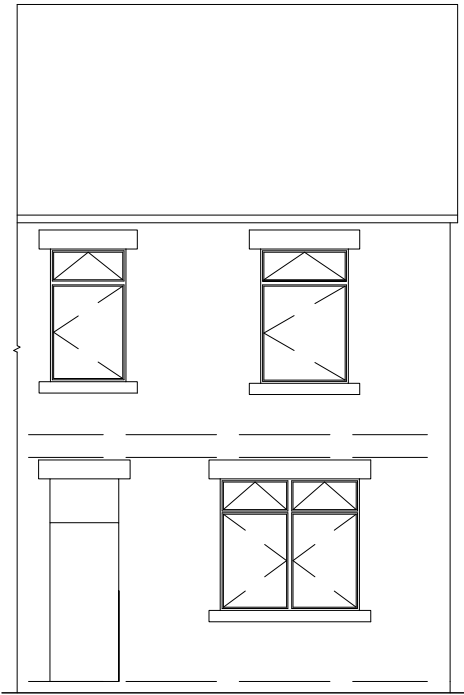


FRONT ELEVATION
(PROPOSED)



SIDE ELEVATION
(PROPOSED)

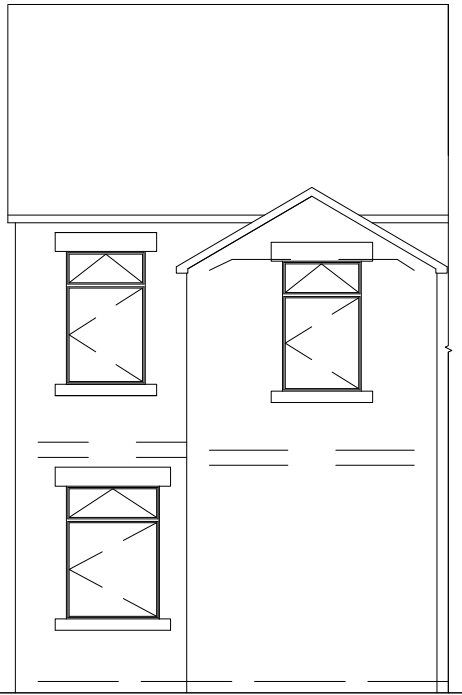

REAR ELEVATION
(PROPOSED)

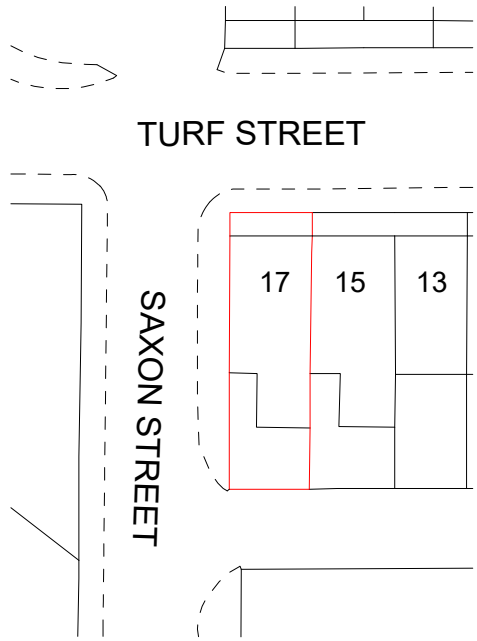

SITE PLAN(PROPOSED)