
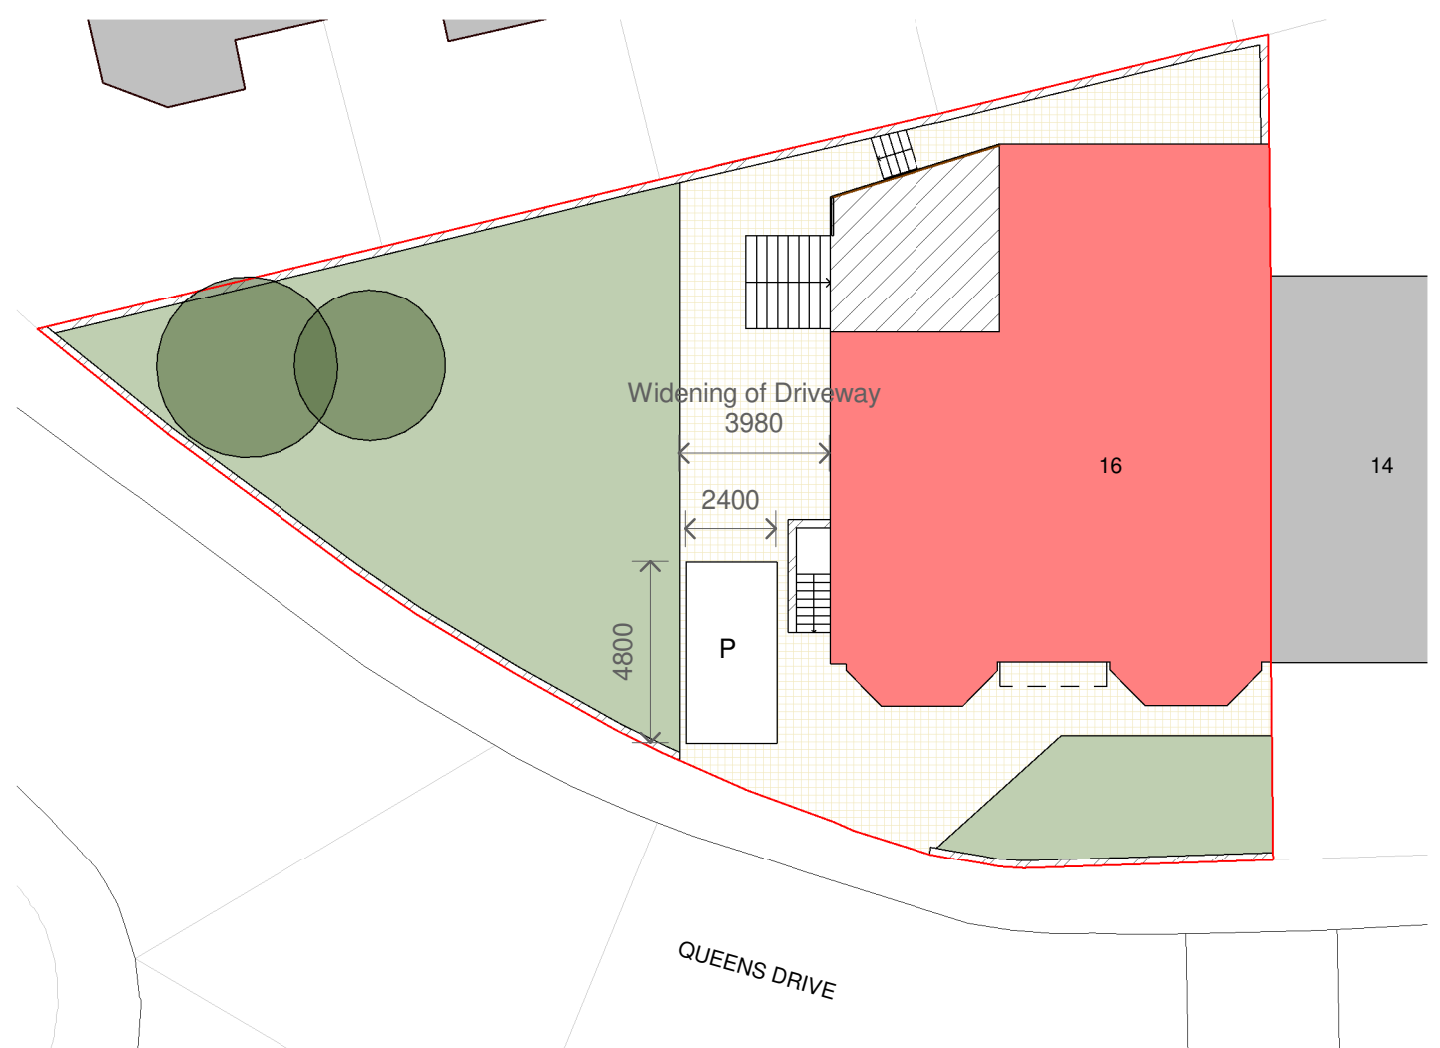


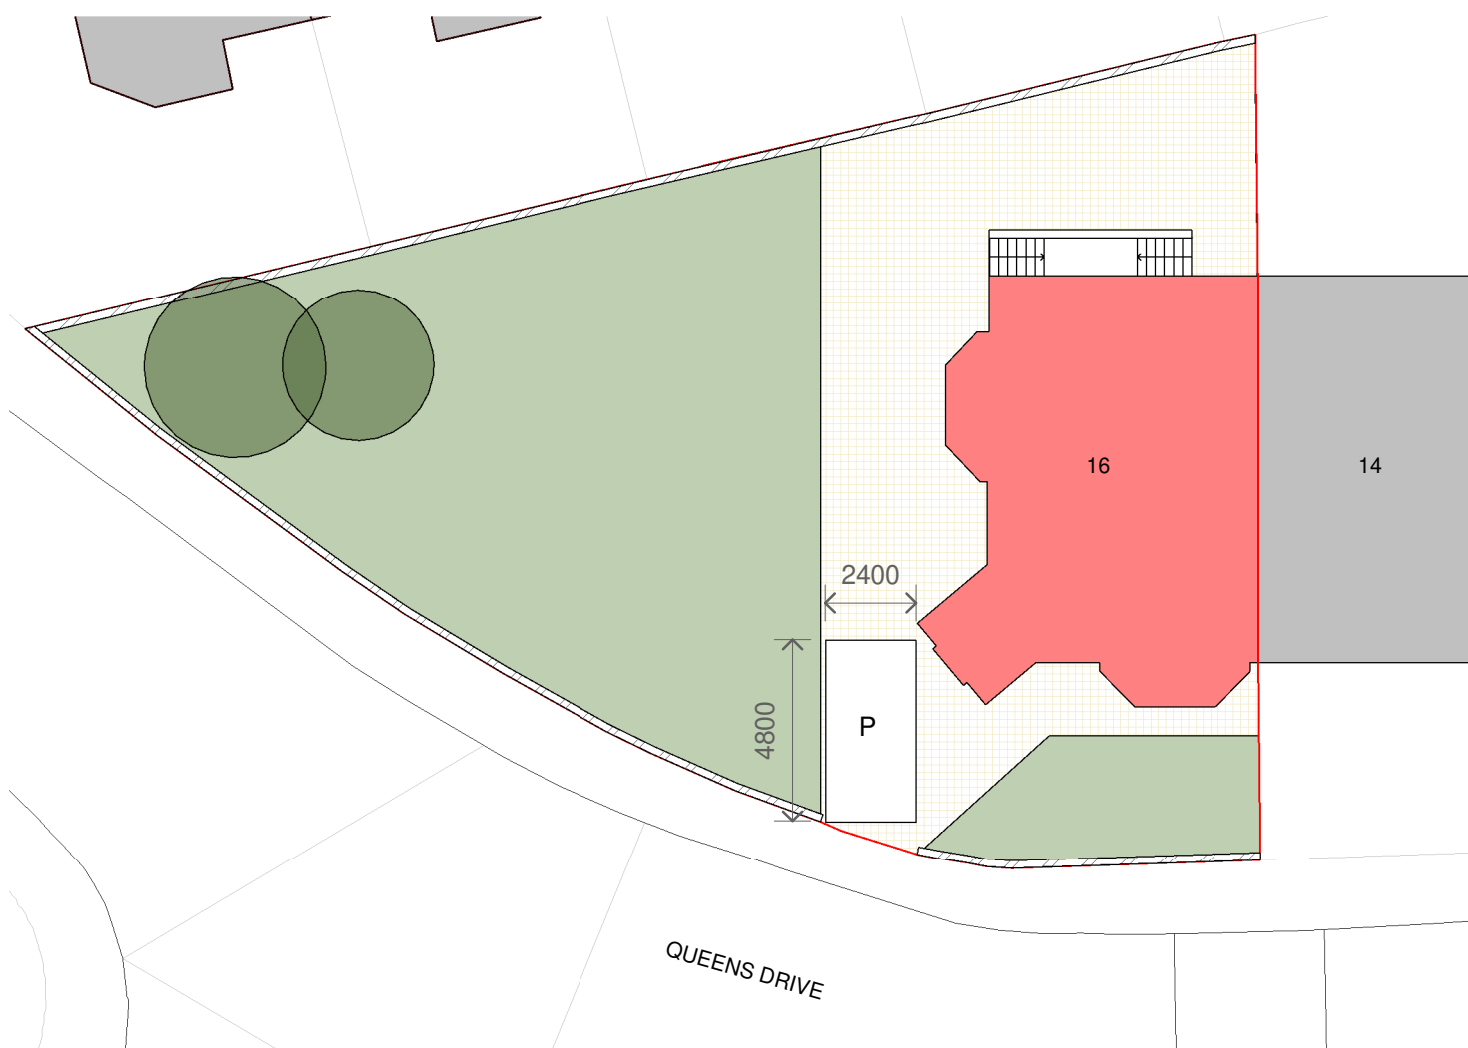

- | | |
|---|----------------|
|  | Building |
|  | Grass |
|  | Existing trees |
|  | Path/Paving |
|  | Decking |
|  | Garden Wall |

PROJECT	16 Queens Drive	PROJECT NUMBER		DRAWING NUMBER		REV	1			1			Planning			15/03/2023			Date			GOLD SKETCH S T U D I O S www.golds sketch.co.ukinfo@golds sketch.co.uk0161 792 9595		
TITLE	Site - Existing & Proposed	GSS22133		004		1																		
CLIENT	Saul	DRAWN BY	CHECKED BY	DATE	SCALE (@ A1)		1			No.			Description			Date			NOTES					
		CB	SG	02/03/2023	As indicated		STATUS			PLANNING														