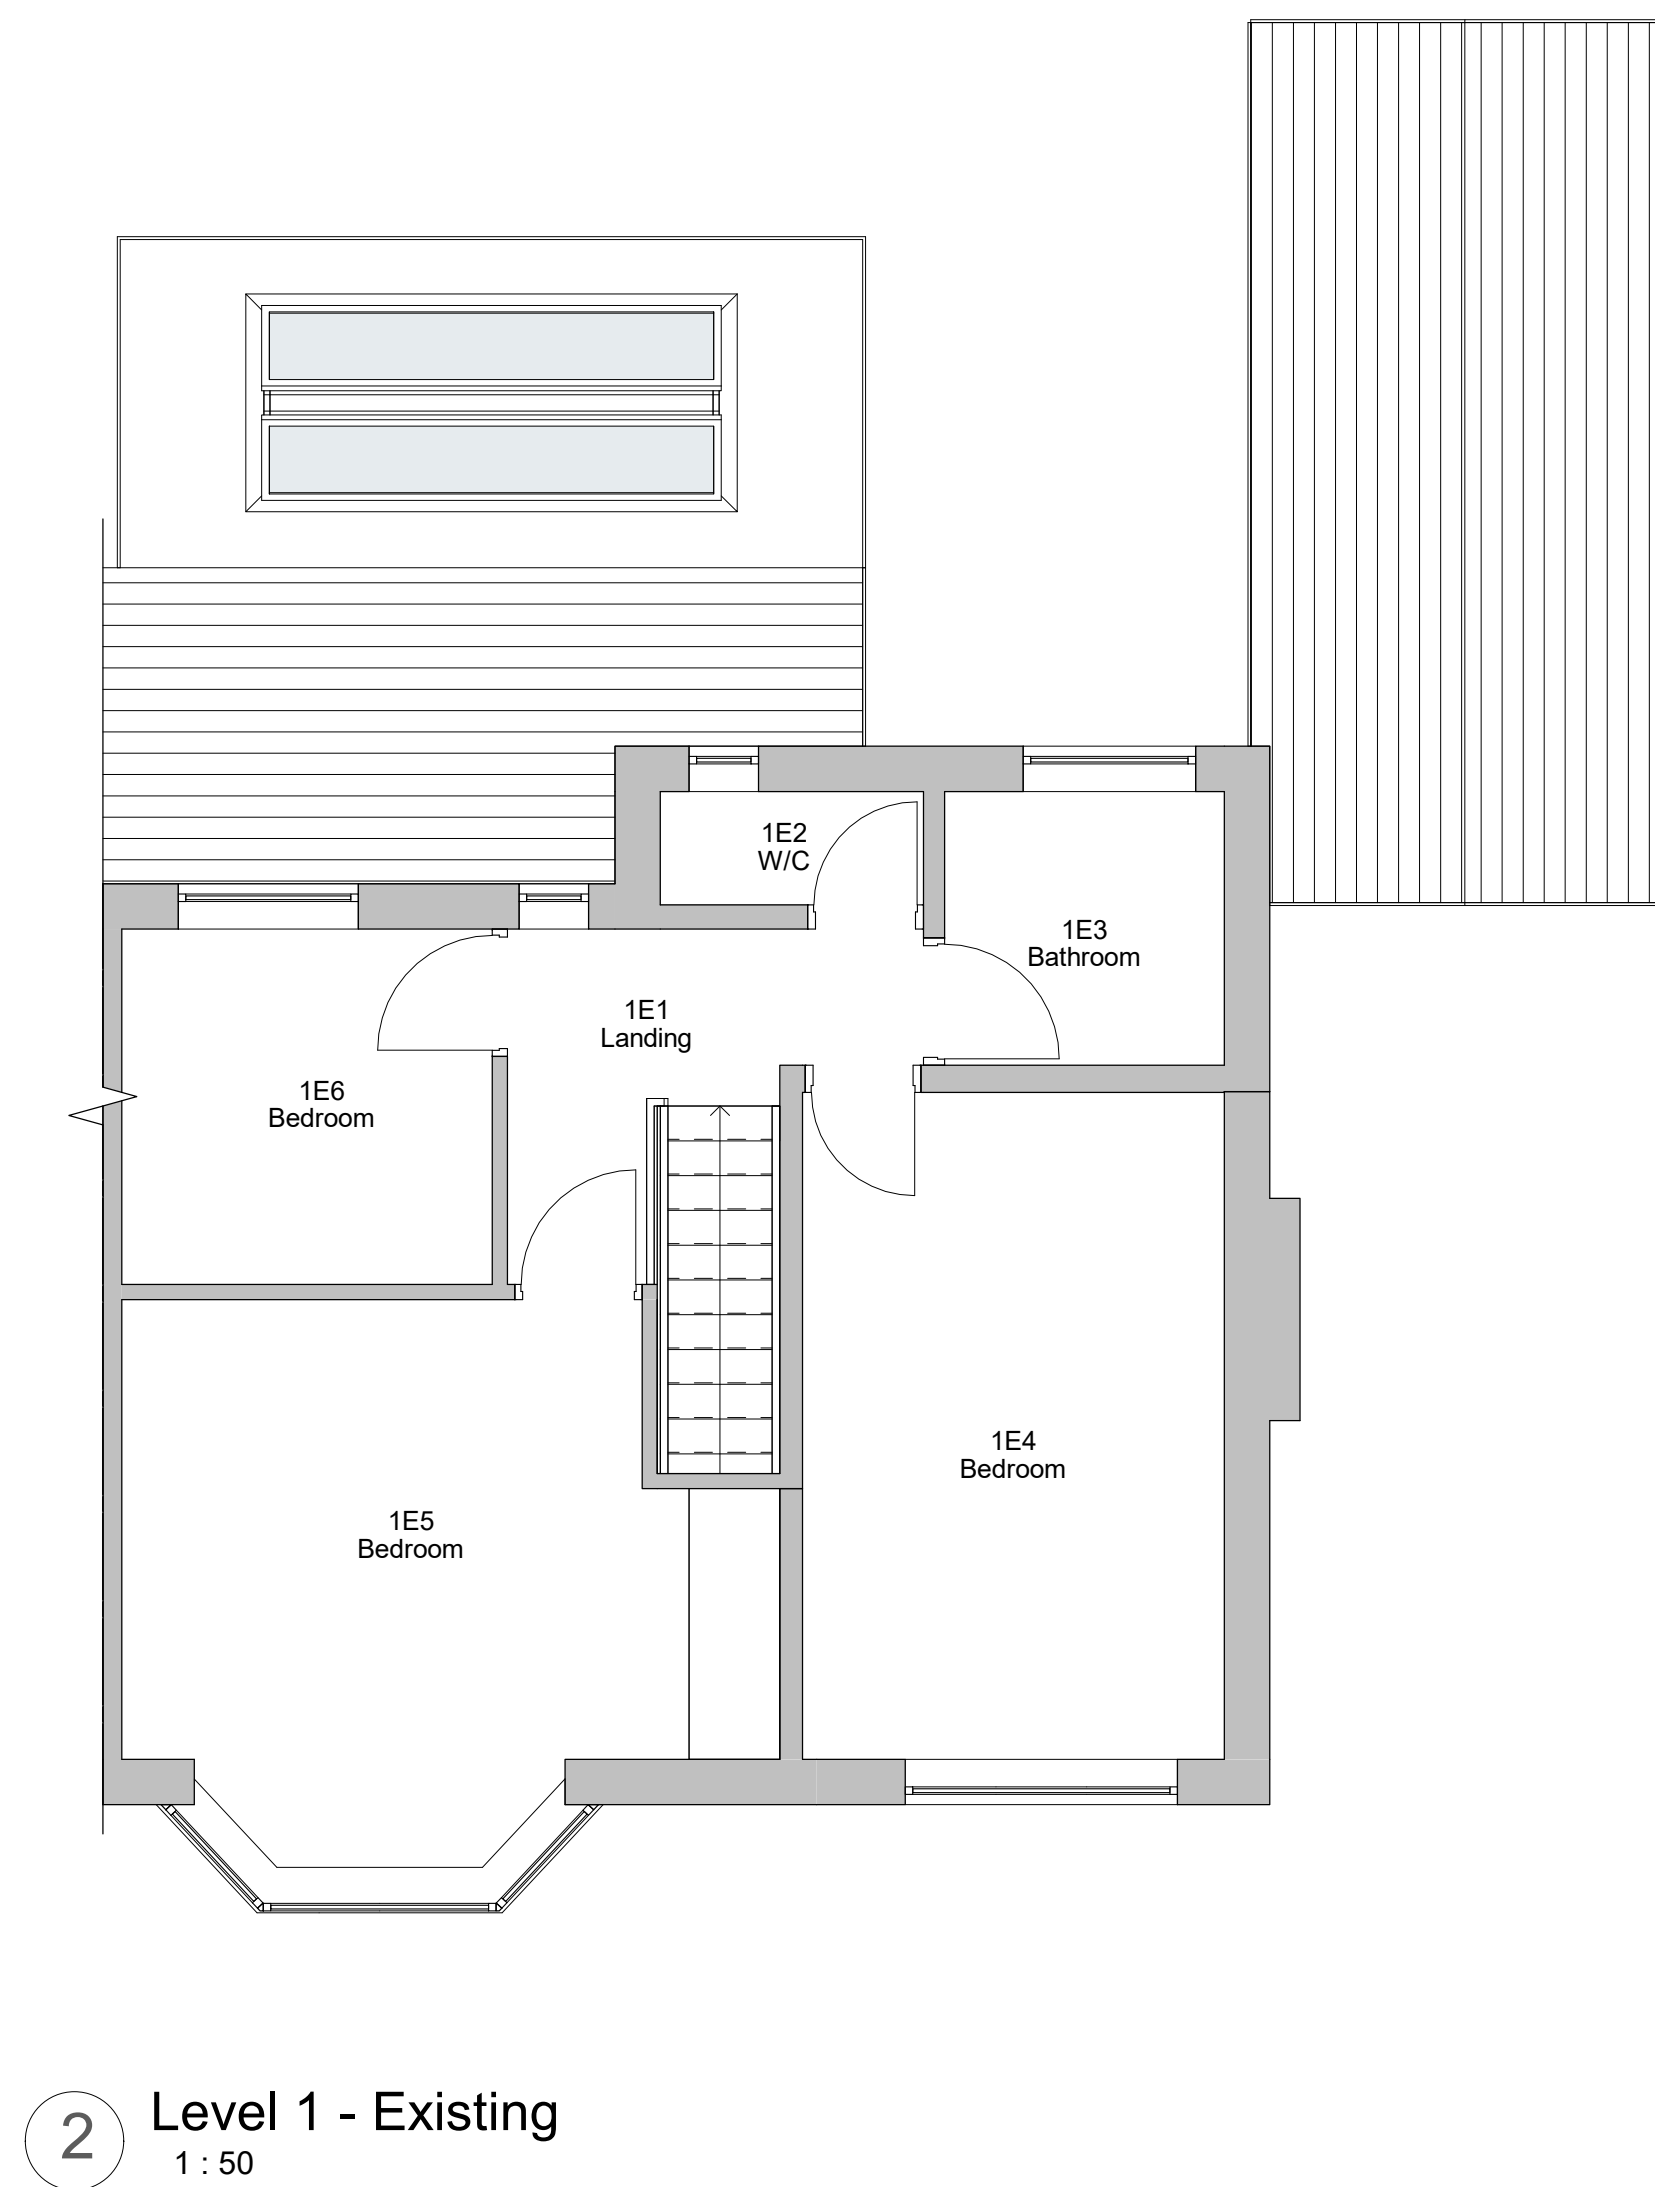
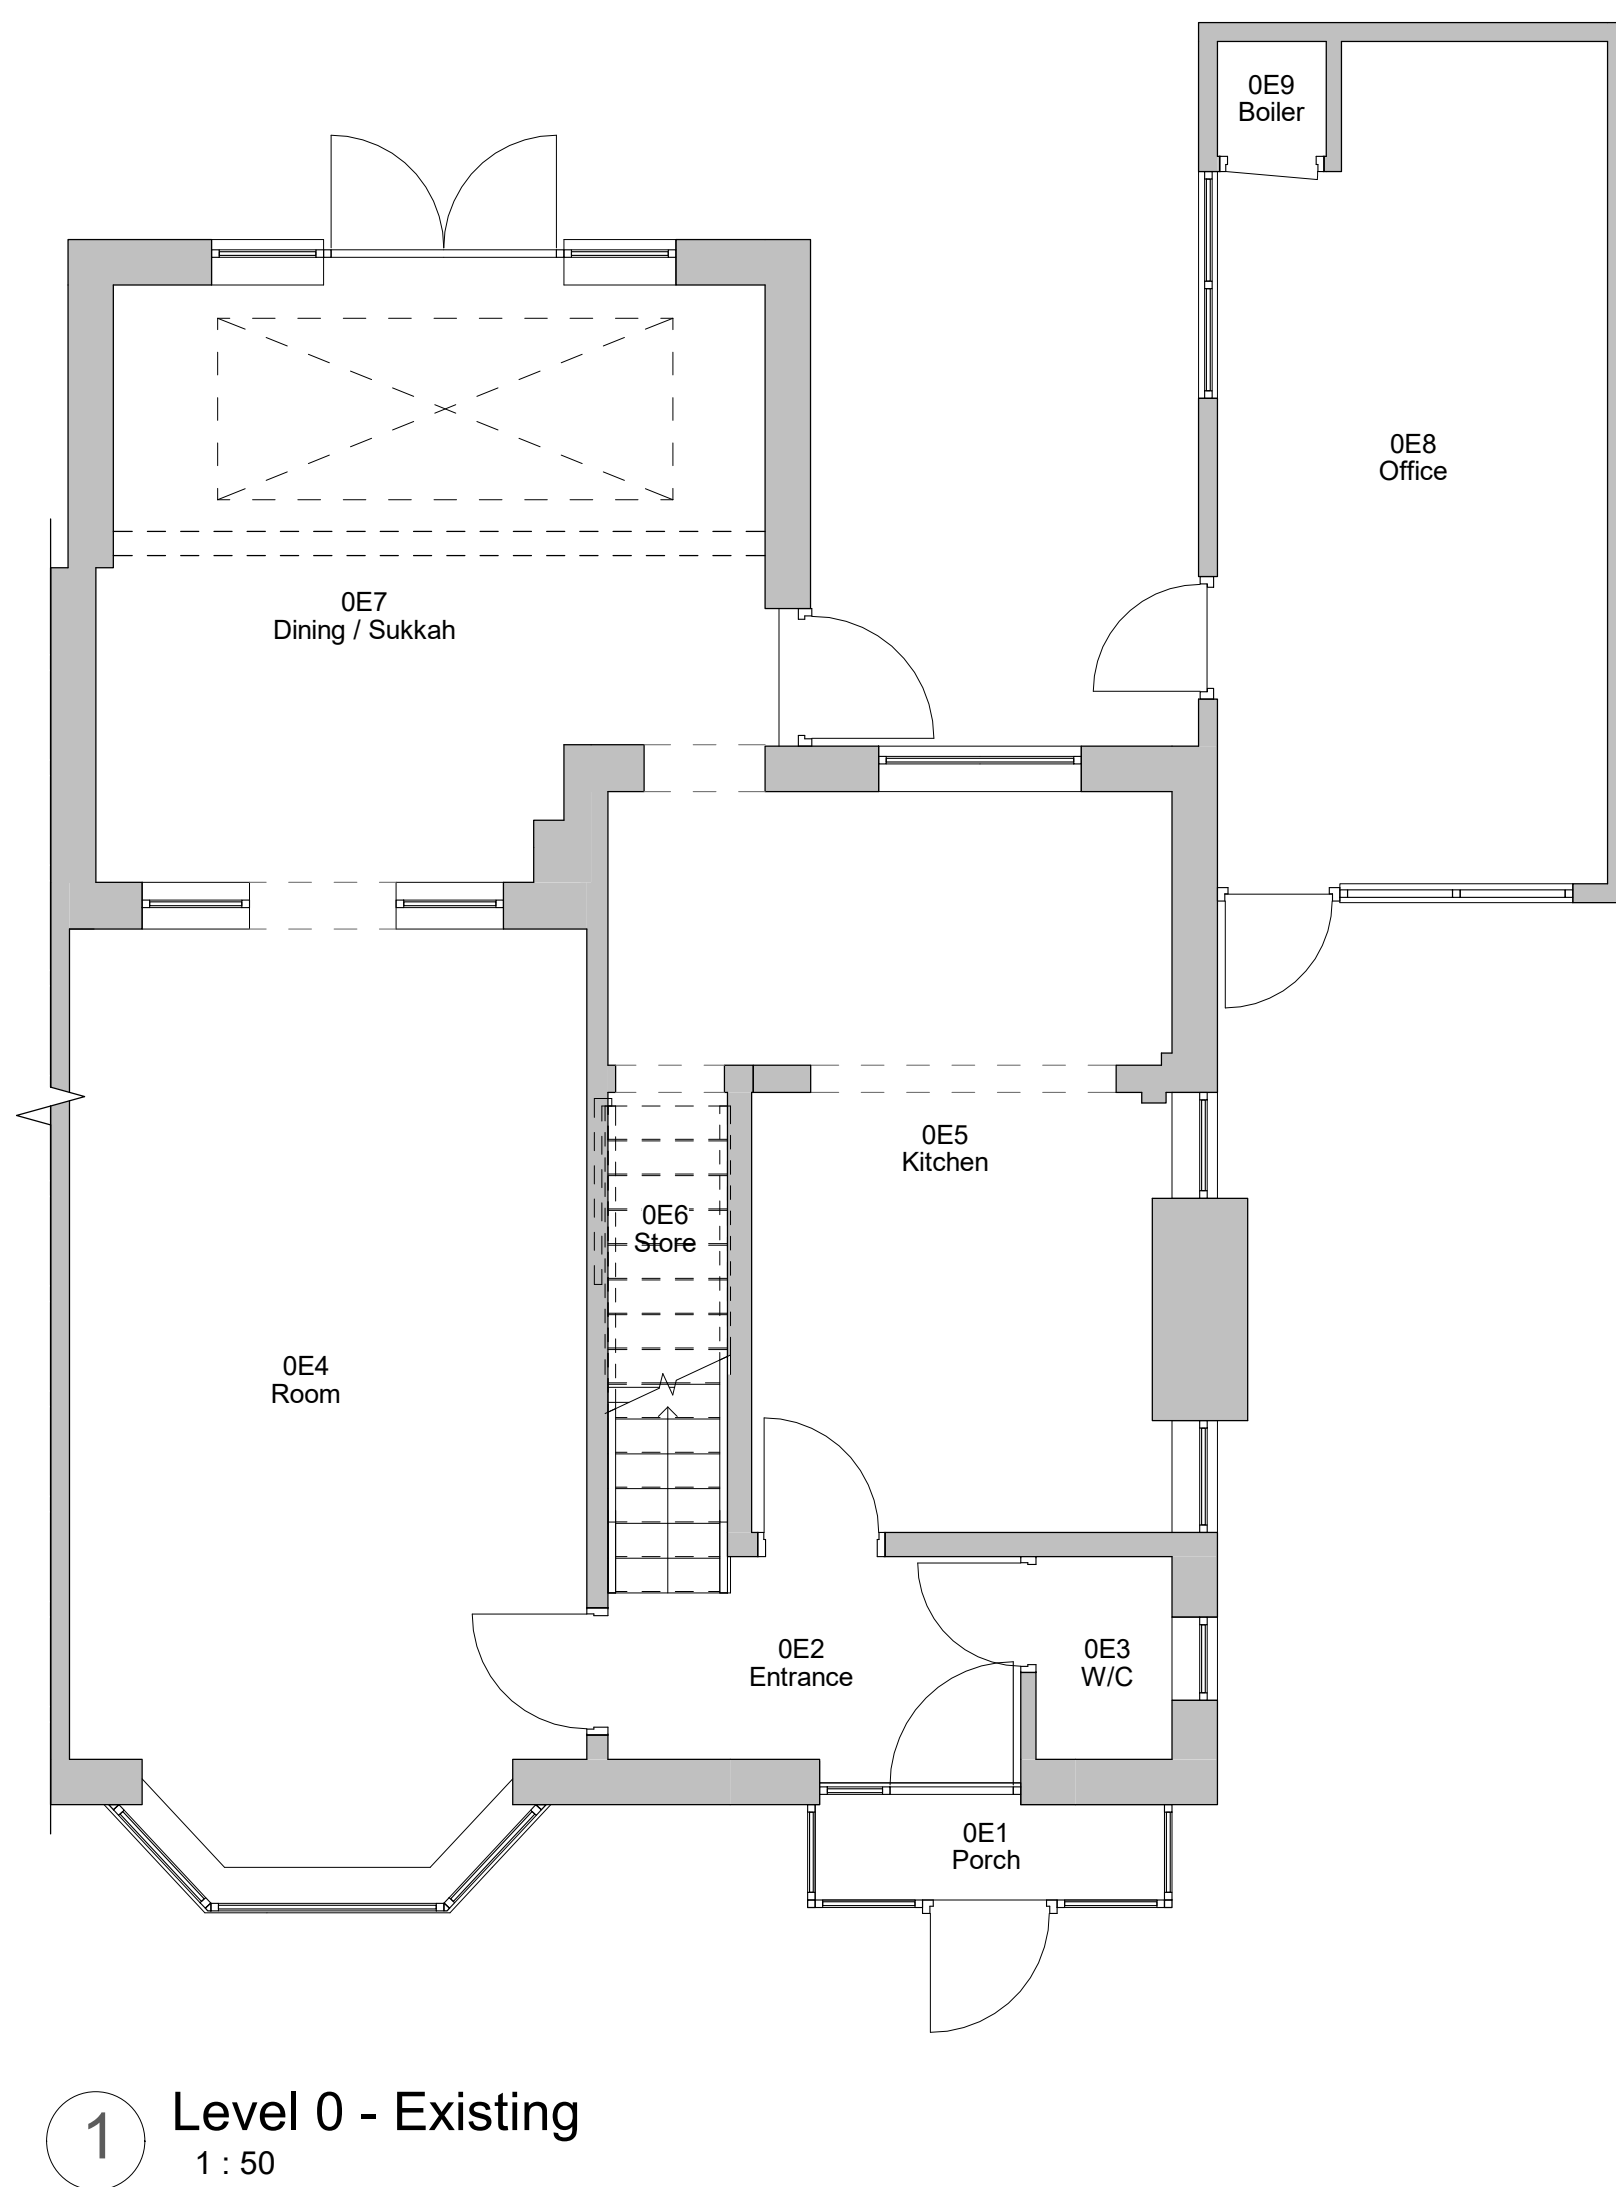
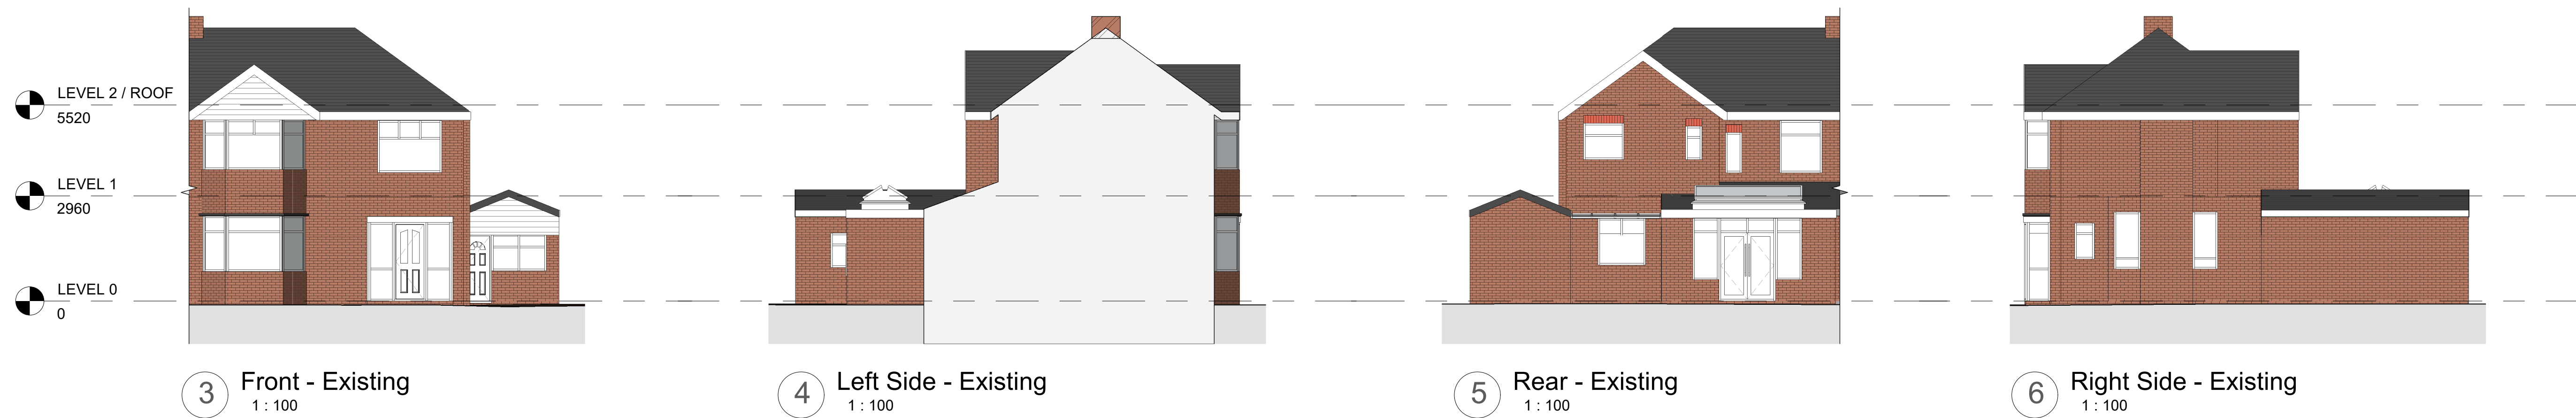


2	PLANNING	24/11/2021
1	Updated Design	05/10/2021
No.	Description	Date
PROJECT 71 Bishops Road		
TITLE Existing Plans and Elevations		
CLIENT Myres		
STATUS PLANNING		
DRAWN BY TP	DATE 01/09/2021	SCALE (@ A1) As indicated
PROJECT NUMBER GSS21079	DRAWING NUMBER 002	REV 2
GOLD SKETCH S T U D I O S www.goldsketch.co.uk info@goldsketch.co.uk 0161 792 9595		
NOTES © COPYRIGHT ALL RIGHTS RESERVED. NOT BE REPRODUCED WITHOUT WRITTEN CONSENT. DRAWING TO BE USED FOR THE SITE AS INDICATED ONLY. ALL DIMENSIONS AND SETTING OUT SHALL BE IN ACCORDANCE WITH THE CONSTRUCTION OF THE DRAWING. LEGISLATION AND LOCAL CODES OF PRACTICE AND BRITISH STANDARDS. ALL DIMENSIONS ON THIS DRAWING ARE IN METERS (UNLESS OTHERWISE STATED).		