





1. Front - Existing
1 : 100

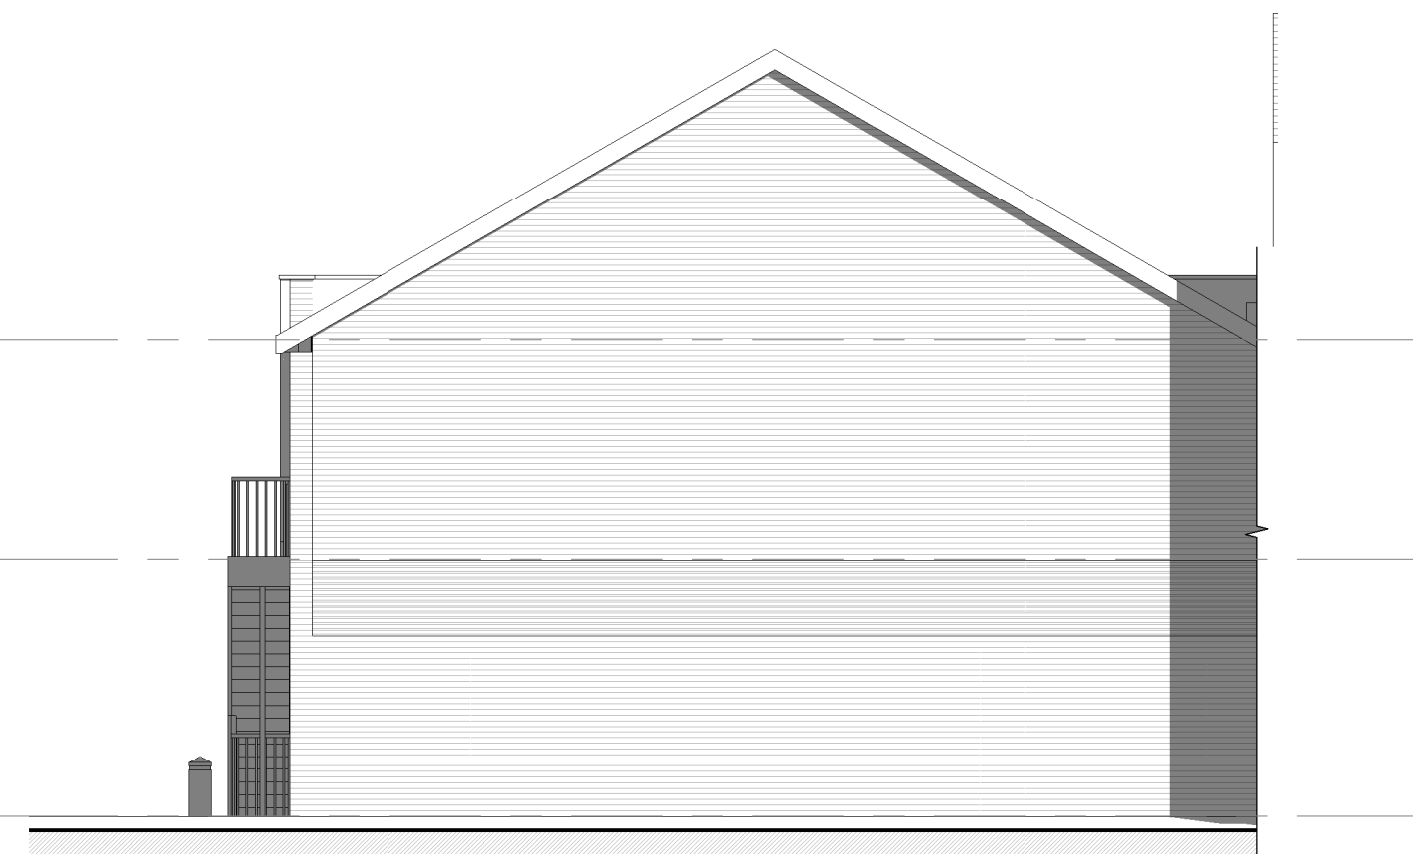


2. Right Side - Existing
1 : 100




3. Rear - Existing
1 : 100

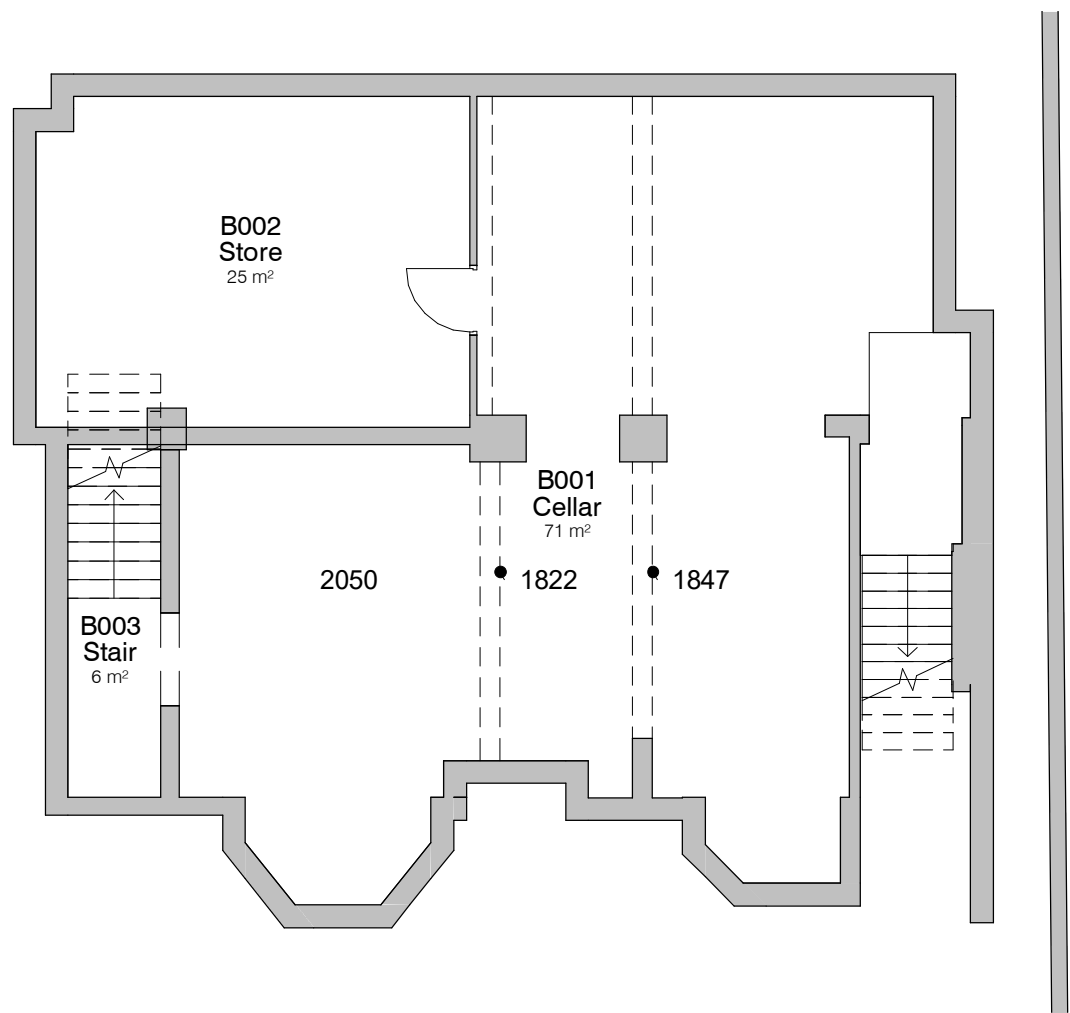

4. Level B1 - GA Existing
1 : 100

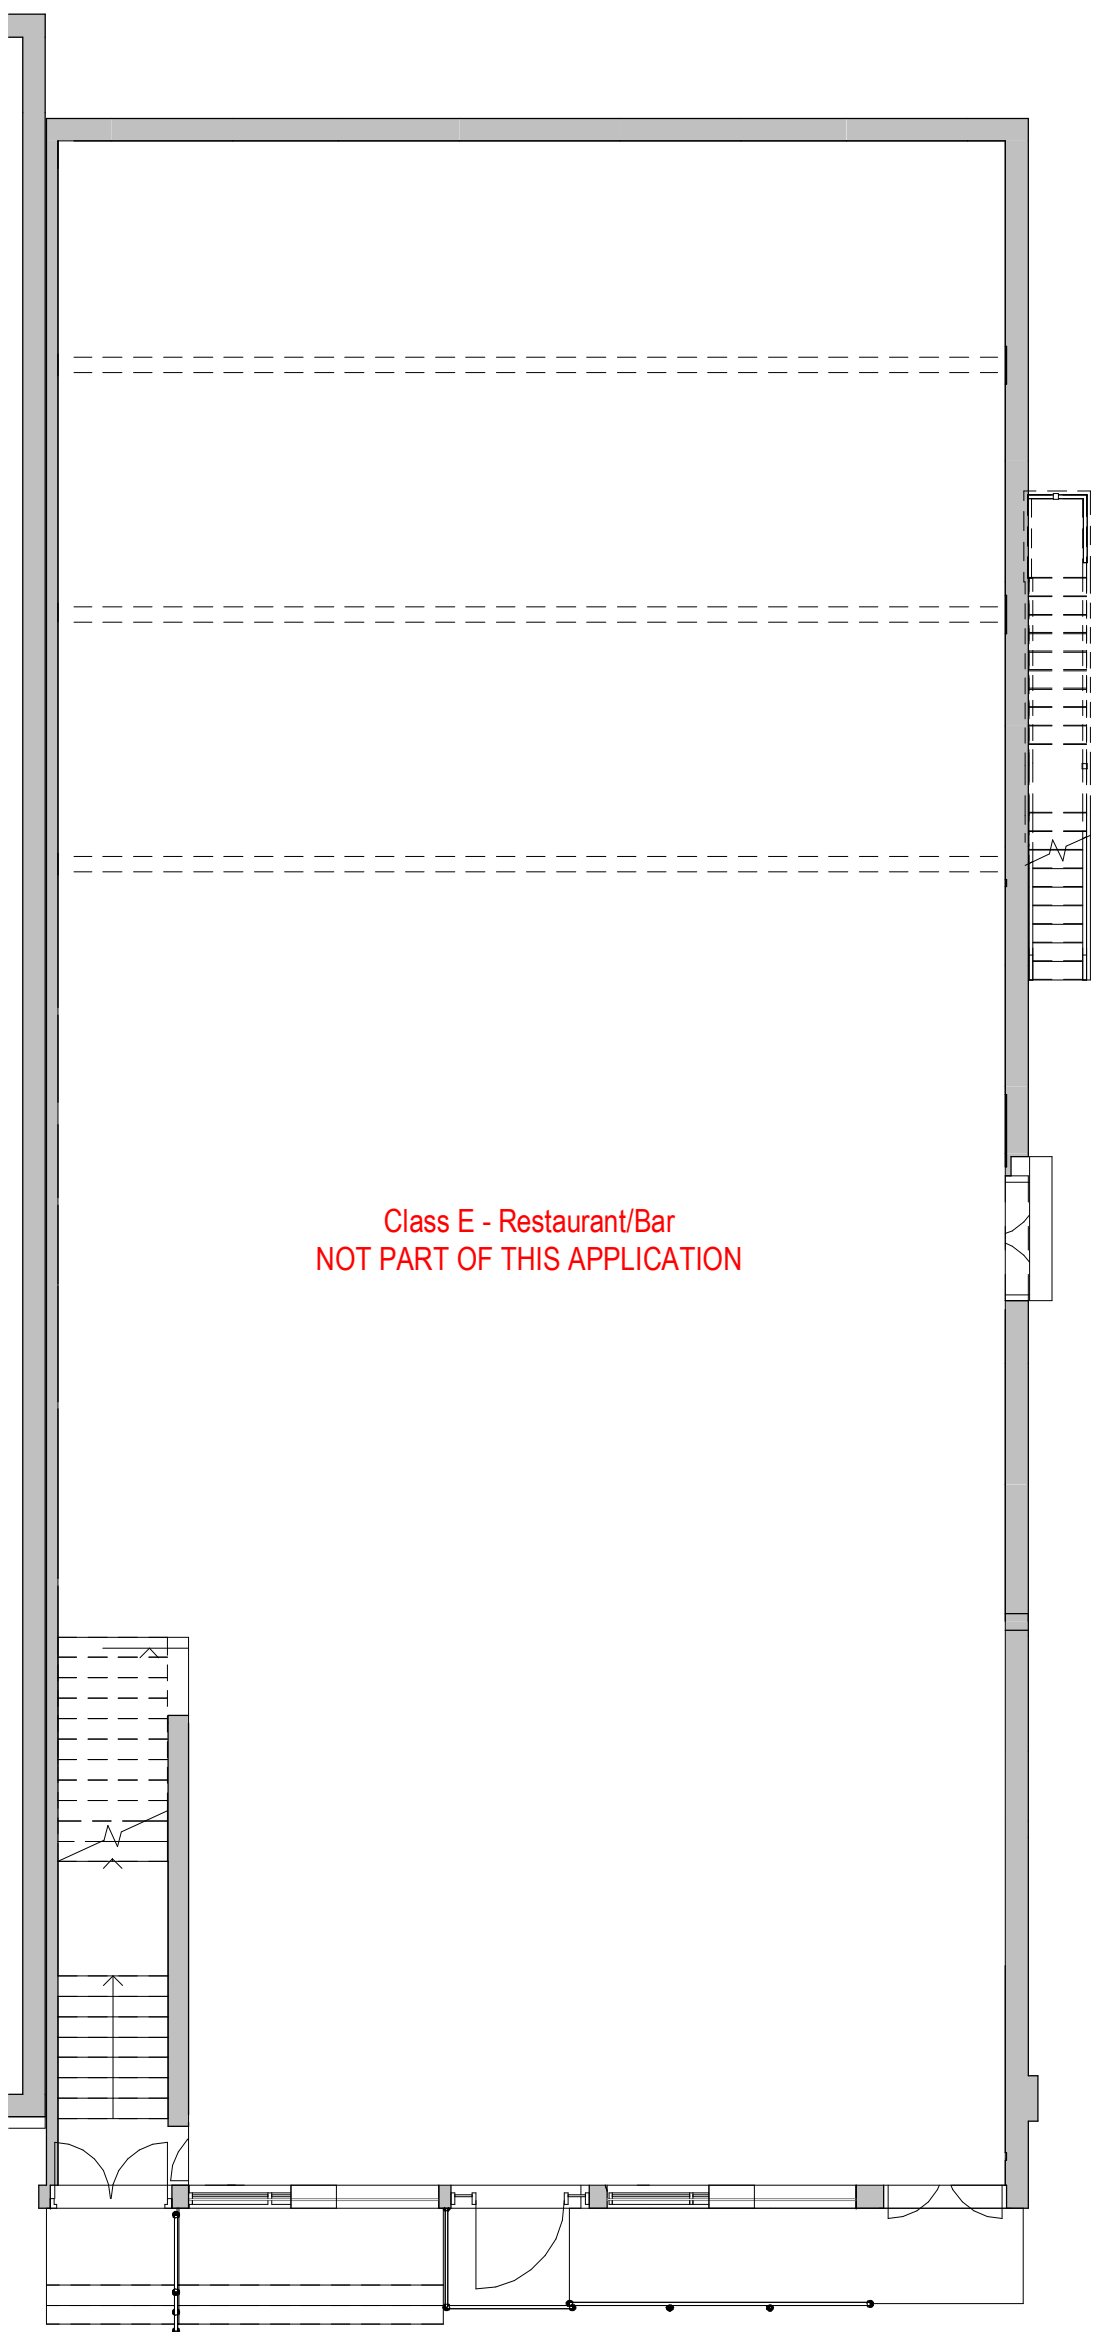


5. Level 0 - GA Existing
1 : 100

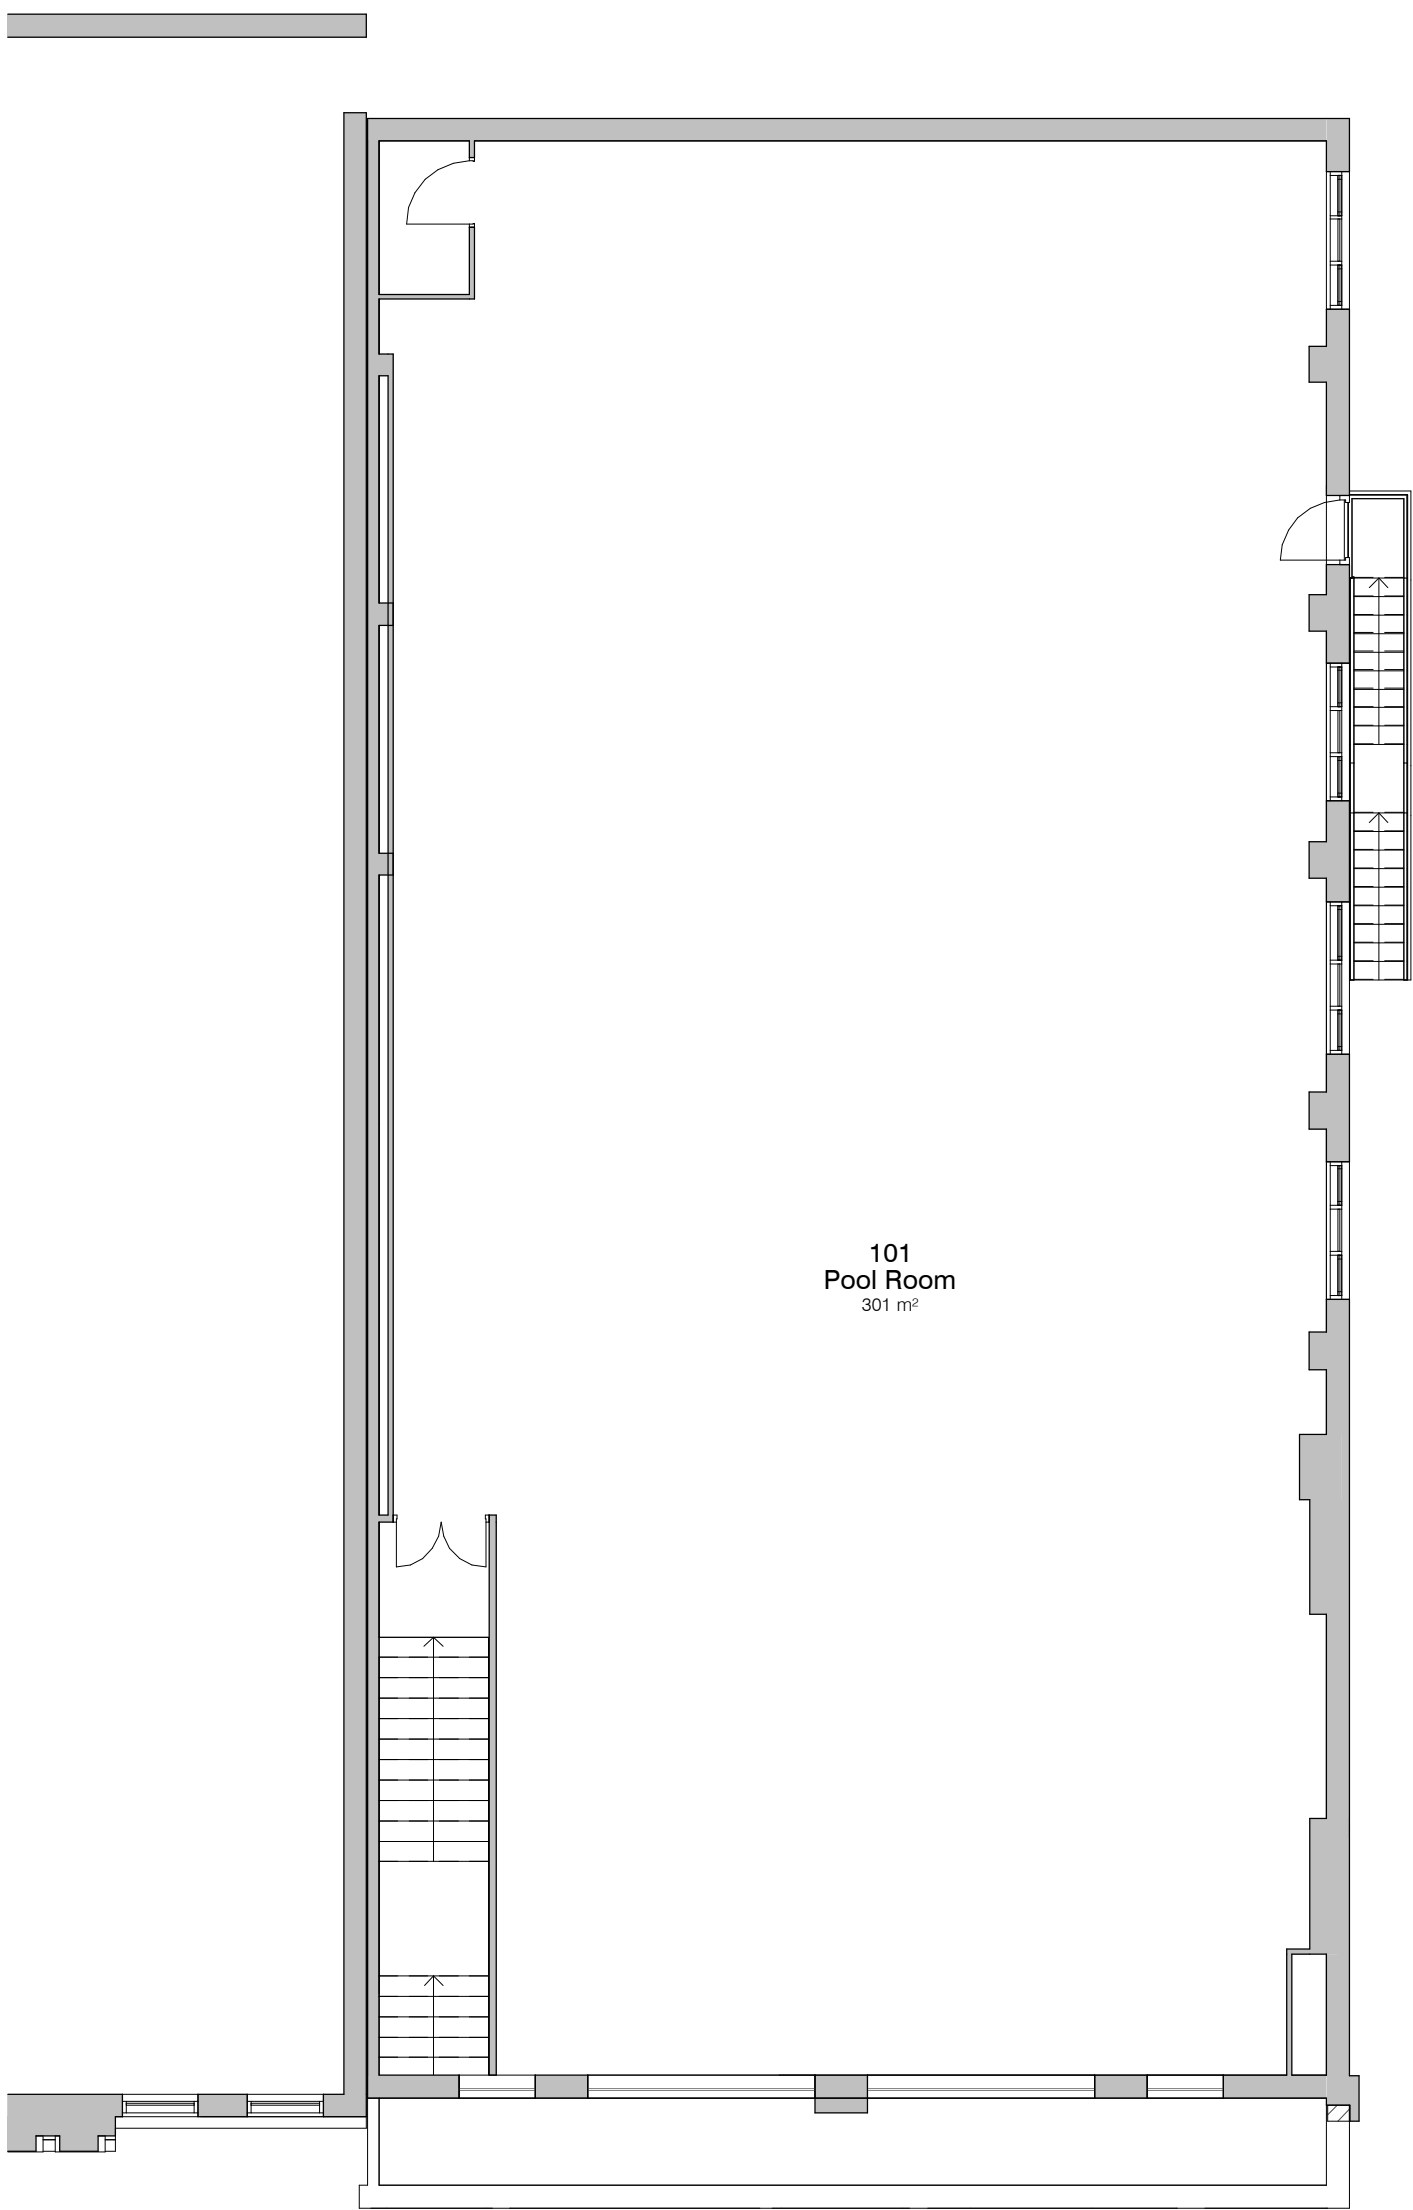

6. Level 1 - GA Existing
1 : 100



7. 3D - Existing Front

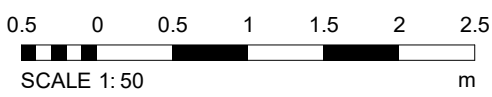

PROJECT		1	Planning	PT	24/11/25
511 Bury New Road		REV	DESCRIPTION	BY	DATE
CLIENT		SCALE @ A1	DATE	DRAWN BY	SA
Prestwich Estates Limited		1 : 100	06 MAR 2025		
STATUS		PLANNING			
TITLE		PROJECT NO.	DRAWING NO.	REV	
Existing GA Plans and Elevations		DA19147.2.	002.	1	
NOTES		DISCLAIMER: ALL RIGHTS RESERVED. THIS DRAWING MUST NOT BE REPRODUCED WITHOUT PRIOR WRITTEN CONSENT. DRAWING TO BE USED FOR THE STATUS INDICATED ONLY. ALL DIMENSIONS AND MATERIALS SHALL BE CHECKED AND CONFIRMED ON SITE AND CORRECTED TO AS SHOWN TO THE DRAWING PRIOR TO BE ACCORDANCE WITH CURRENT STATUTORY LEGISLATION, RELEVANT CODES OF PRACTICE AND PREVIOUS AGREEMENT. ALL DIMENSIONS ON THIS DRAWING ARE IN MILLIMETRES UNLESS OTHERWISE STATED.			