




③ Front - Proposed
1 : 100

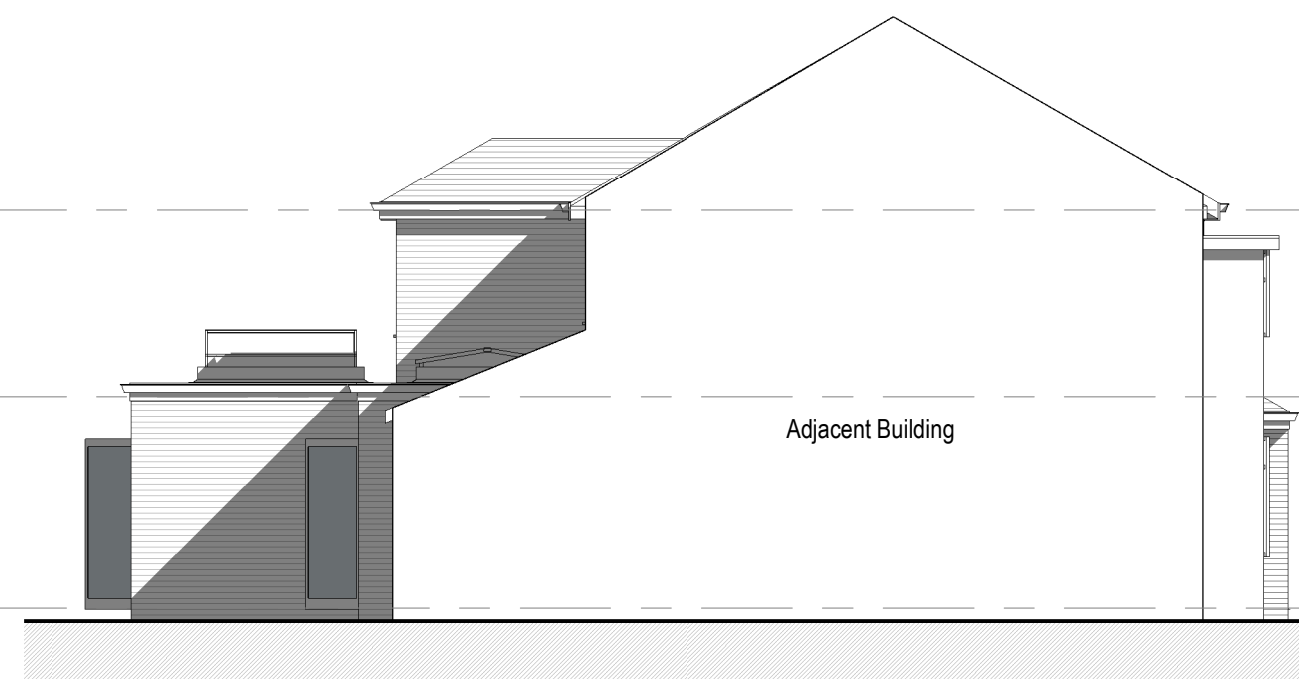


④ Left Side - Proposed
1 : 100




⑤ Rear - Proposed
1 : 100




⑥ Right Side - Proposed
1 : 100

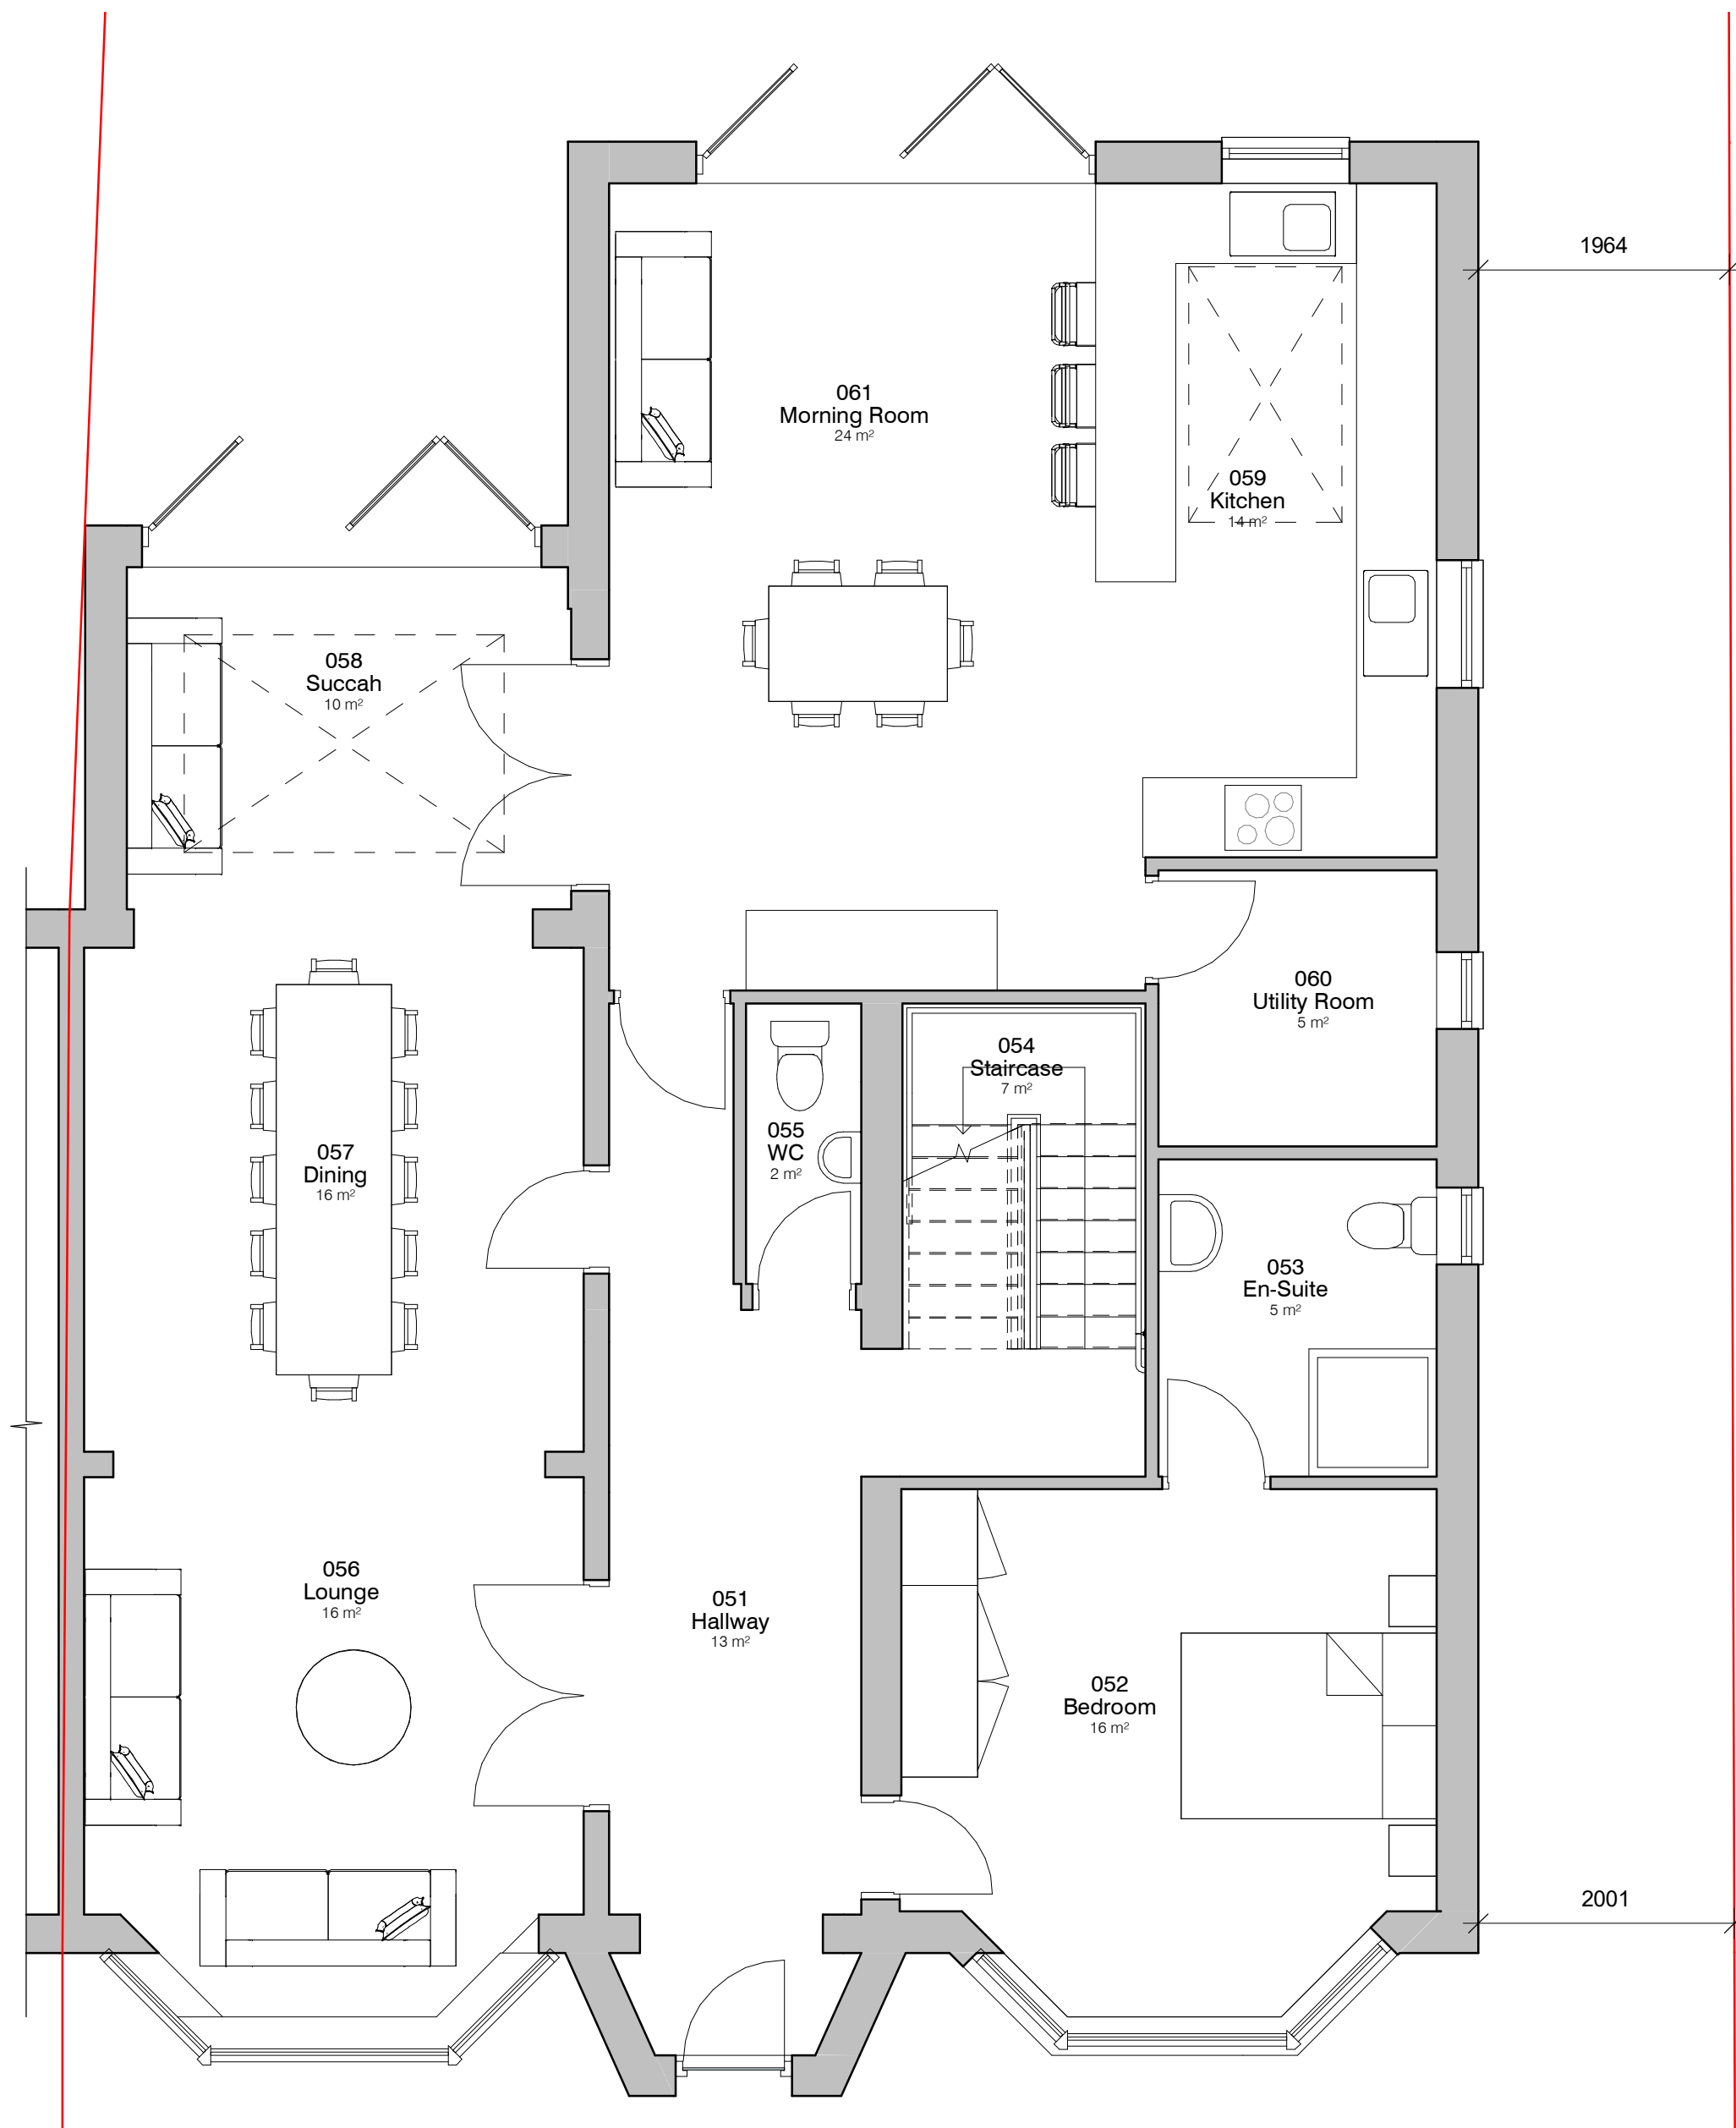

① Level 0 - GA Proposed
1 : 50

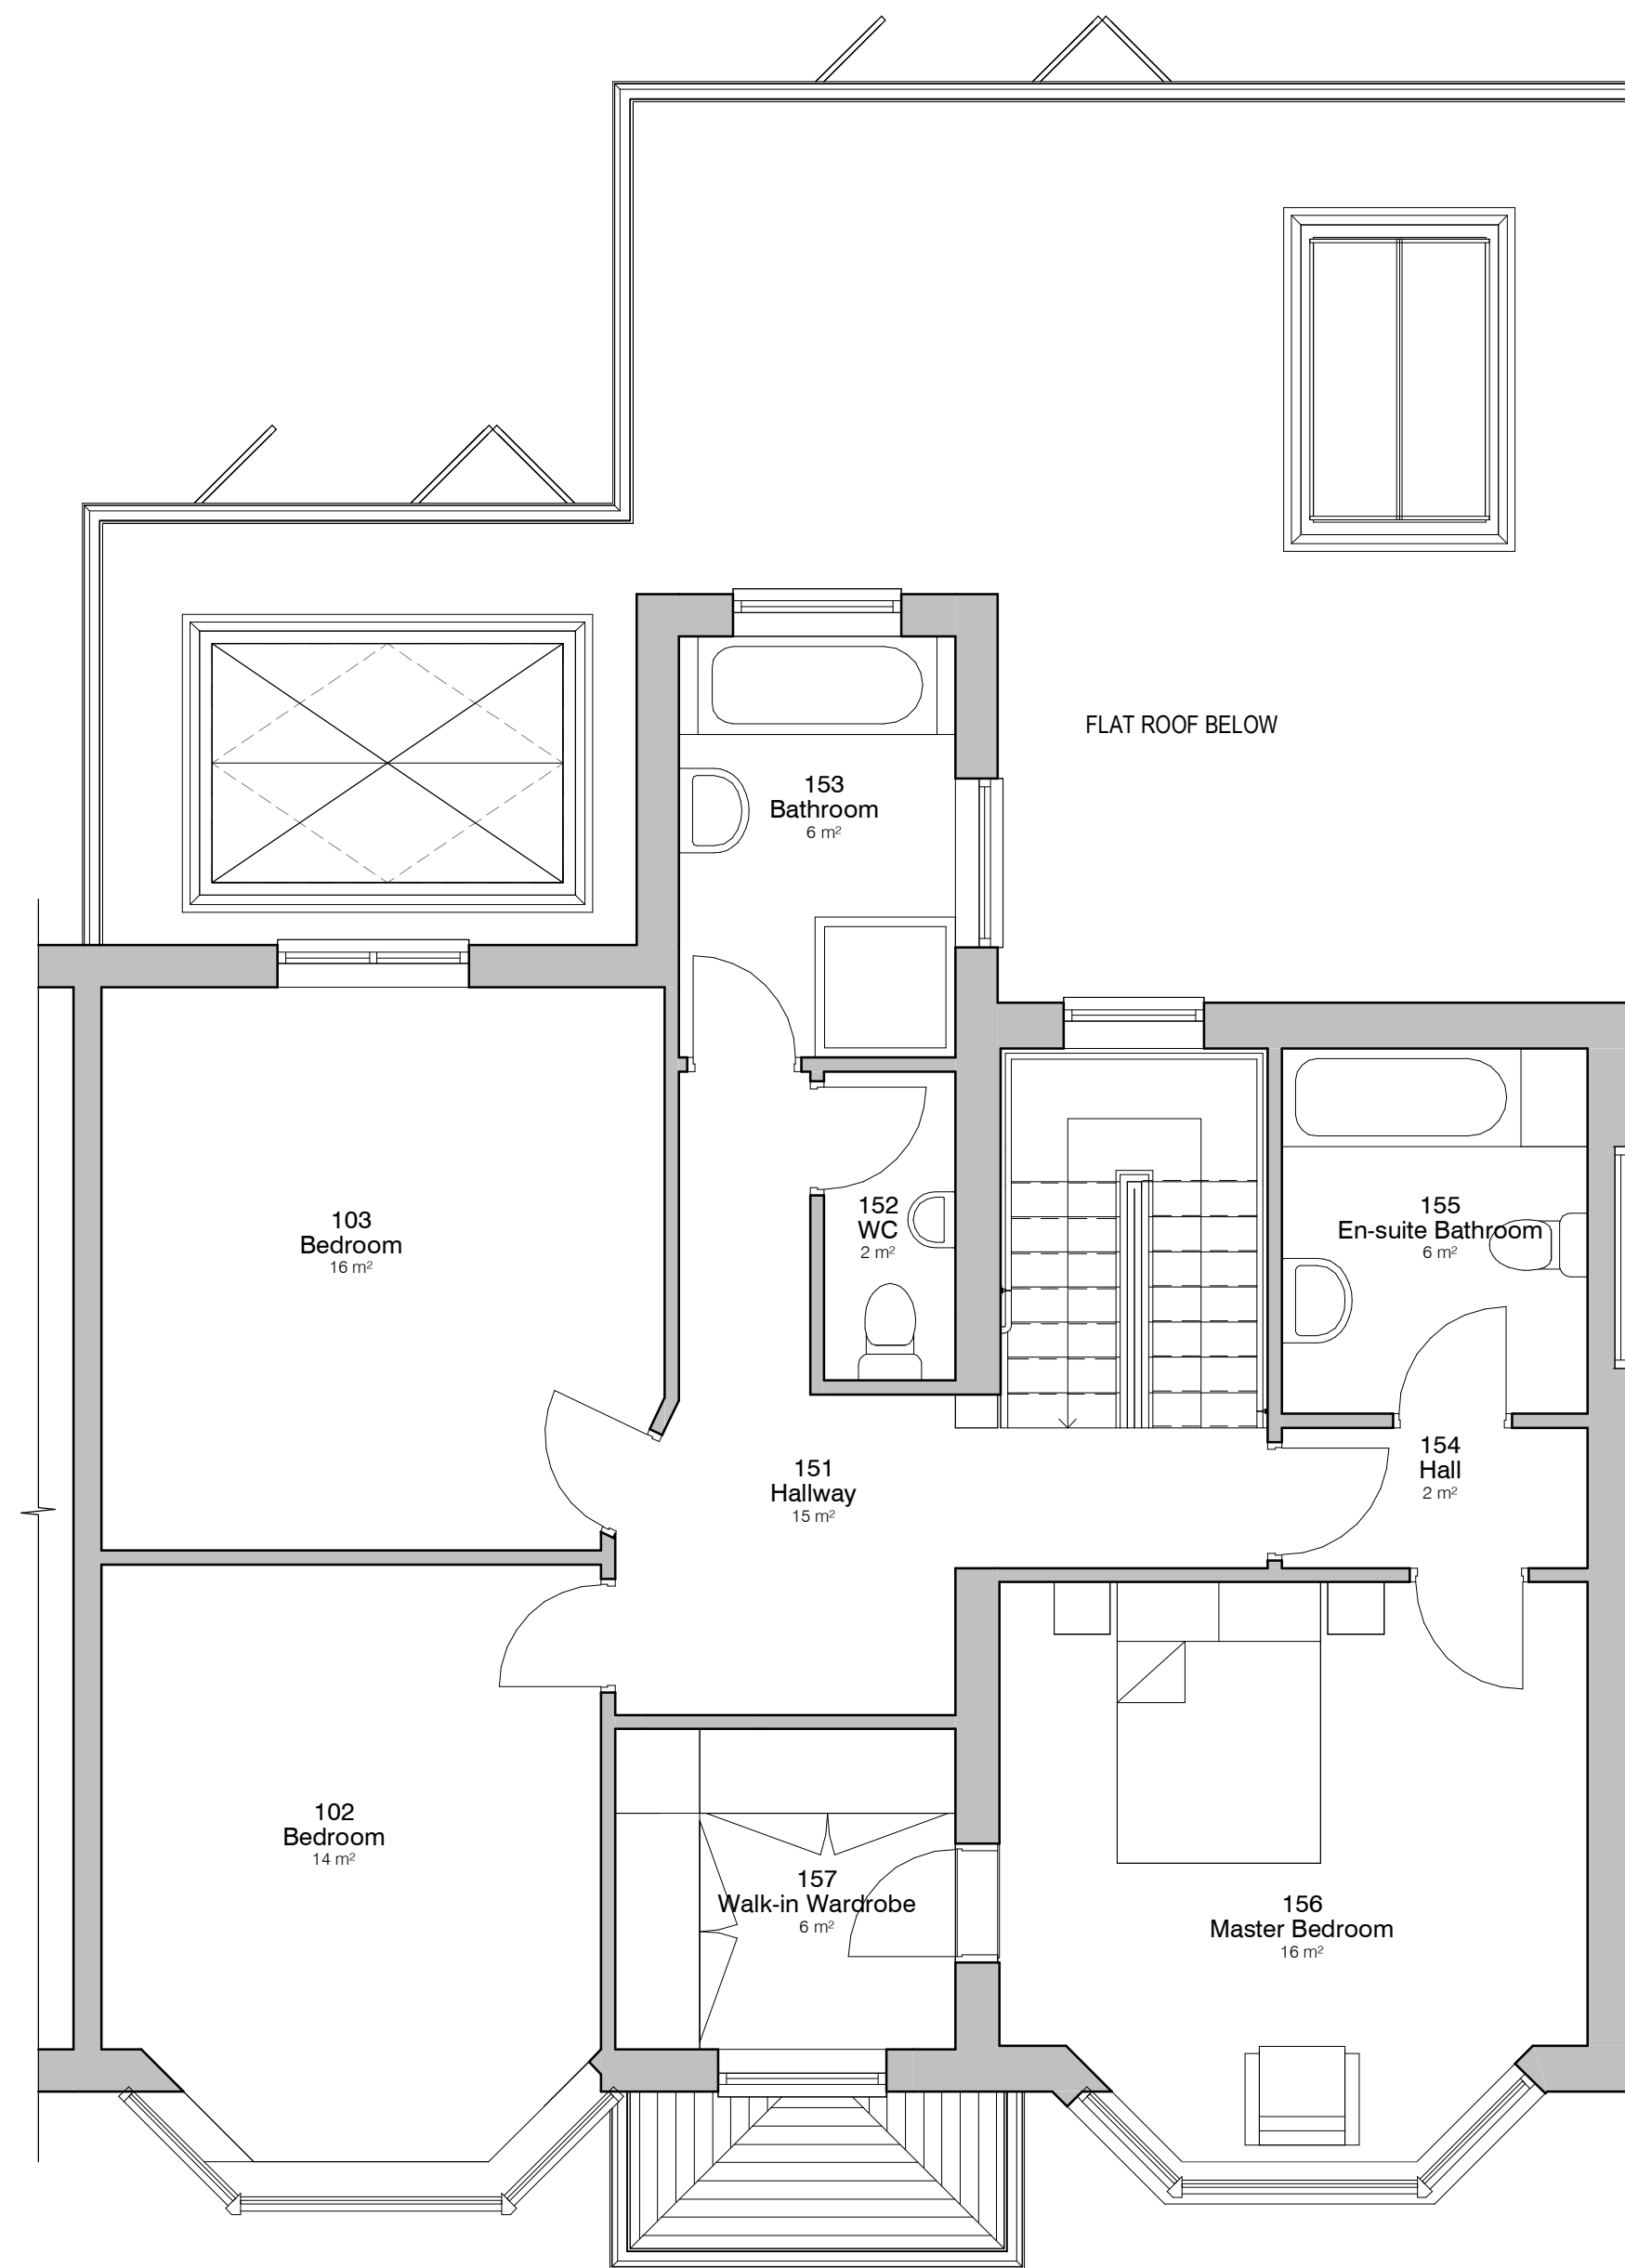

② Level 1 - GA Proposed
1 : 50

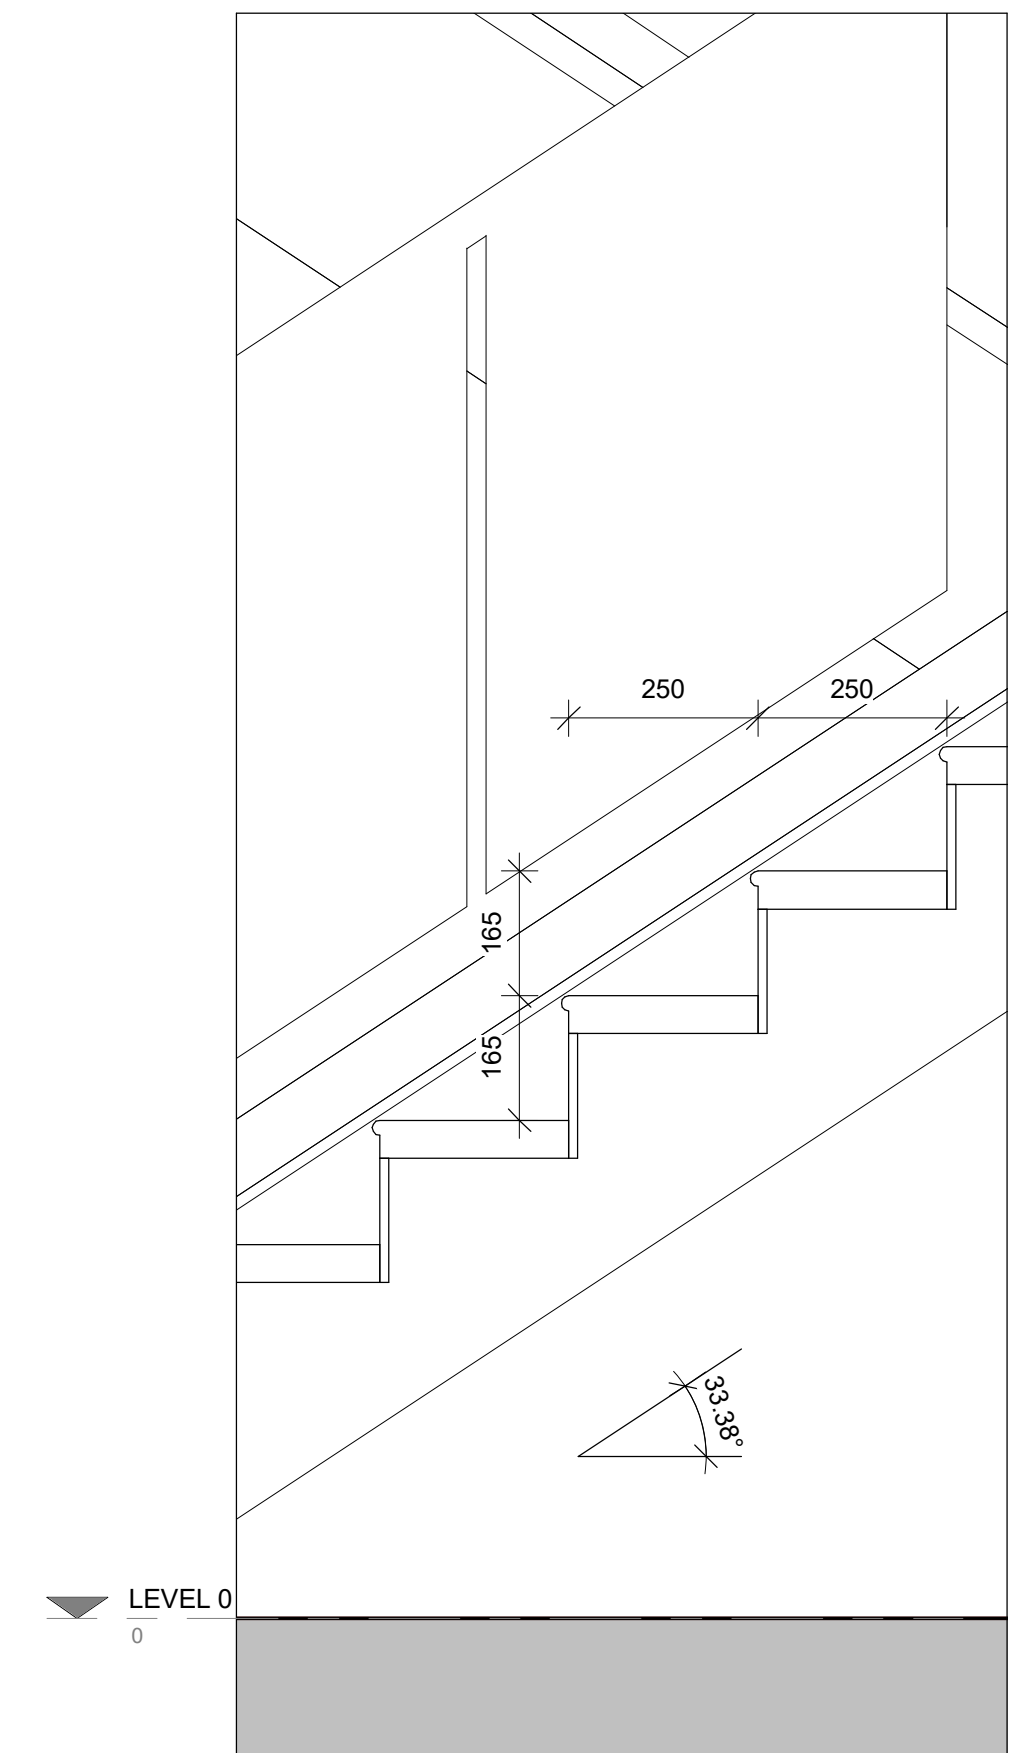

⑦ Proposed Staircase Section
1 : 10

0.5 0 0.5 1 1.5 2 2.5
SCALE 50 m
1:

PROJECT	7 Fairway	SCALE & A1	As indicated	DATE	5 Sept 2022	DRAWN BY	JS
CLIENT	Mr & Mrs Berger	STATUS	Planning	REV		BY	
TITLE	Proposed GA Plans and Elevations	PROJECT NO.	DA22087.	DRAWING NO.	003.	REV	2
NOTES		DISCLAIMER: ALL RIGHTS RESERVED. THIS DRAWING MUST NOT BE REPRODUCED WITHOUT WRITTEN CONSENT. ALL DIMENSIONS AND MATERIALS SHALL BE CHECKED AND CONFIRMED IN THE FIELD AND COORDINATED TO THE SITE. THE DRAWING SHALL BE IN ACCORDANCE WITH CURRENT STATUTORY REGULATION, RELEVANT CODES OF PRACTICE AND PREVIOUS AGREEMENTS. ALL DIMENSIONS ON THIS DRAWING ARE IN MILLIMETRES UNLESS OTHERWISE STATED.					