
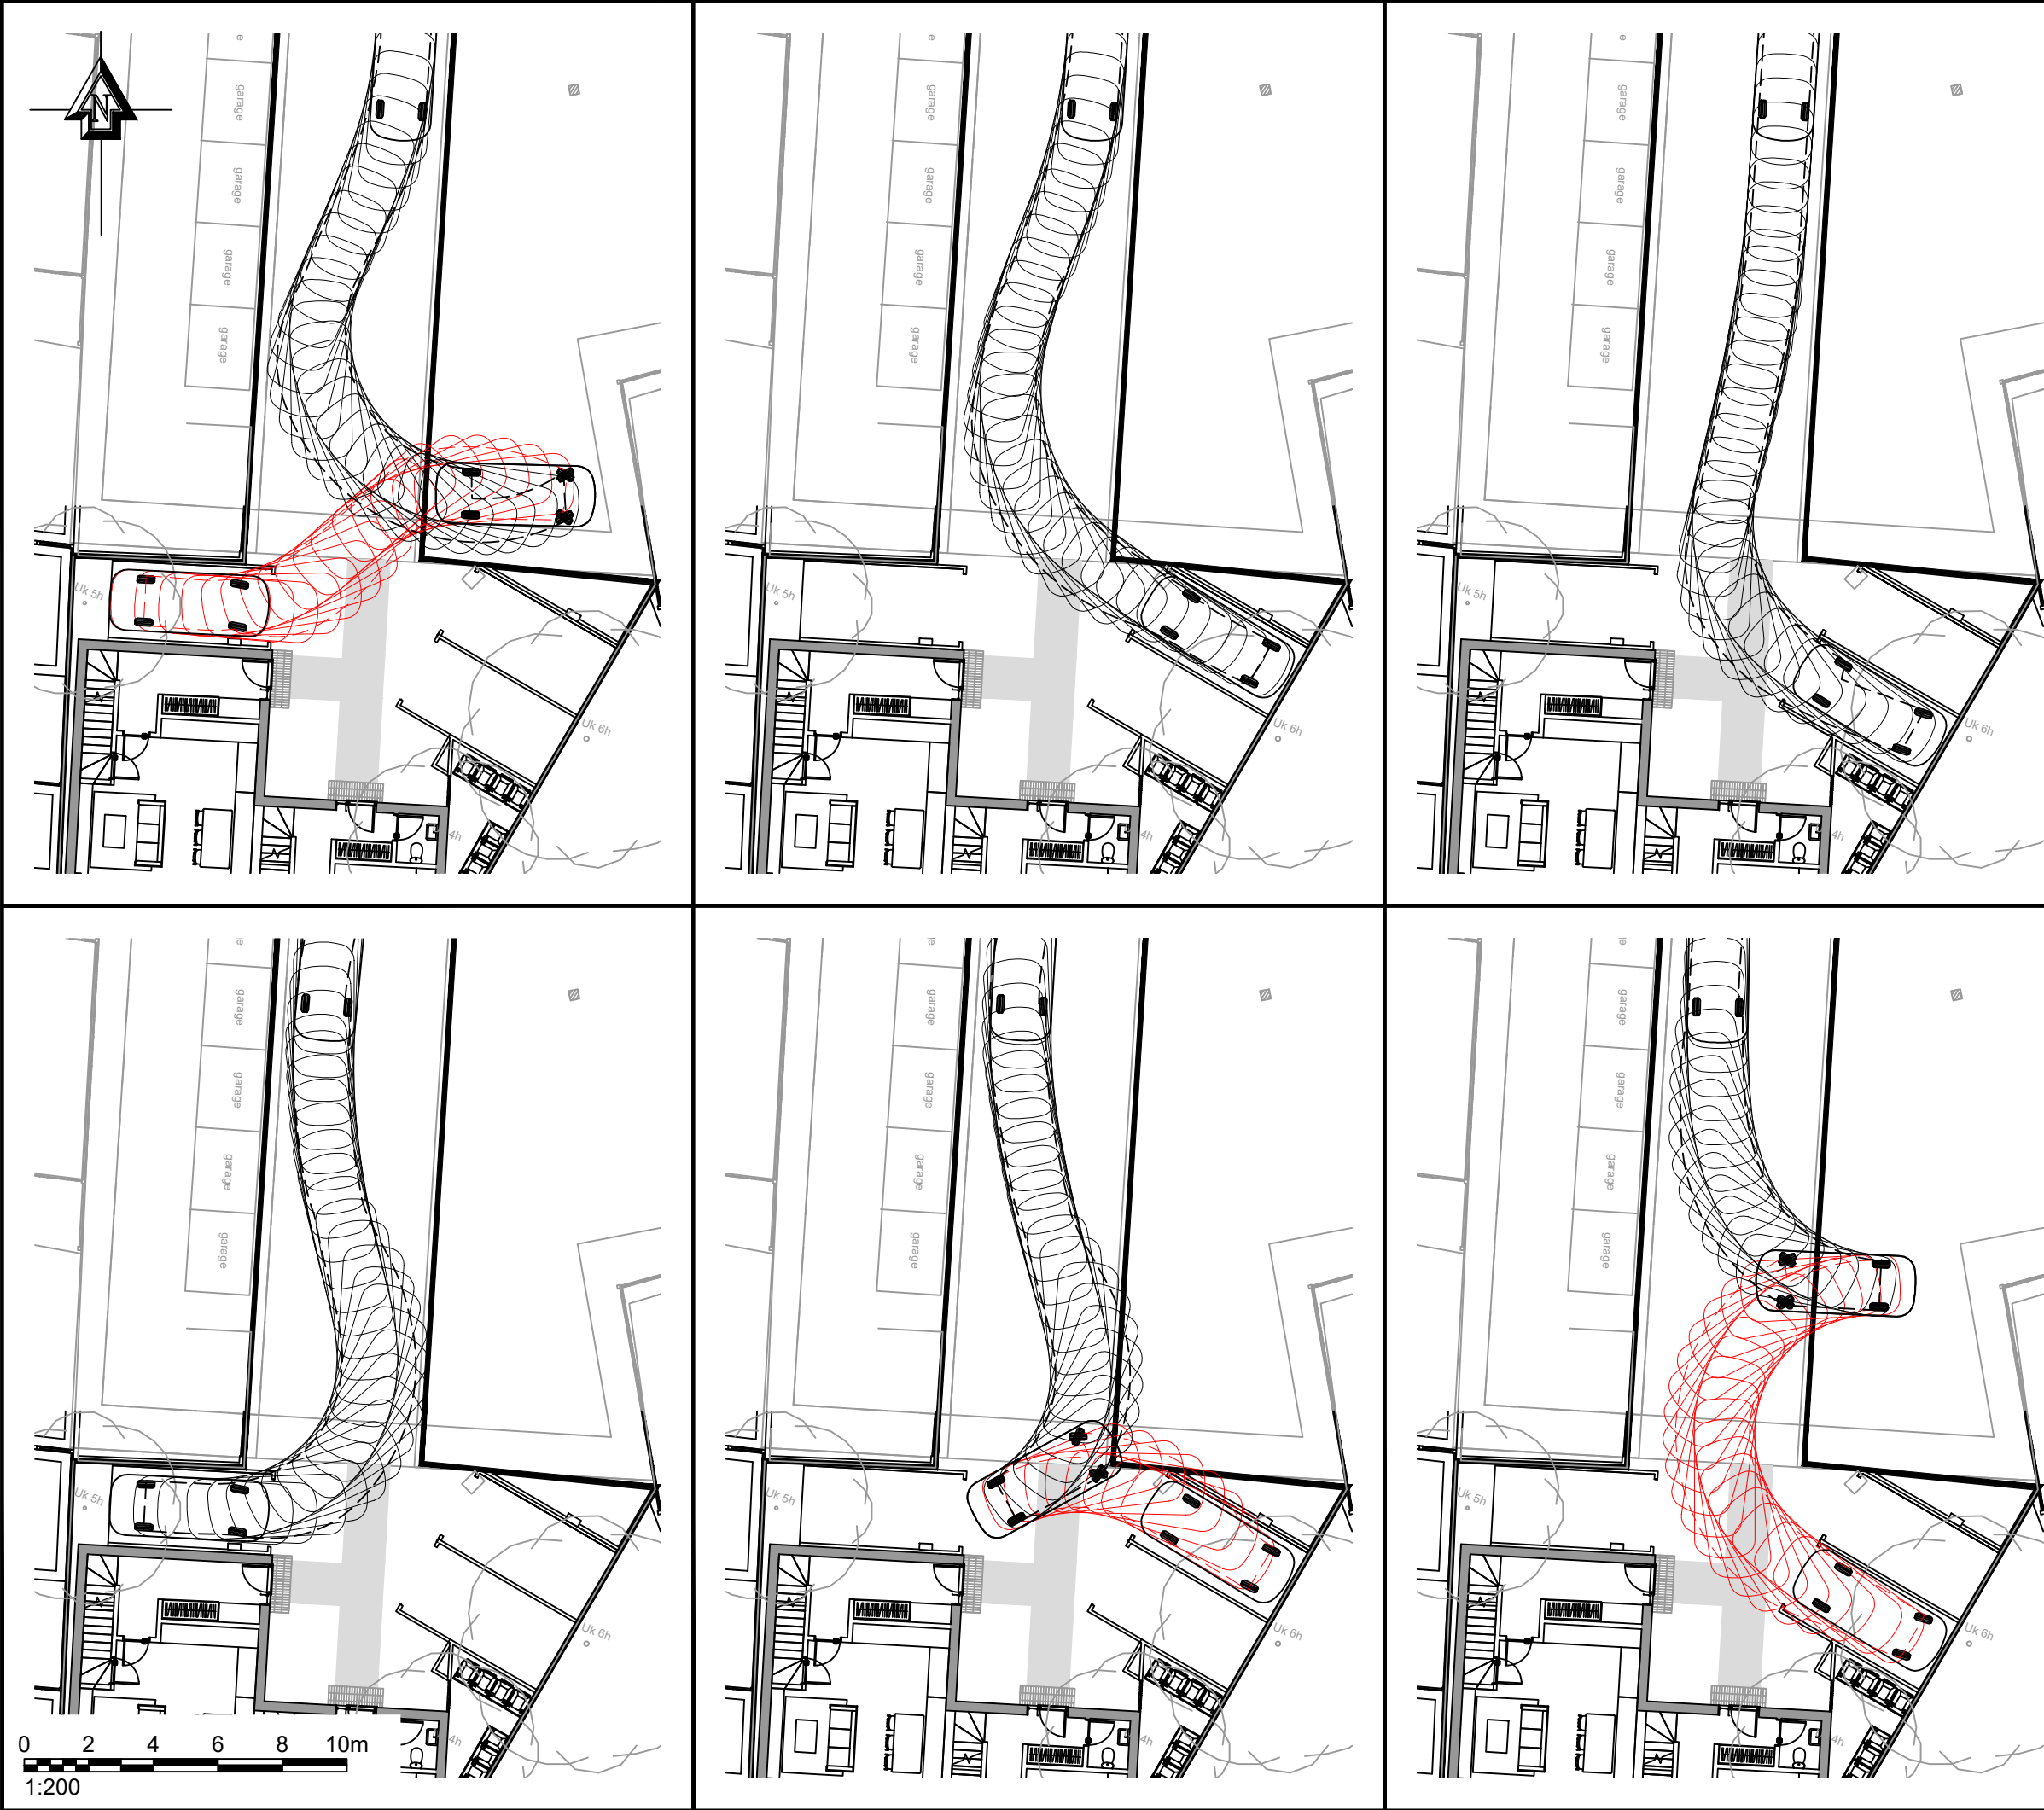
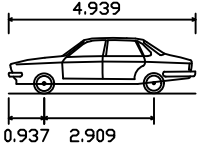
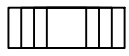


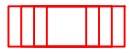

- NOTES :**
- 1. Do not scale from this drawing.
 - 2. This drawing to be read & printed in colour.
 - 3. This drawing is for illustrative purposes only, and not for construction.

LARGE SIZE CAR (Jaguar S-Type)	
	
Overall Length	4.939m
Overall Width	1.878m
Overall Body Height	1.474m
Min Body Ground Clearance	0.259m
Max Track Width	1.544m
Lock to Lock Time	4.00s
Kerb to Kerb Turning Radius	6.000m

	FORWARD MOVEMENTS (design speed - 5kph)
	REVERSE MOVEMENTS (design speed - 2.5kph)

Stationary Steering: ON				
A	Site layout updated.	DW	PC	2025.10.10
Rev	Details	Drawn	Checked	Date
Status	☒ Preliminary	☐ For Approval	☐ For Construction	
	☒ For Information	☐ For Tender	☐ As Built	

Client
MC Housing Ltd

Project
Land to Rear of 69 Sandy Lane / Lowther Court, Prestwich, Manchester

Drawing Title
Vehicular Swept Paths Analysis using Large Size Car

Scale	1:200	Size	A3
Drawn By	DW	Checked By	PC
Date	26.02.2025	Date	26.02.2025



Willow House, Forest Close, East Horsley, Surrey KT24 5BU
01483 282560 | 07741 282560 | contact@crosbytp.com | www.crosbytp.com

Project Ref	Drawing No	Rev
P25030	TRK01	A