




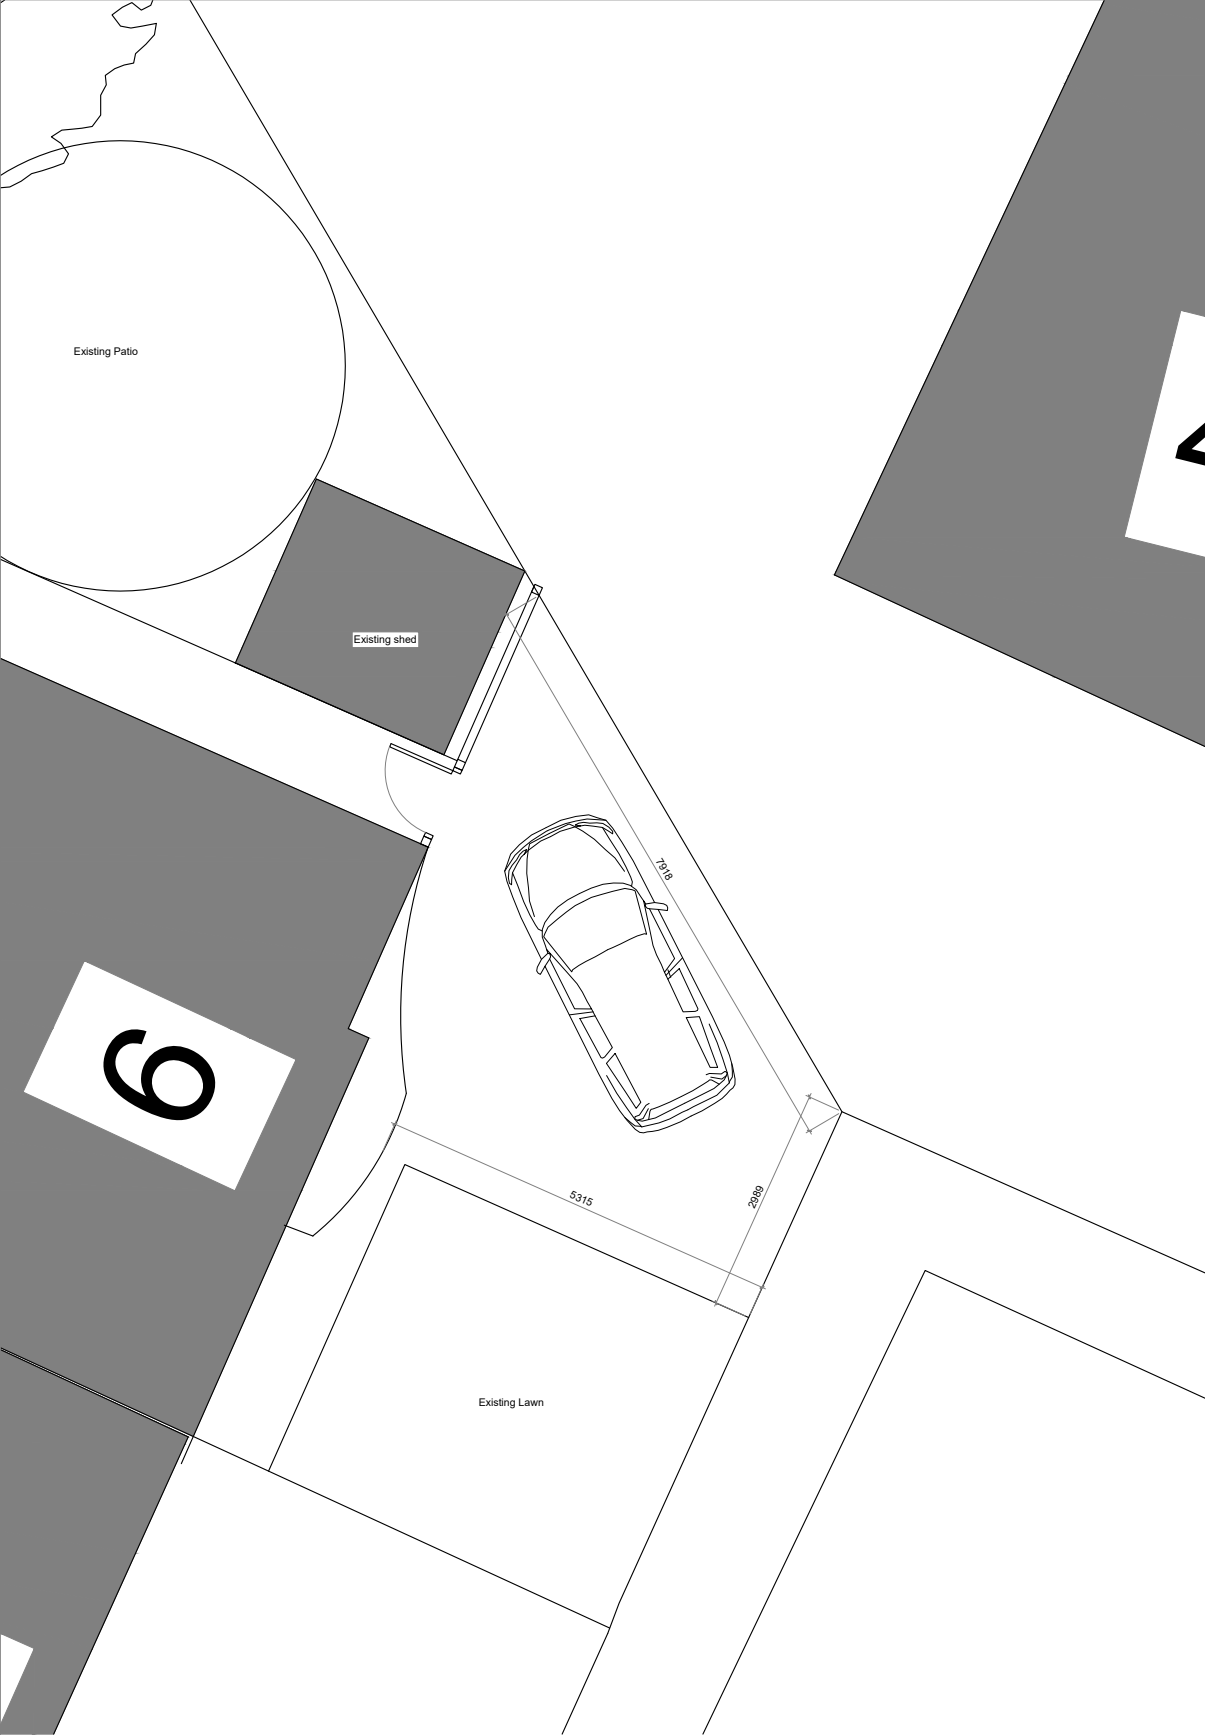

Existing Parking
Layout 1:100

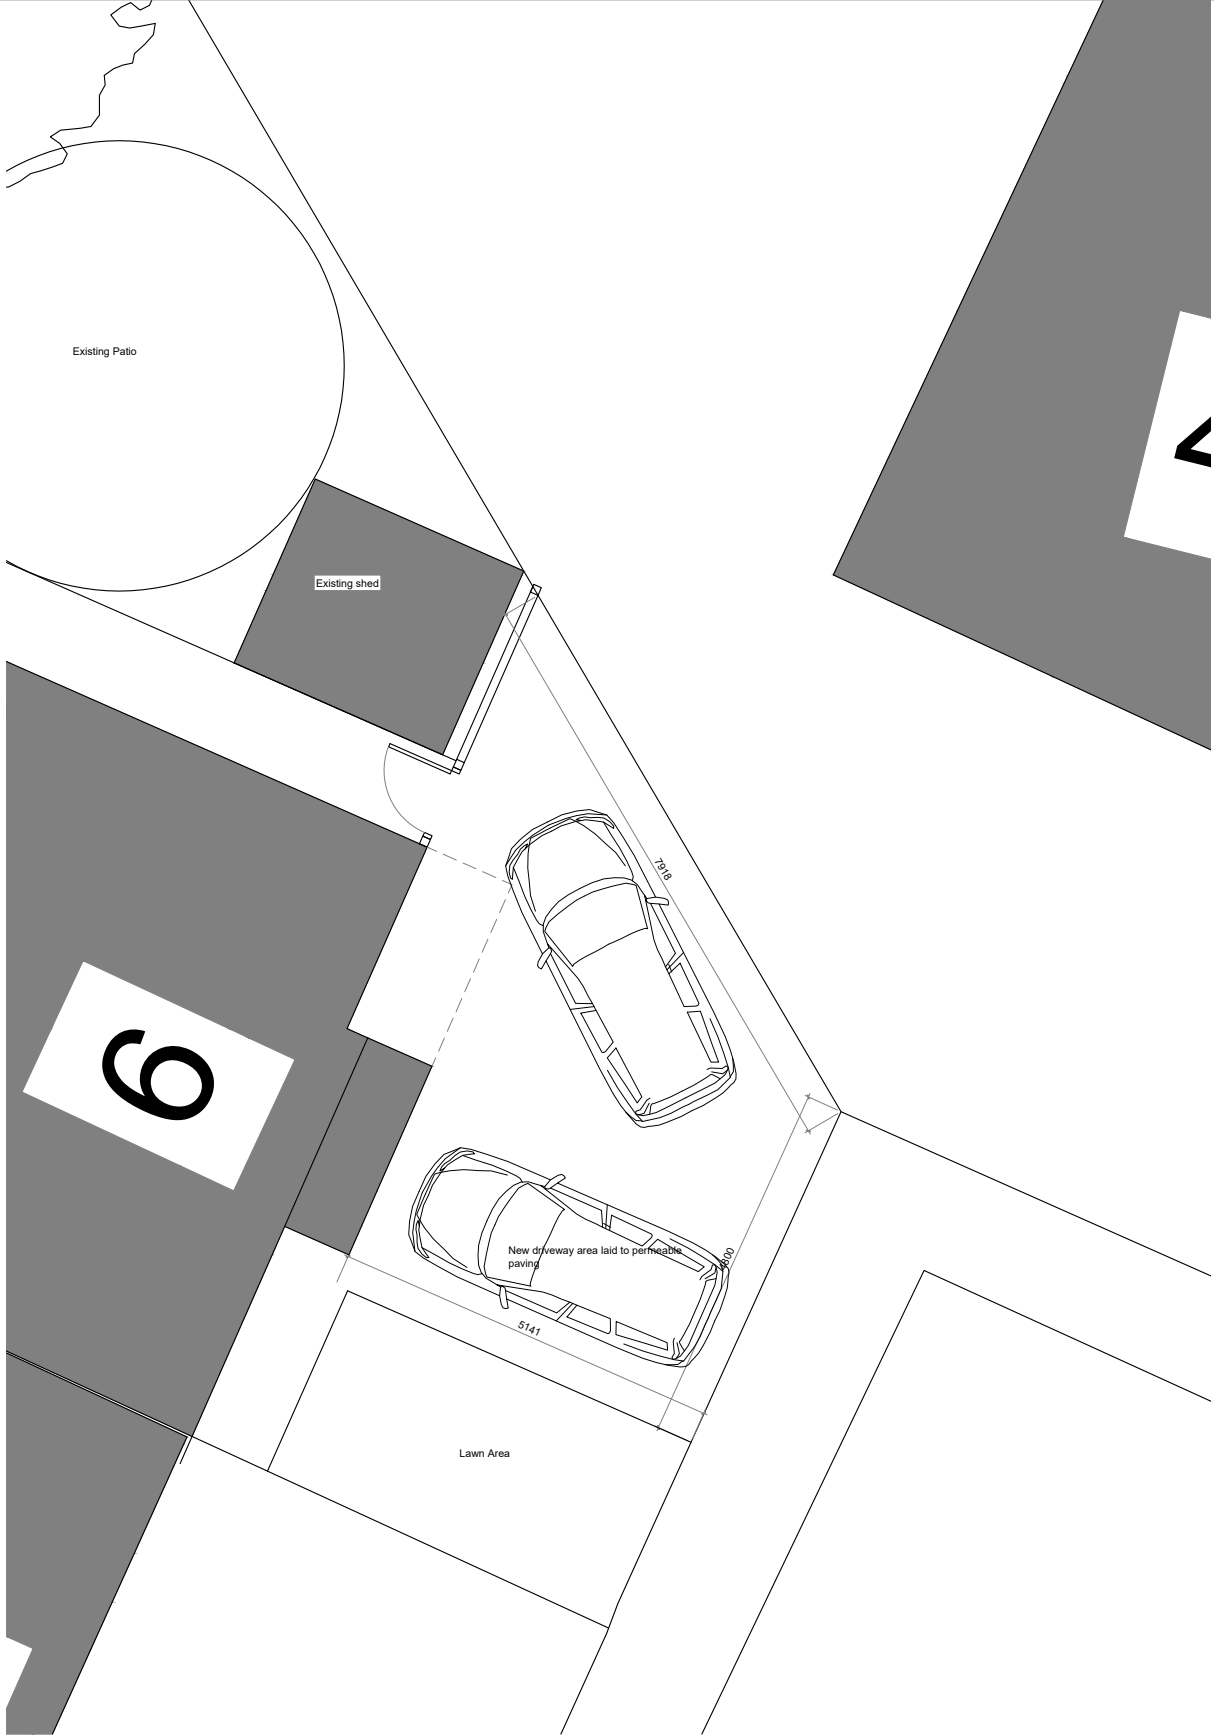

Proposed Parking
Layout 1:100

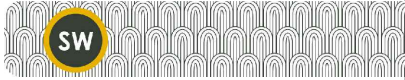

- notes
1. DO NOT SCALE FROM THIS DRAWING - USE FIGURED DIMENSIONS ONLY
 2. TO BE READ IN CONJUNCTION WITH ALL OTHER CONSULTANTS / SPECIALISTS DRAWINGS. REPORT ANY DISCREPANCIES BEFORE AFFECTED WORK COMMENCES
 3. ALL SETTING OUT DIMENSIONS TO BE CHECKED ON SITE BY CONTRACTOR BEFORE WORK COMMENCES

rev.	description		
A	04.09.20	JS	CW
	Planning		

client	D. Clark
project	6 Dempsey Drive
drawing title	Parking Area Dimension Details - Existing & Proposed
drawing number	SW275_103
revision	A
drawing status	Planning
scale	1:100 @A3
date	15.10.20
drawn by	JS
checked by	CW