

NOTES

- All dimensions and levels are to be checked on site.
- Any discrepancies are to be reported to the architect before any work commences
- This drawing shall not be scaled to ascertain any dimensions. Work to figured dimensions only.
- This drawing shall not be reproduced without express written permission from AEW.
- Title overlay drawings and ownership boundaries are produced using all reasonable endeavors. AEW cannot be responsible for the accuracy or scale discrepancy of base plans supplied to them.
- All works are to be undertaken in accordance with Building Regulations and the latest British Standards.
- All proprietary materials and products are to be used strictly in accordance with the manufacturers recommendations.

This drawing contains the following model files: -

11302-AEW-XX-XX-M3-A-0001

Client notified of duties: **19/01/2022**

Principal Designer: **Avid**

Unless noted below, all known hazards have been highlighted on the drawing:

Status	Purpose of Issue
S2	For Approval

client

JD Sports Campus Hub (Former
A-Plant Site)



Creche - Proposed North West

_____ /

Dwg No
11302-AEW-02-XX-DR-A-0530

+ew

Key Plan

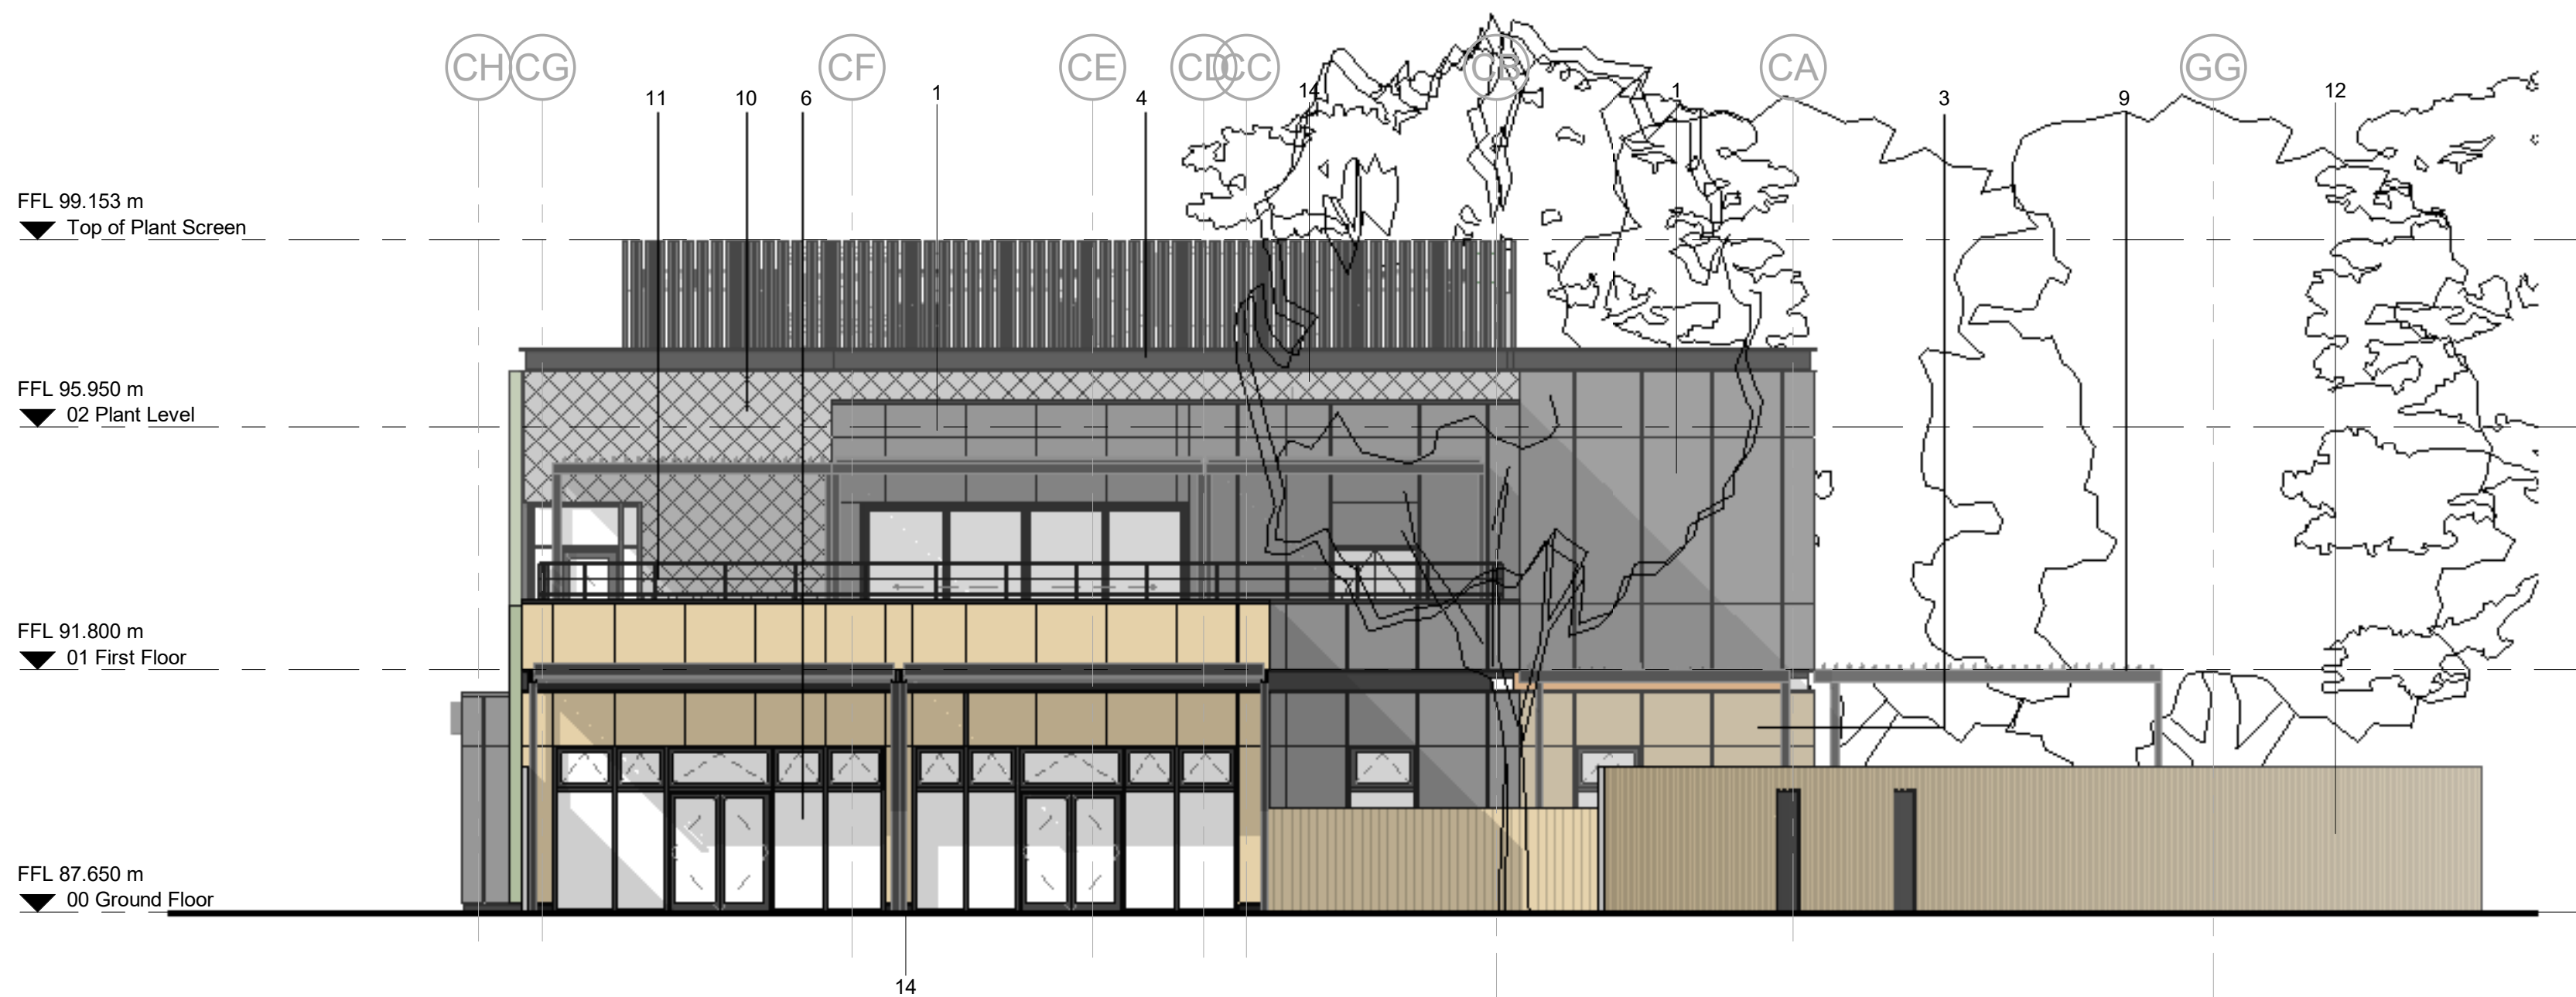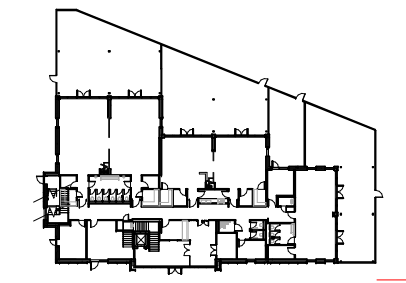

Scale @ 1 : 100