


GENERAL NOTES:-

THESE PLANS, DETAILS AND DRAWINGS HAVE BEEN PROVIDED
DETAILED AND DEQUOTED FOR THE SELF PURPOSES OF
APPLYING TO BURY COUNCIL'S PLANNING AND BUILDING CONTROL
IN ORDER TO OBTAIN THE RELEVANT AND NECESSARY HOUSEHOLD
PLANNING PERMISSION AND BUILDING REGULATIONS COMPLIANCE
PLANNING APPROVALS / CONSENTS FOR PROPOSED EXTENSION,
ADDITIONAL WORKS ONLY !

Handwritten signature: *[Signature]*

Proposed
Extension
SIOE/MSAR
of Nov 197.

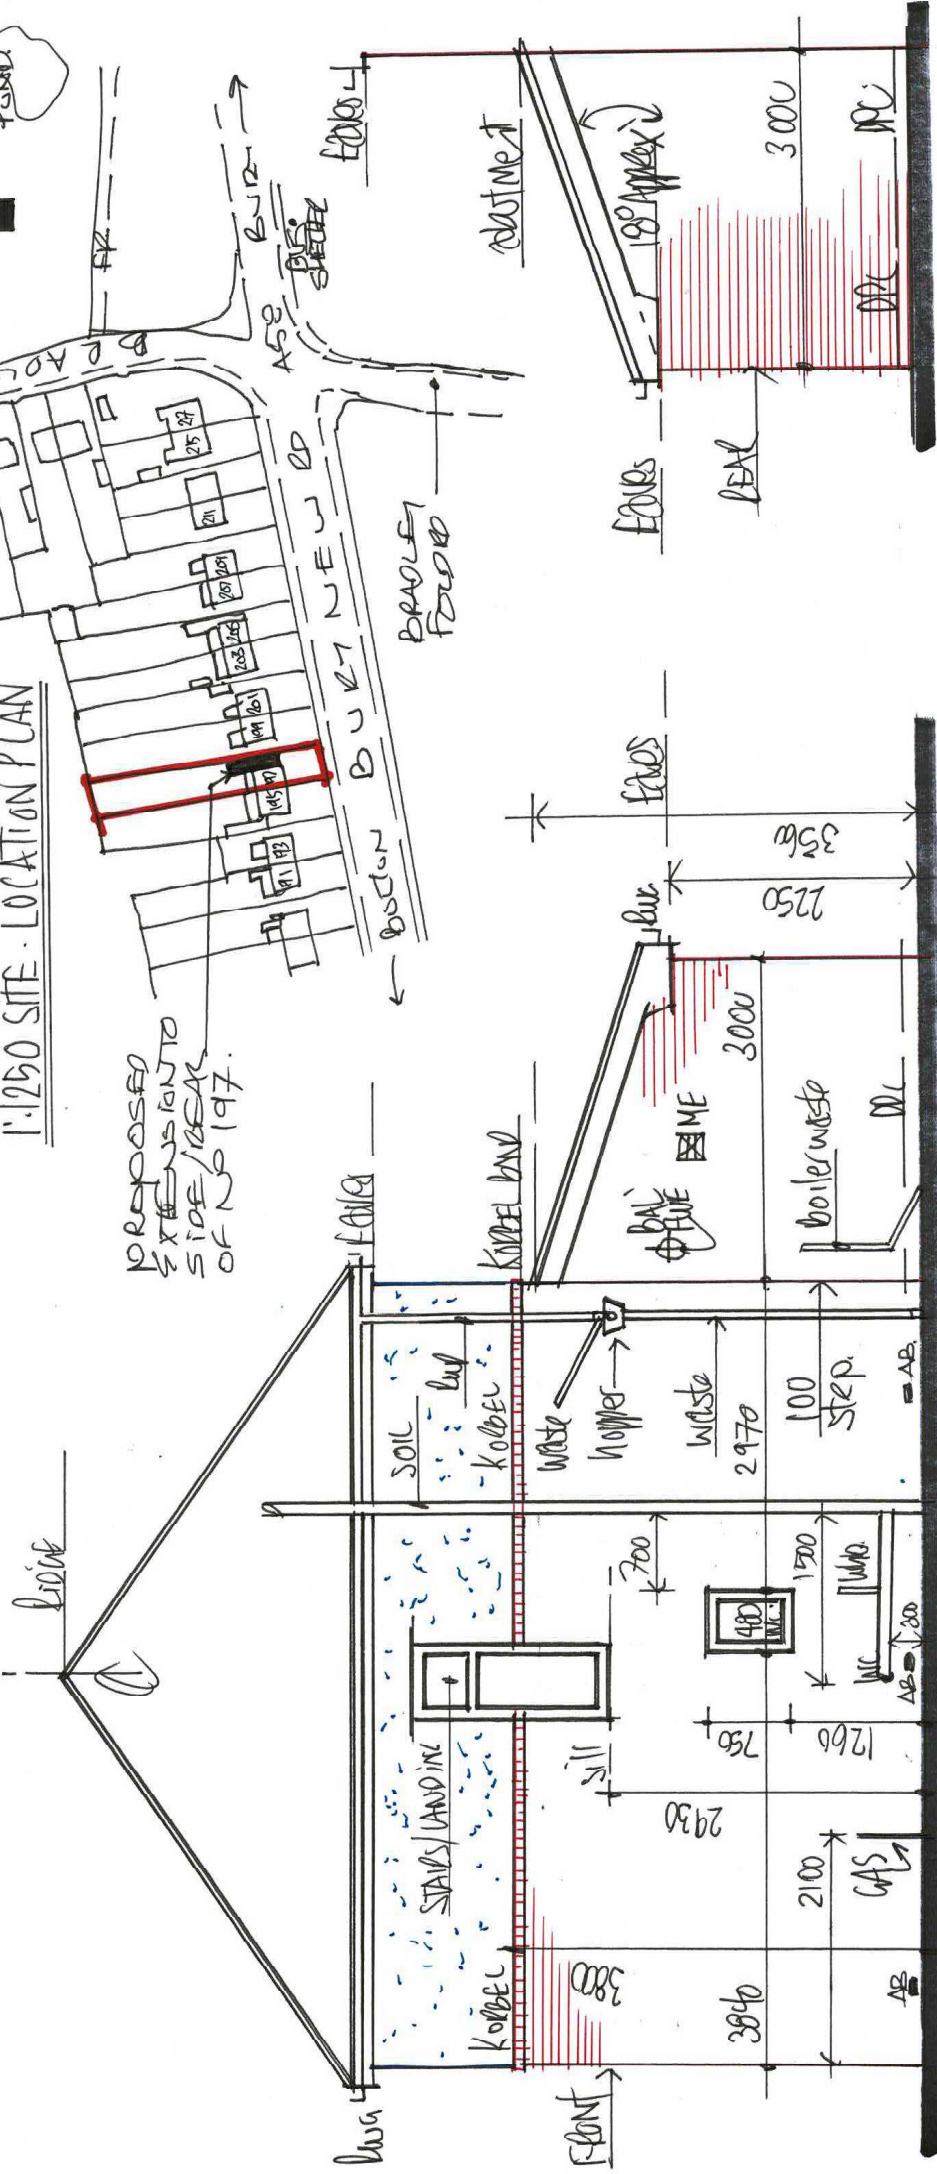

1:50 EXISTING "SIDE" ELEVATIONS FROM N^o 199.

AND EXG SIDE VIEW FROM 195.