


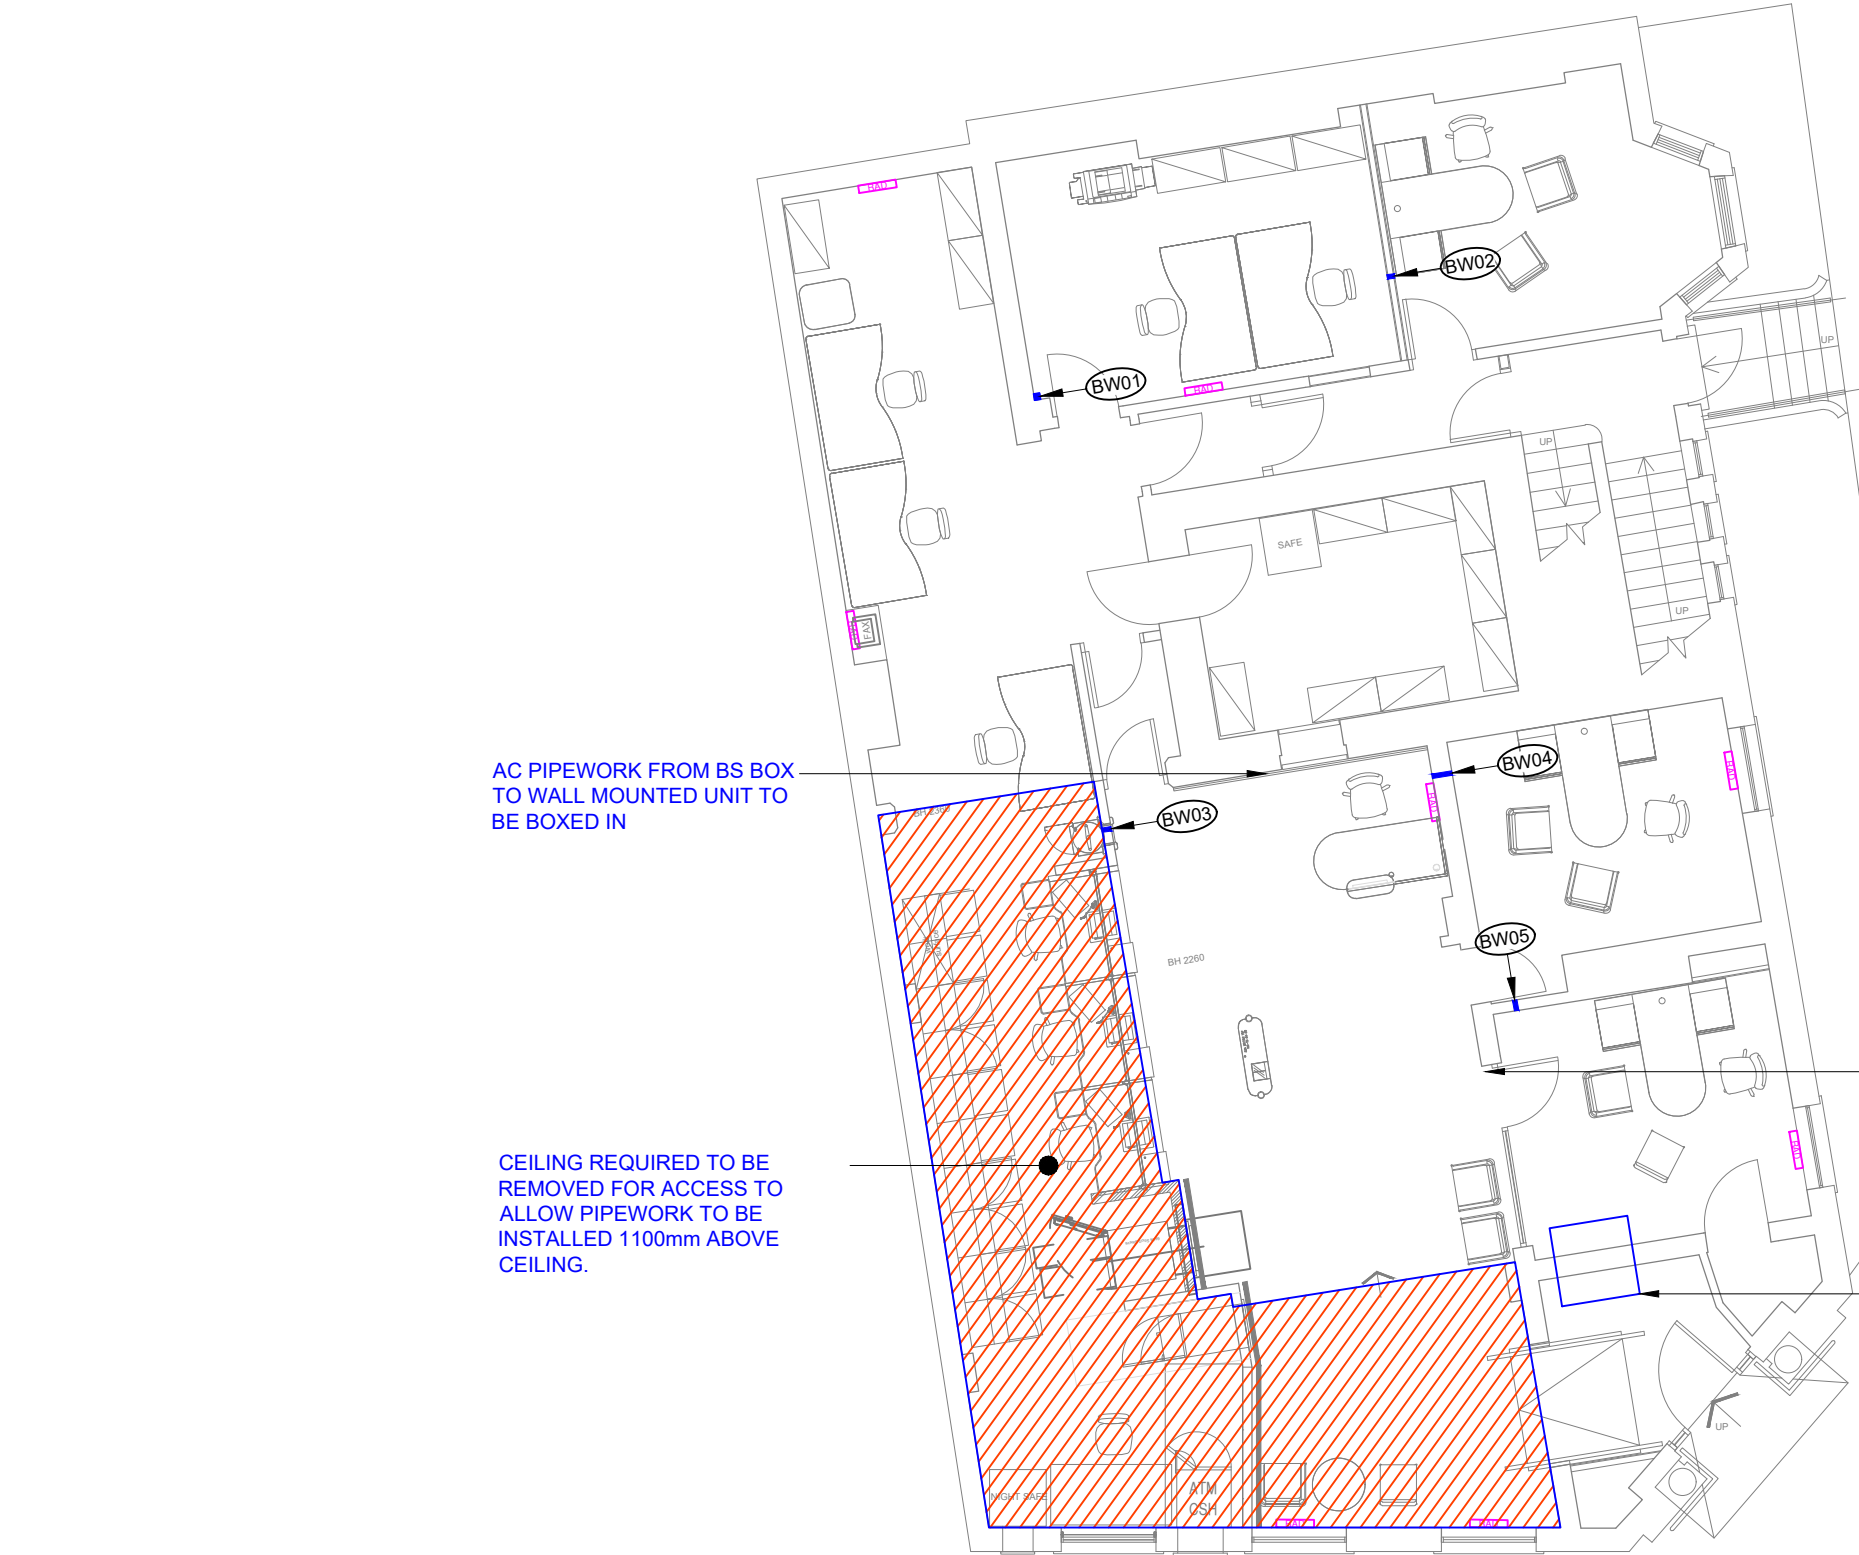

- NOTES:
- 1. THIS DRAWING TO BE READ IN CONJUNCTION WITH ALL CONSTRUCTION ISSUED PROJECT INFORMATION - DRAWINGS, REPORTS AND SPECIFICATIONS.
 - 2. ANY EXISTING PENETRATIONS ARE TO BE RE-USED AS APPROPRIATE.

DRAFT ISSUE

PROJECT
NAT WEST - PRESTWICH
463 BURY NEW ROAD
PRESTWICH
GREATER MANCHESTER, M25 1AB



TITLE
GROUND FLOOR
BWIC MECH SERVICES



M&E BUILDING SERVICES LTD

DL M&E BUILDING SERVICES LTD
KINGS HOUSE
STOTTS PARK
JAMES STREET
WESTHOUGHTON
BOLTON, BL5 3QR
TEL : 01942 842507
E-MAIL : info@dl-bsl.co.uk



THIS DRAWING IS THE PROPERTY OF DL M&E BUILDING SERVICES LIMITED. AND MUST NOT BE COPIED OR REPRODUCED WITHOUT THE PERMISSION IN WRITING OF DL M&E BUILDING SERVICES LIMITED.

DRAWN GD CAD GD CHECKED AH

SCALE 1:100 AT A3 DATE OCT 2020

DRAWING No E-20-2929-B-00-5001 REV P1

BASED ON LAYOUT
3452/G1/GD Rev E

P1 FIRST ISSUE GD 13/10/20

Builders Work Schedule

REF	Description	Location	Diameter (mm)	Width (mm)	Height (mm)
BW01	AC Pipework	Work Area	100		
BW02	AC Pipework	Interview Room	100		
BW03	AC Pipework	Public Area	100		
BW04	AC Pipework	Interview Room	100		
BW05	AC Pipework	DDA Interview Room	100		