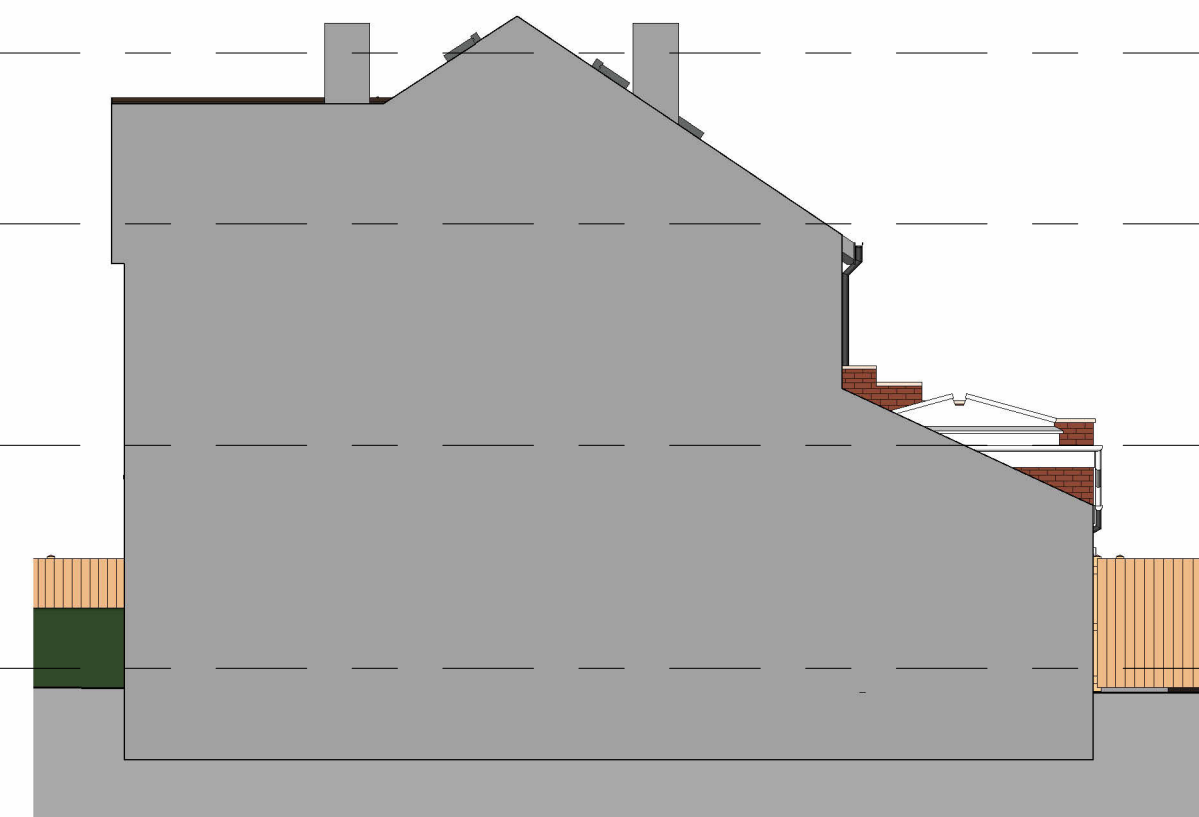
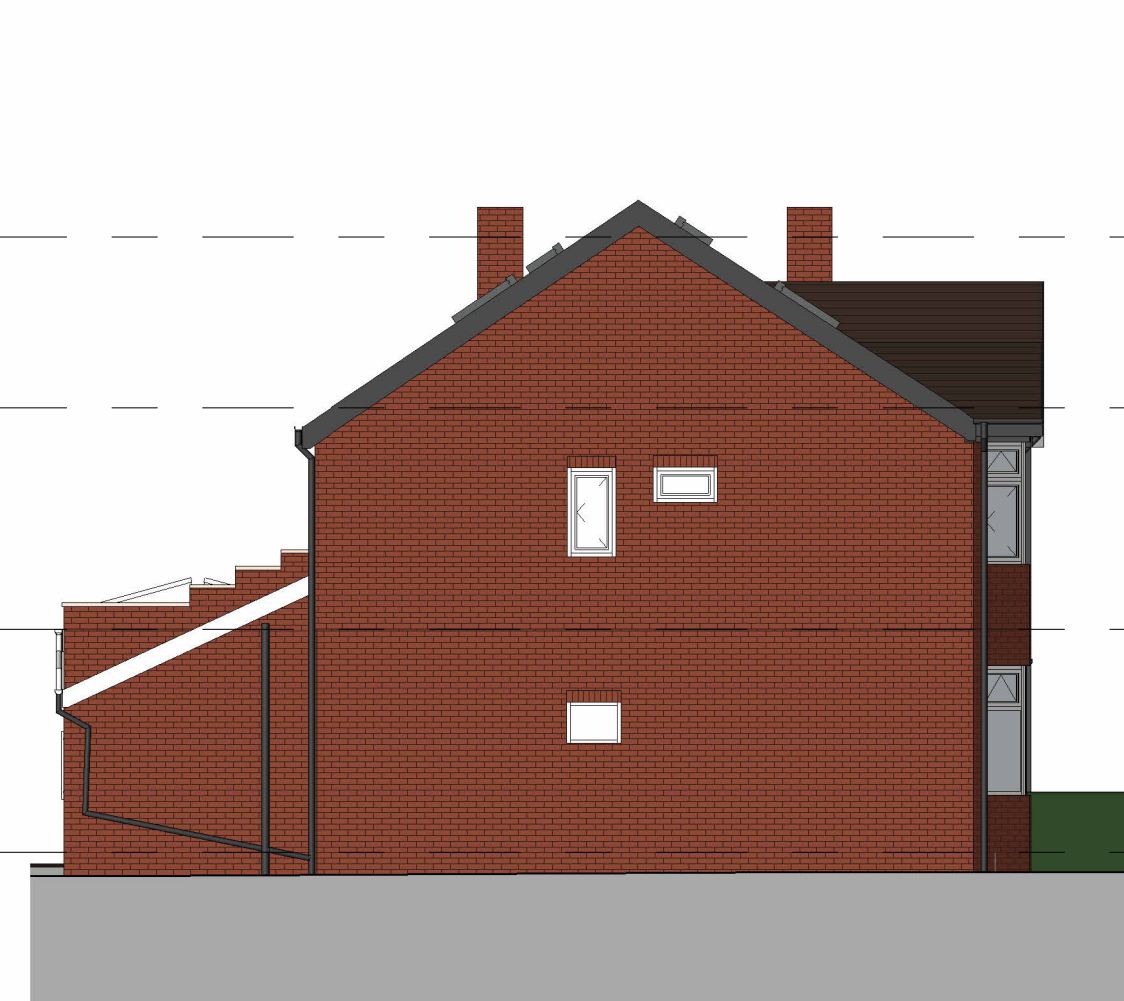
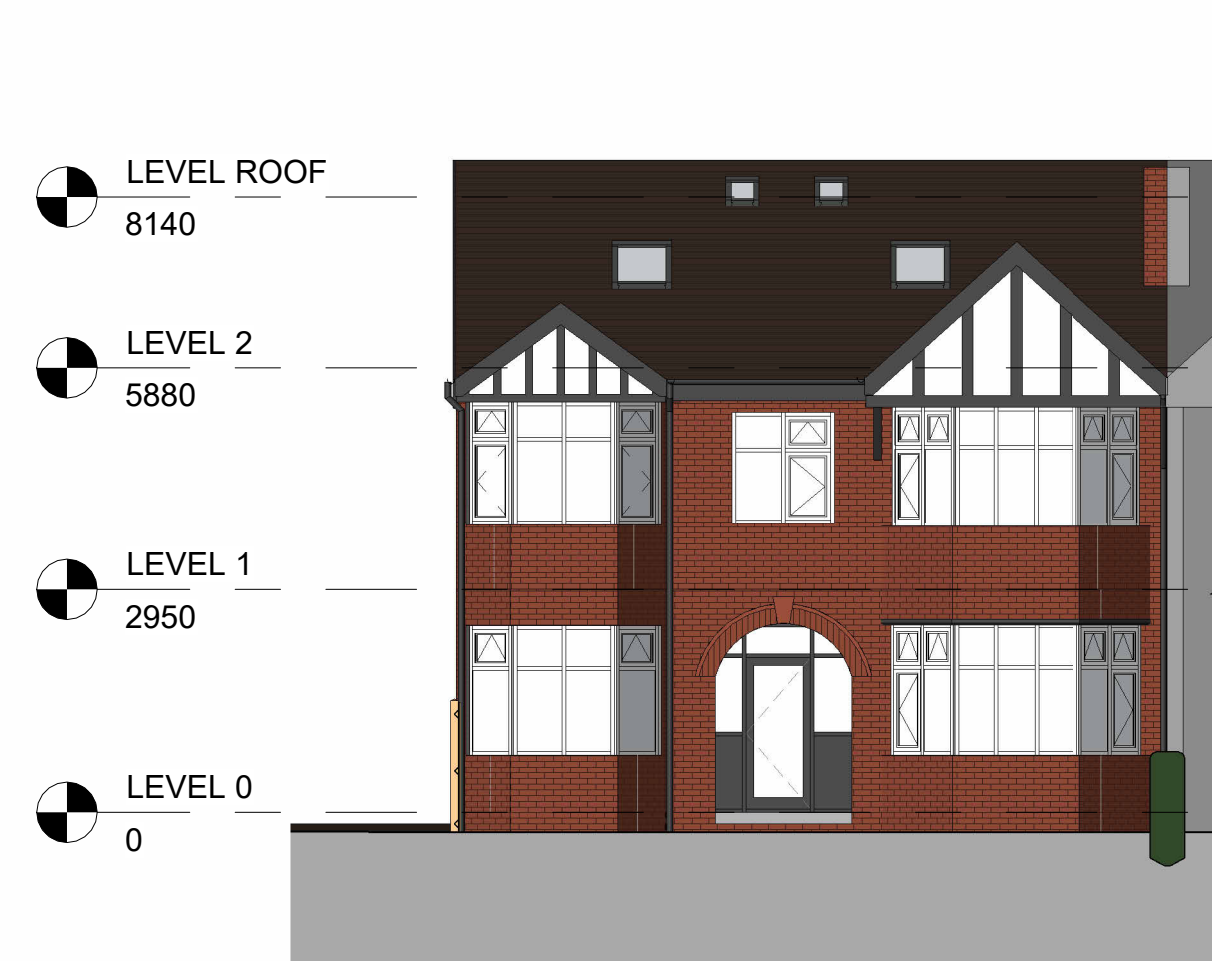
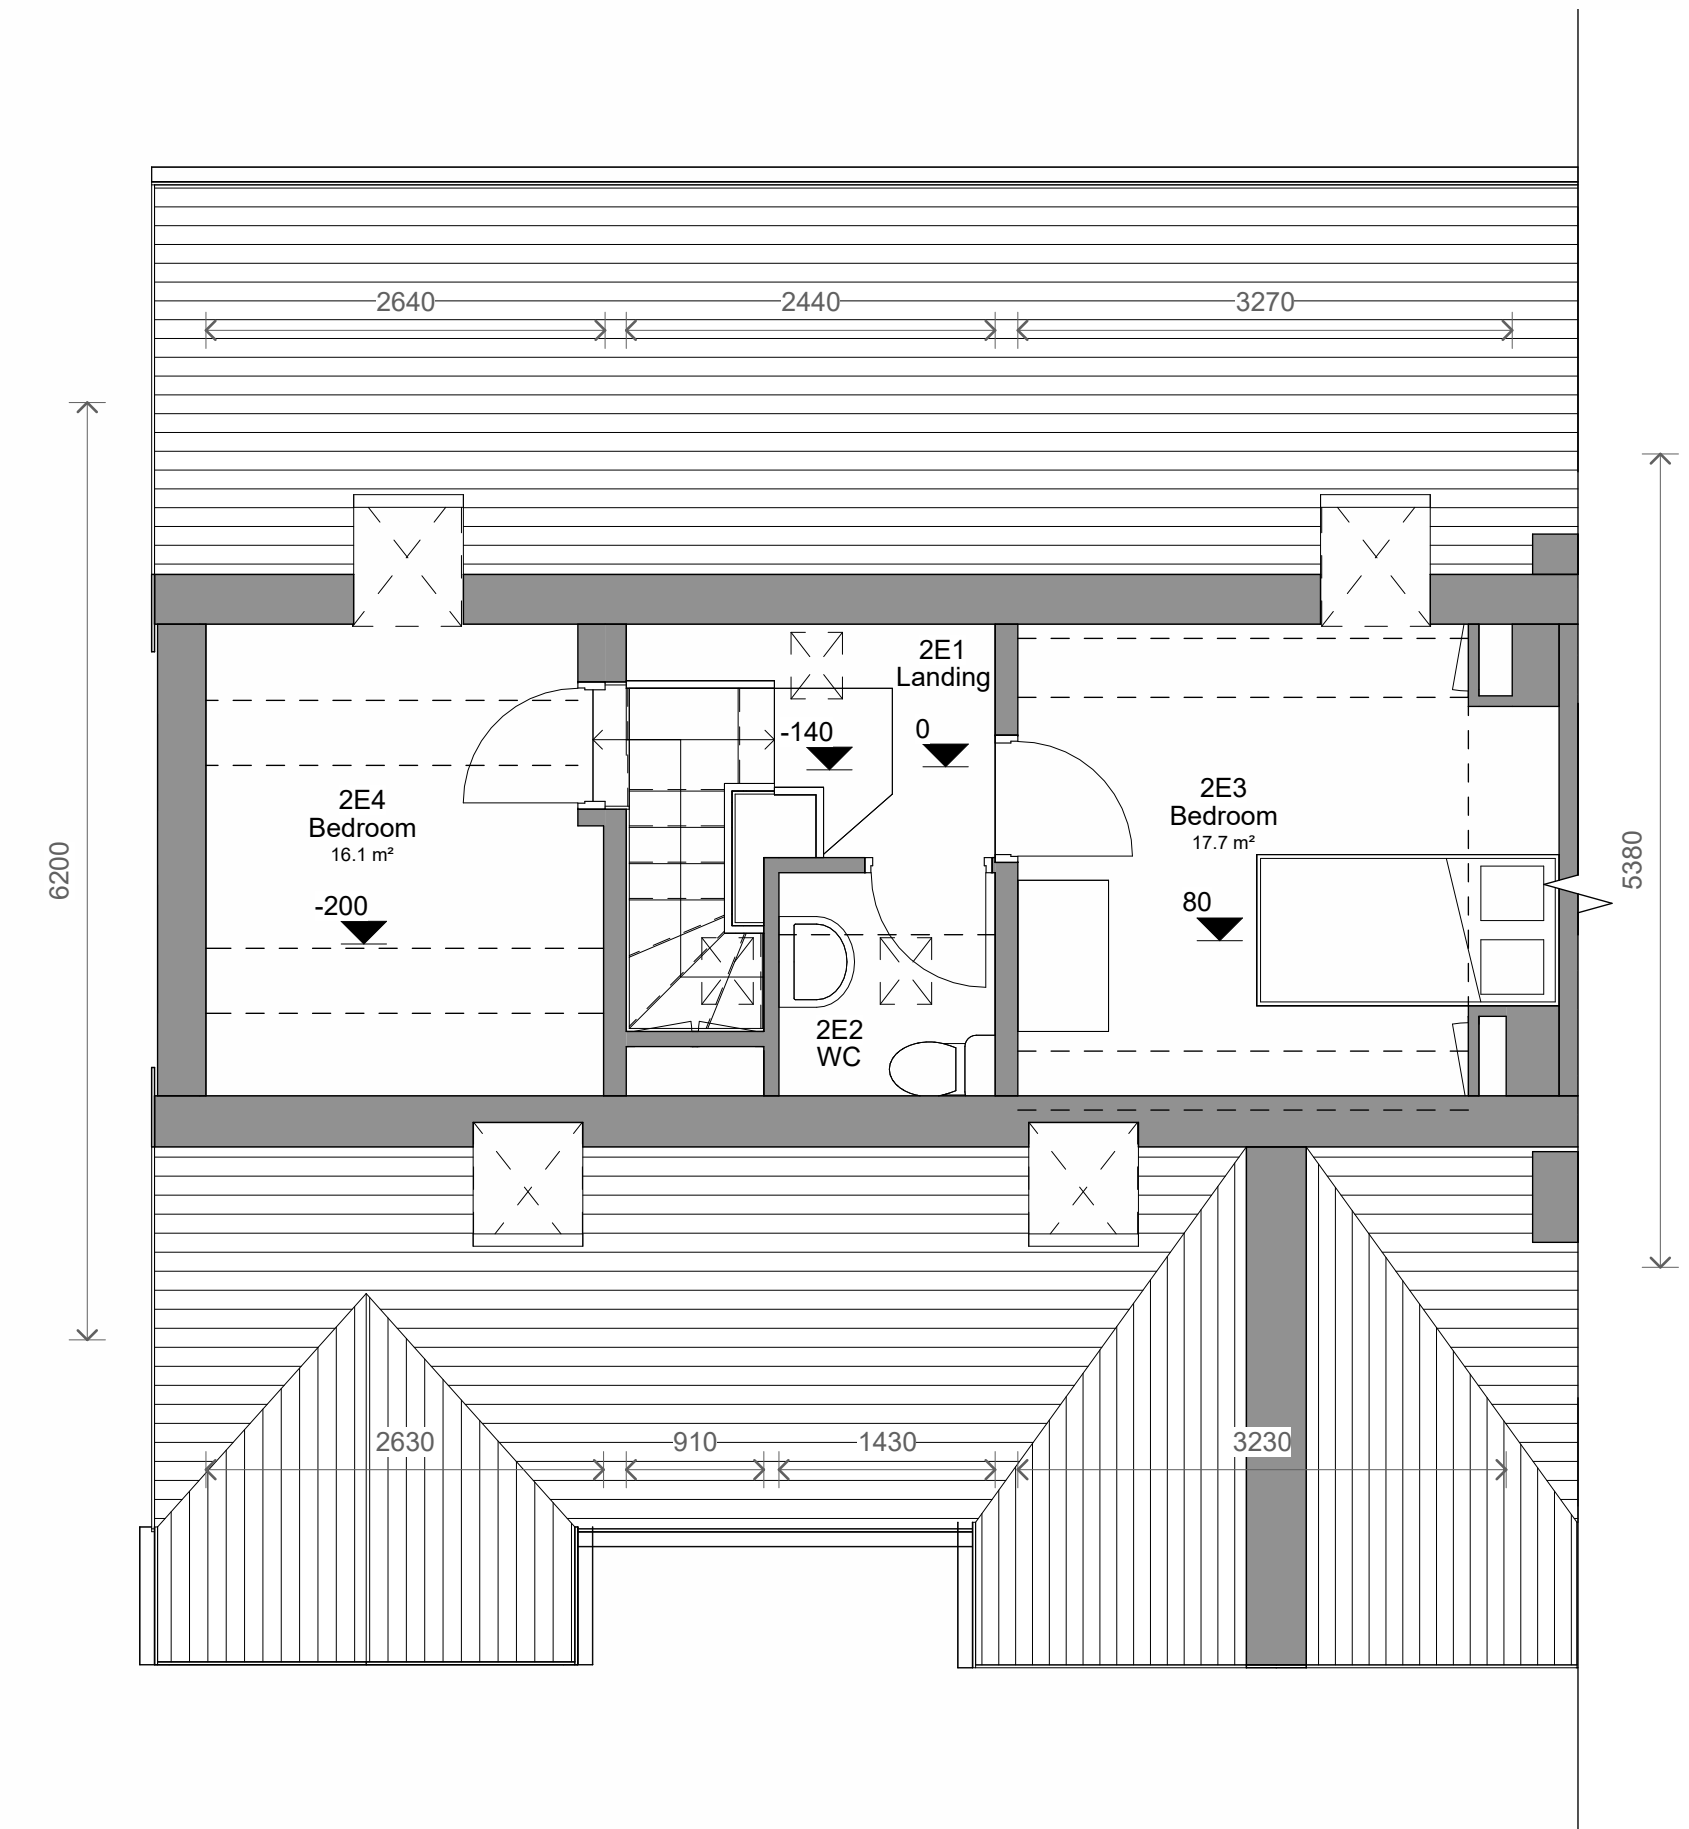
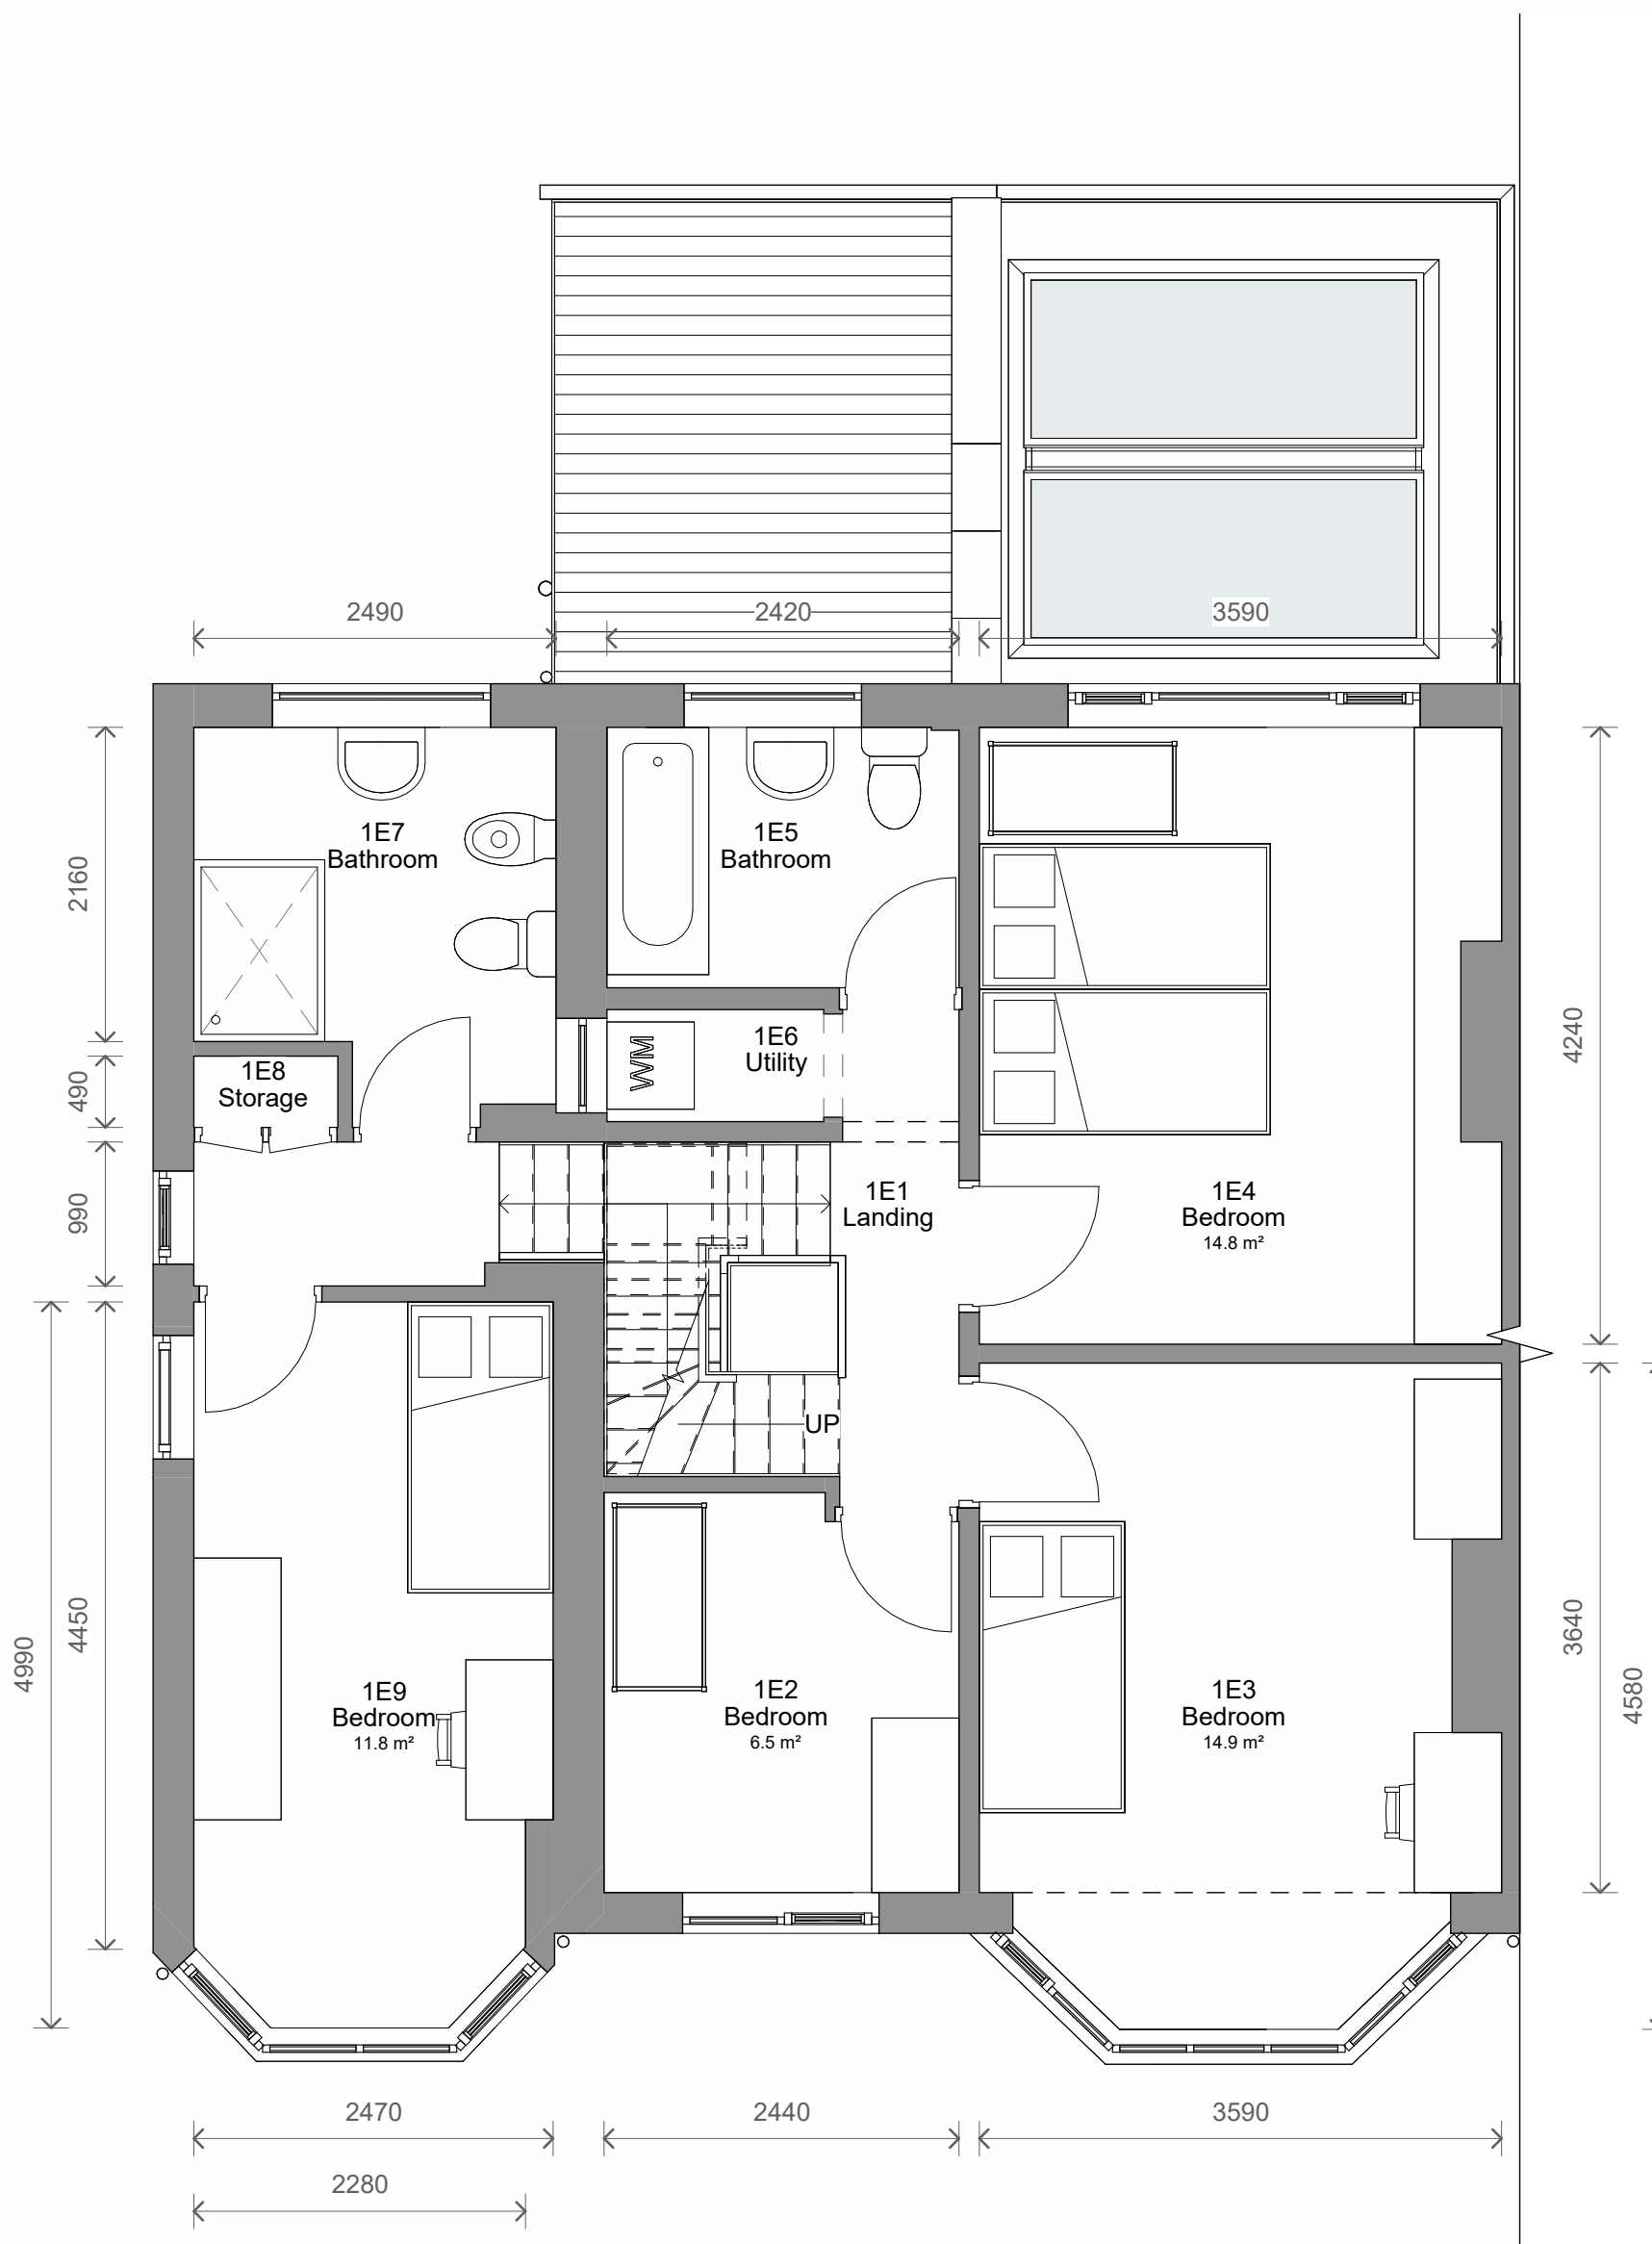
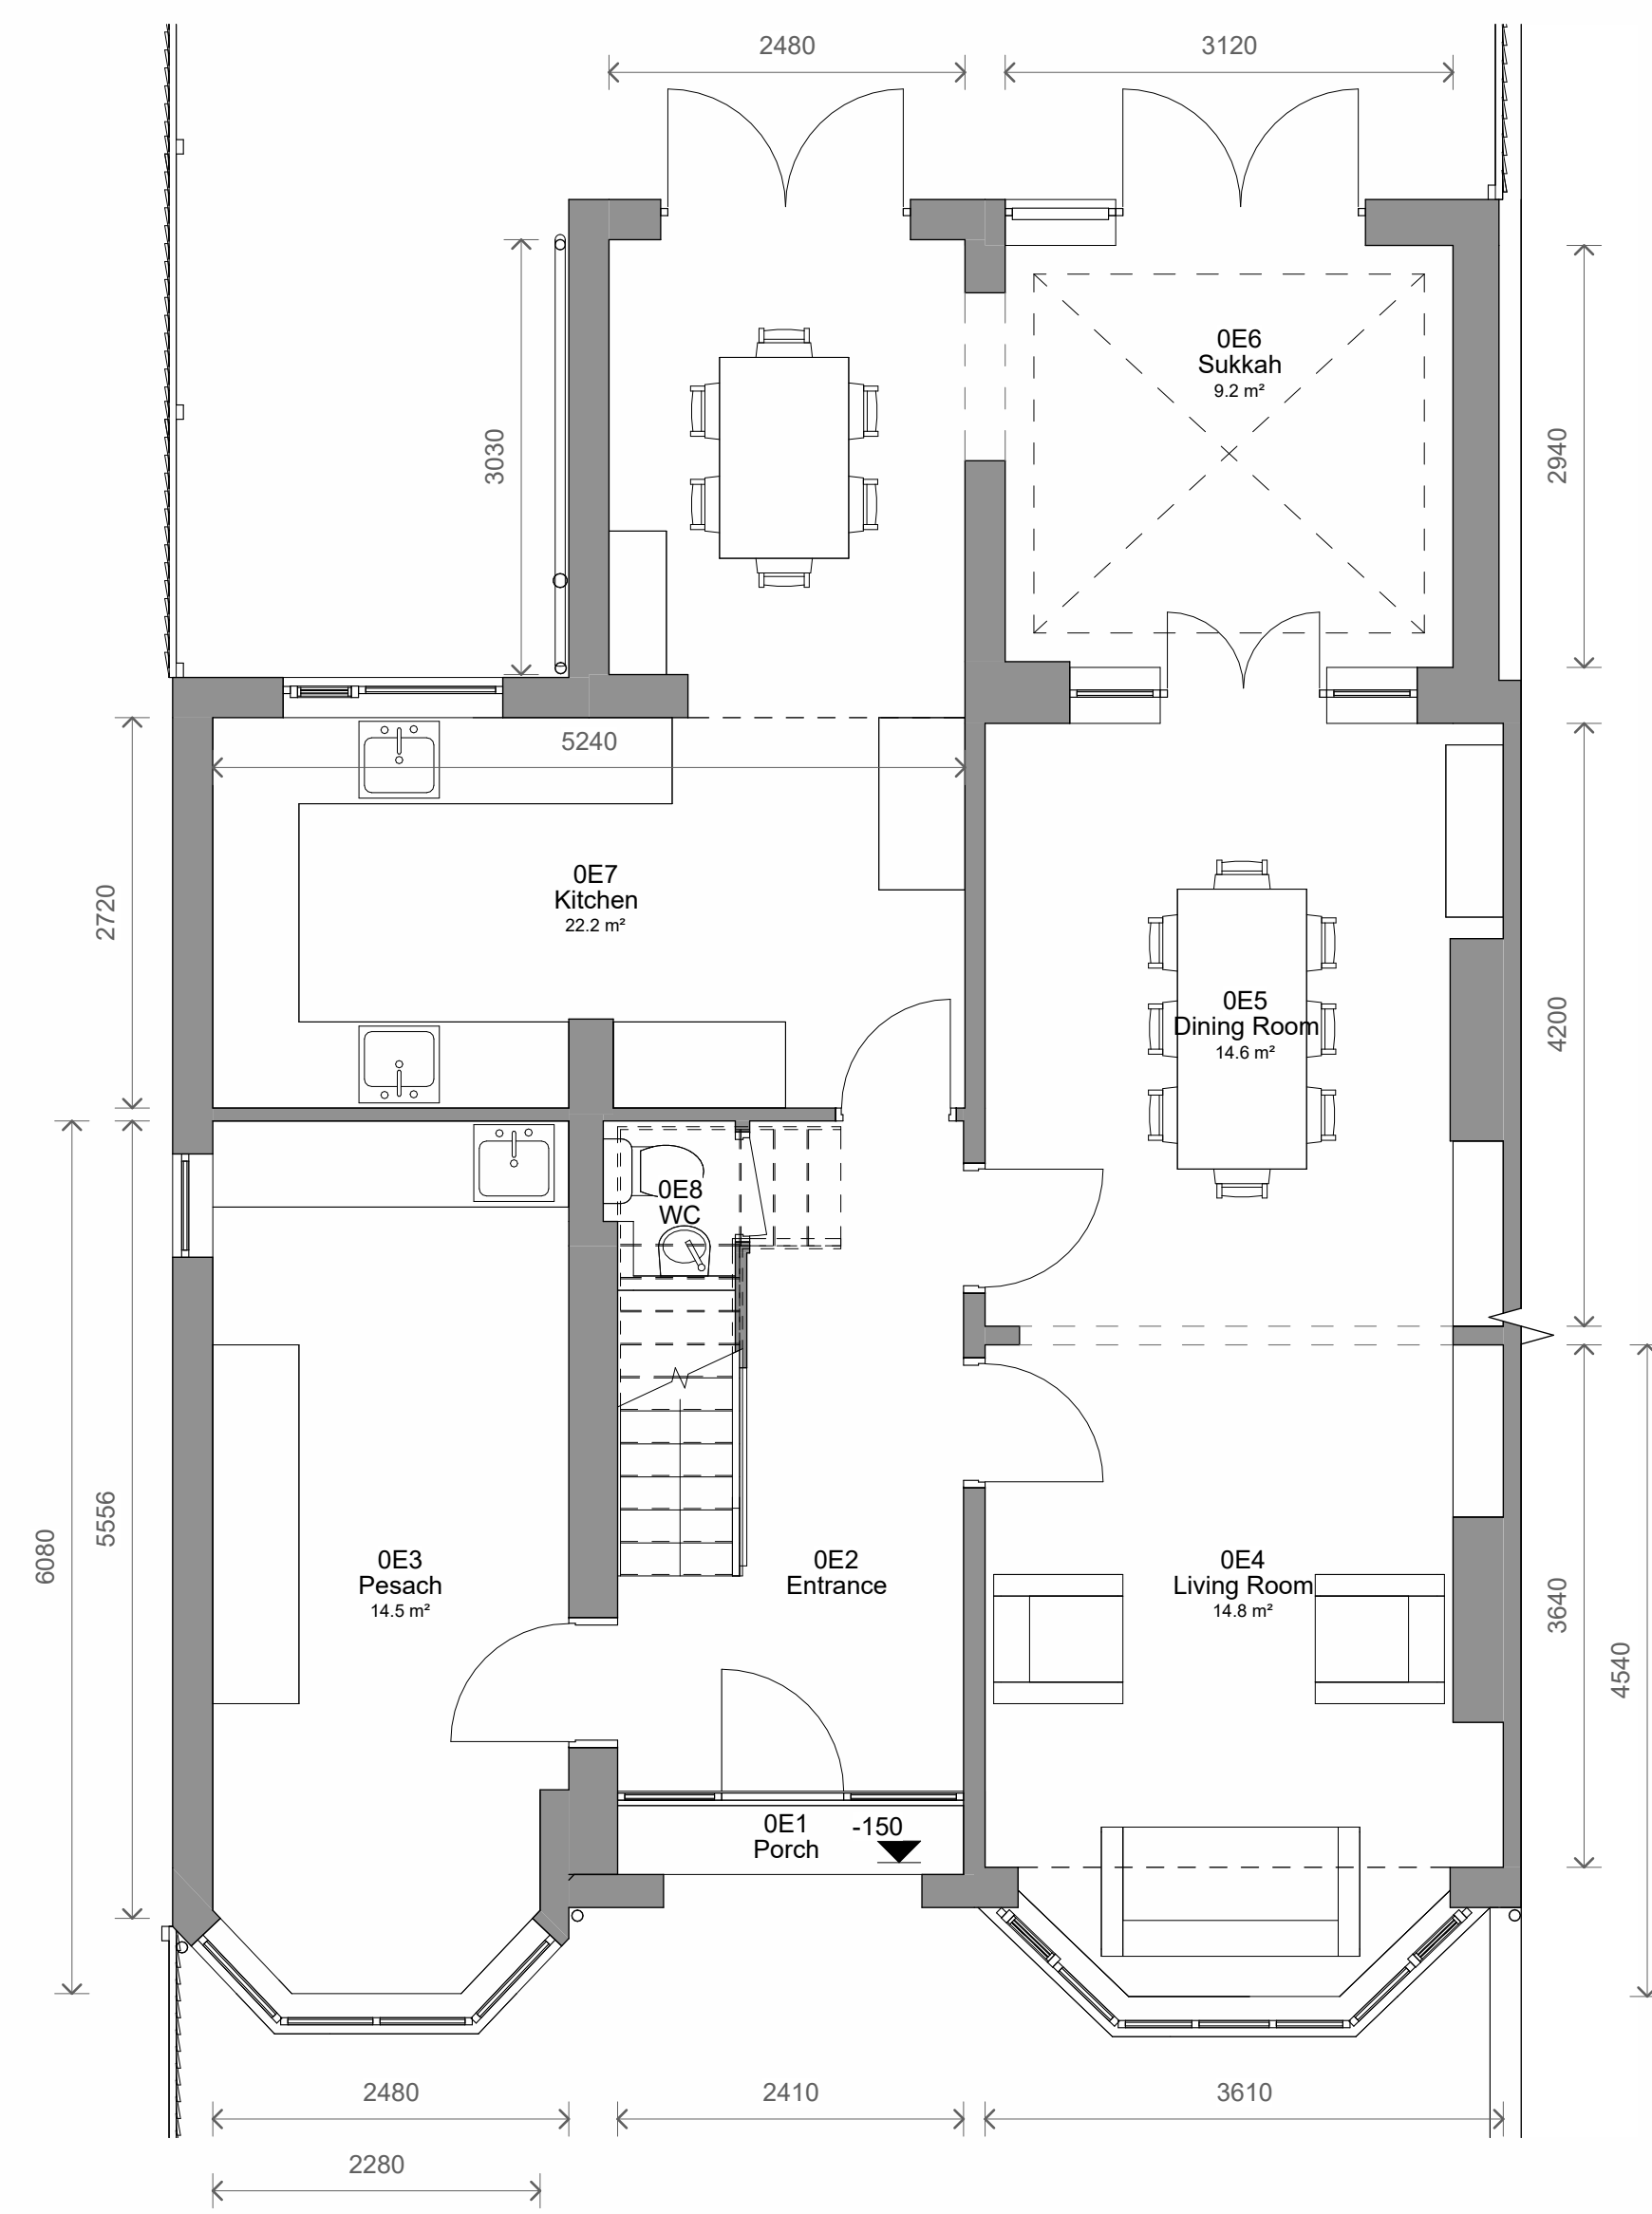


No.	Description	Date	Initial
PROJECT 10 Holmfield Avenue			
TITLE Existing Plans and Elevations			
STATUS DESIGN			
DRAWN BY	DATE	SCALE (@ 1")	
JB	05/02/2025	As indicated	
PROJECT NUMBER		DRAWING NUMBER	REV
GSS24206		002	
GOLD SKETCH S T U D I O S www.goldsketch.co.uk info@goldsketch.co.uk 0161 792 9595			
NOTE: ©COPYRIGHT - ALL RIGHTS RESERVED. THIS DRAWING MAY NOT BE REPRODUCED WITHOUT PRIOR WRITTEN CONSENT. DRAWINGS TO BE USED FOR THE STATUS INDICATED ONLY. ALL DIMENSIONS AND SETTING OUT SHALL BE CHECKED AND CONFIRMED ON SITE. ANY DISCREPANCIES TO BE REPORTED TO THE DESIGNER IMMEDIATELY. THE COMPLETION OF ANY WORK, AND THE RESULTS TO BE IN ACCORDANCE WITH THE CURRENT BUILDING REGULATIONS, RELEVANT CODES OF PRACTICE AND BRITISH STANDARDS. ALL DIMENSIONS ON THIS DRAWING ARE IN METRES (UNLESS OTHERWISE STATED).			