




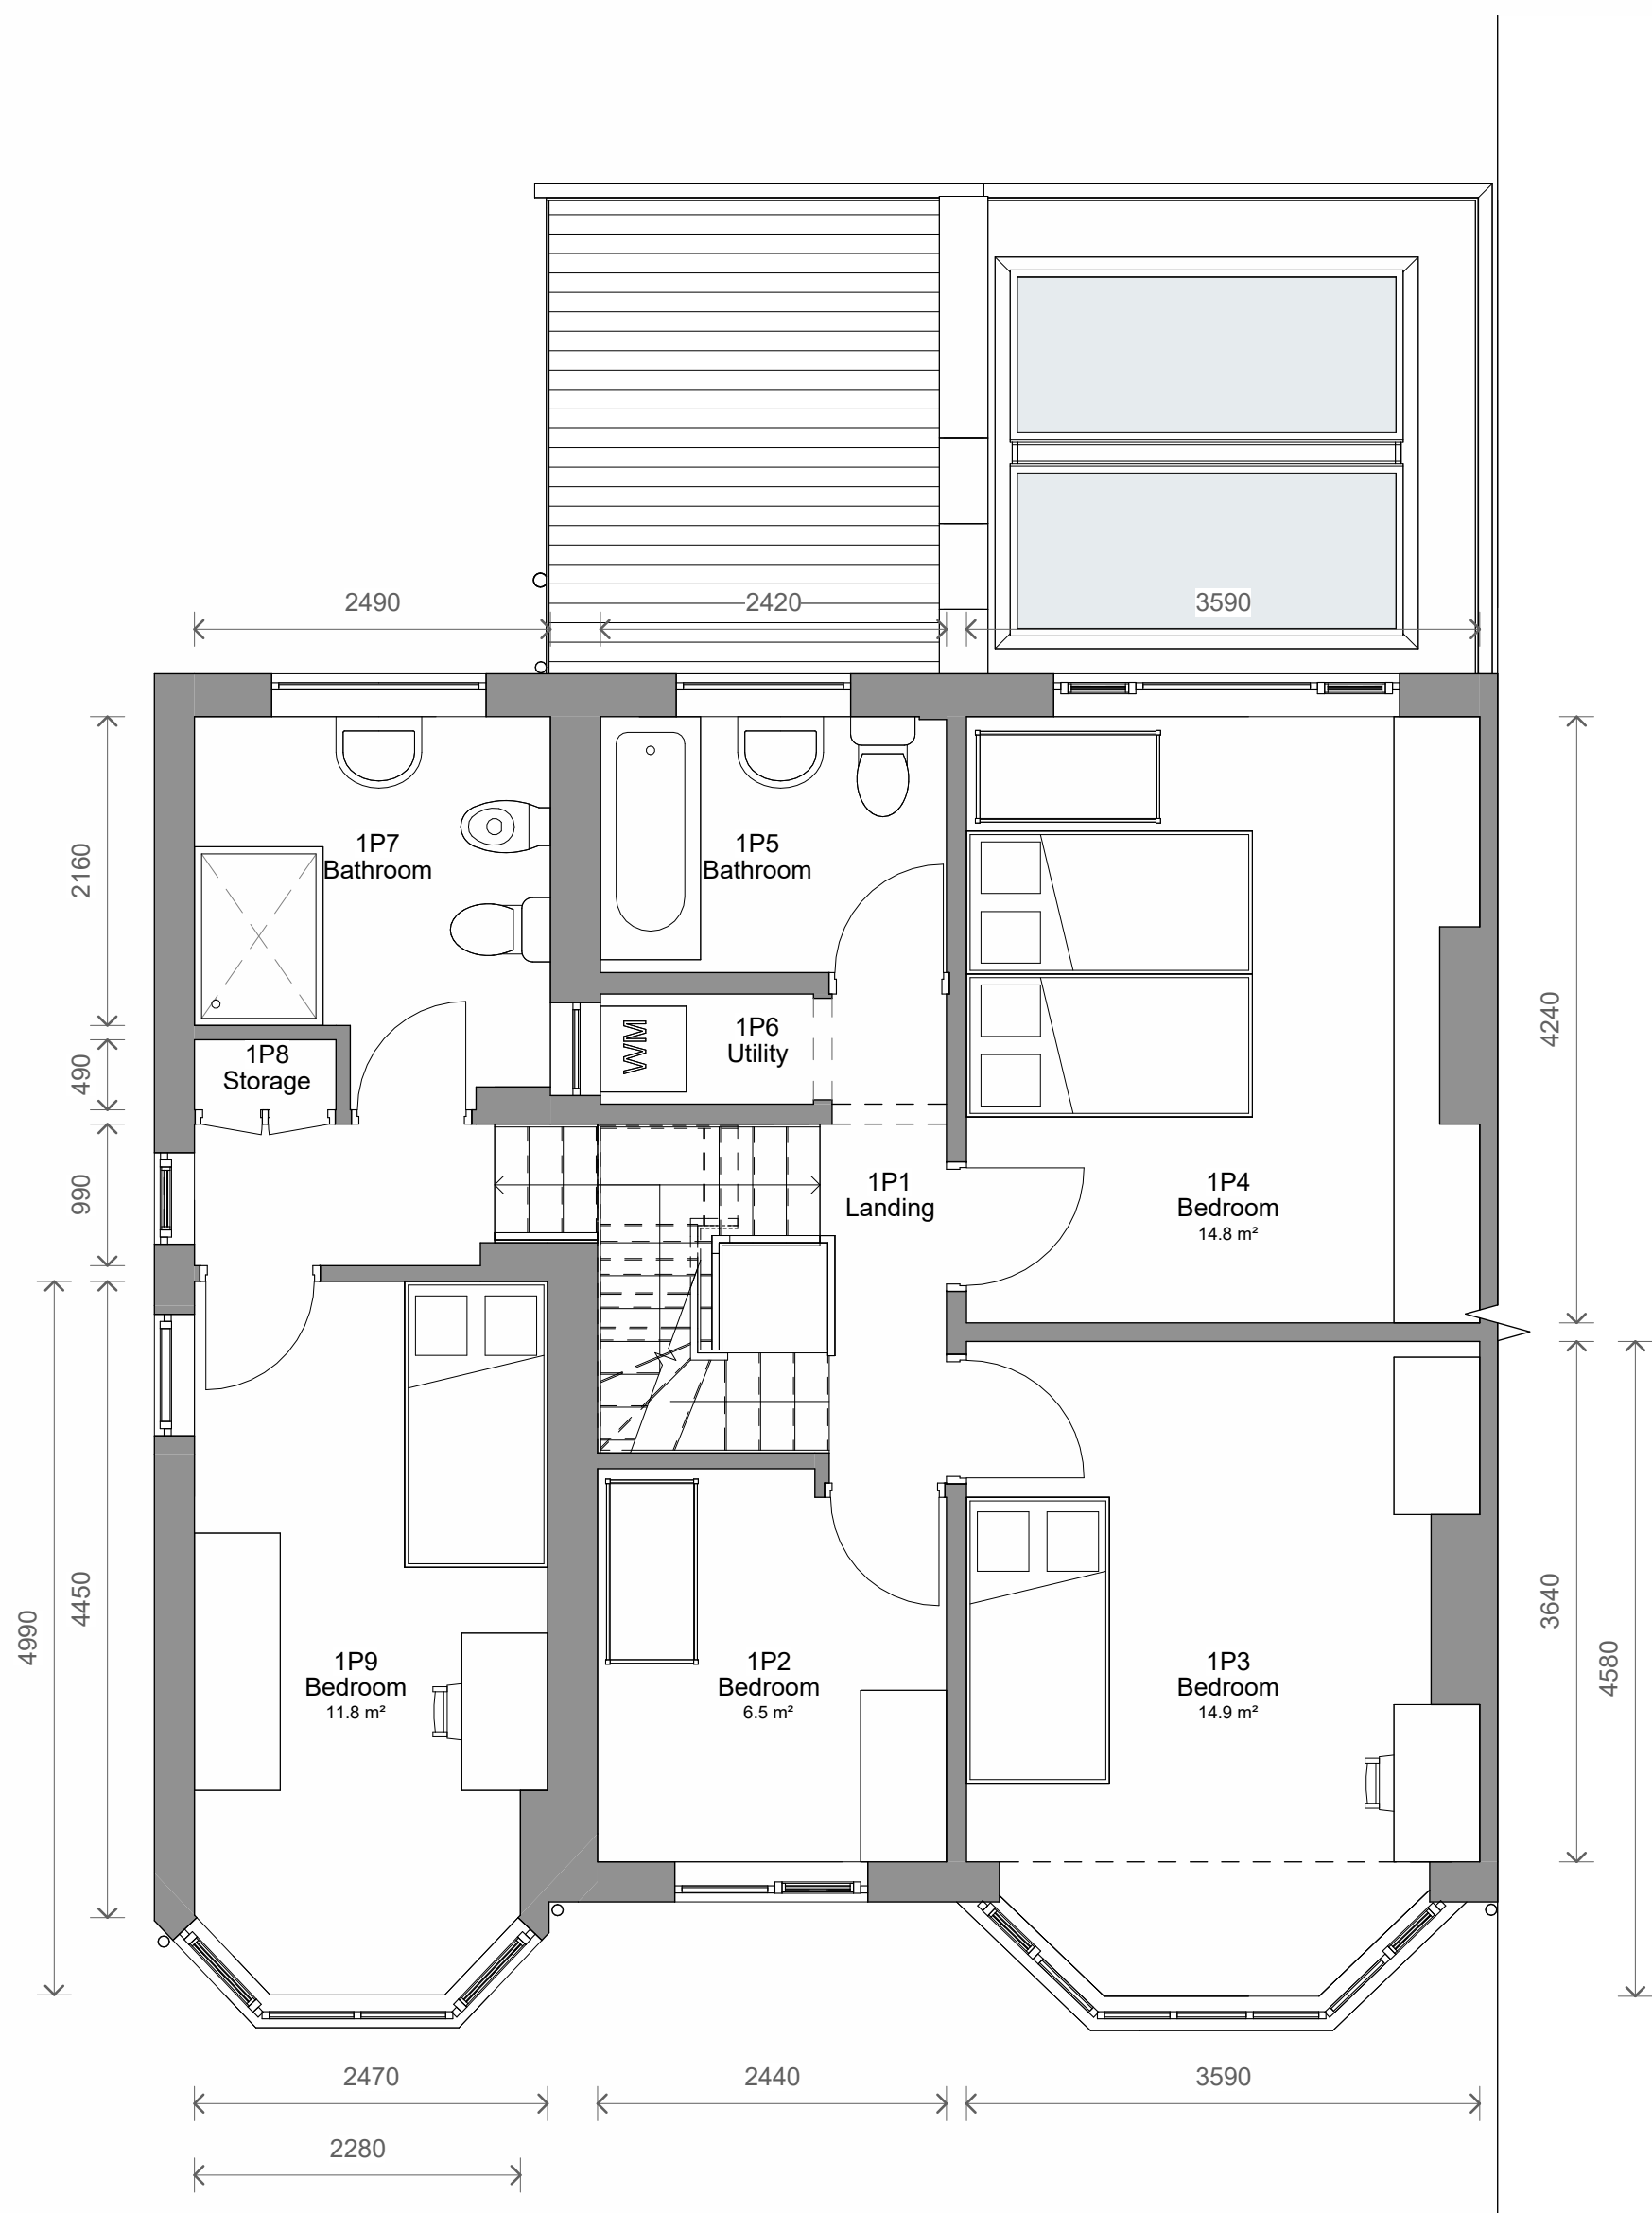


2 Level 1 - Proposed
1 : 50

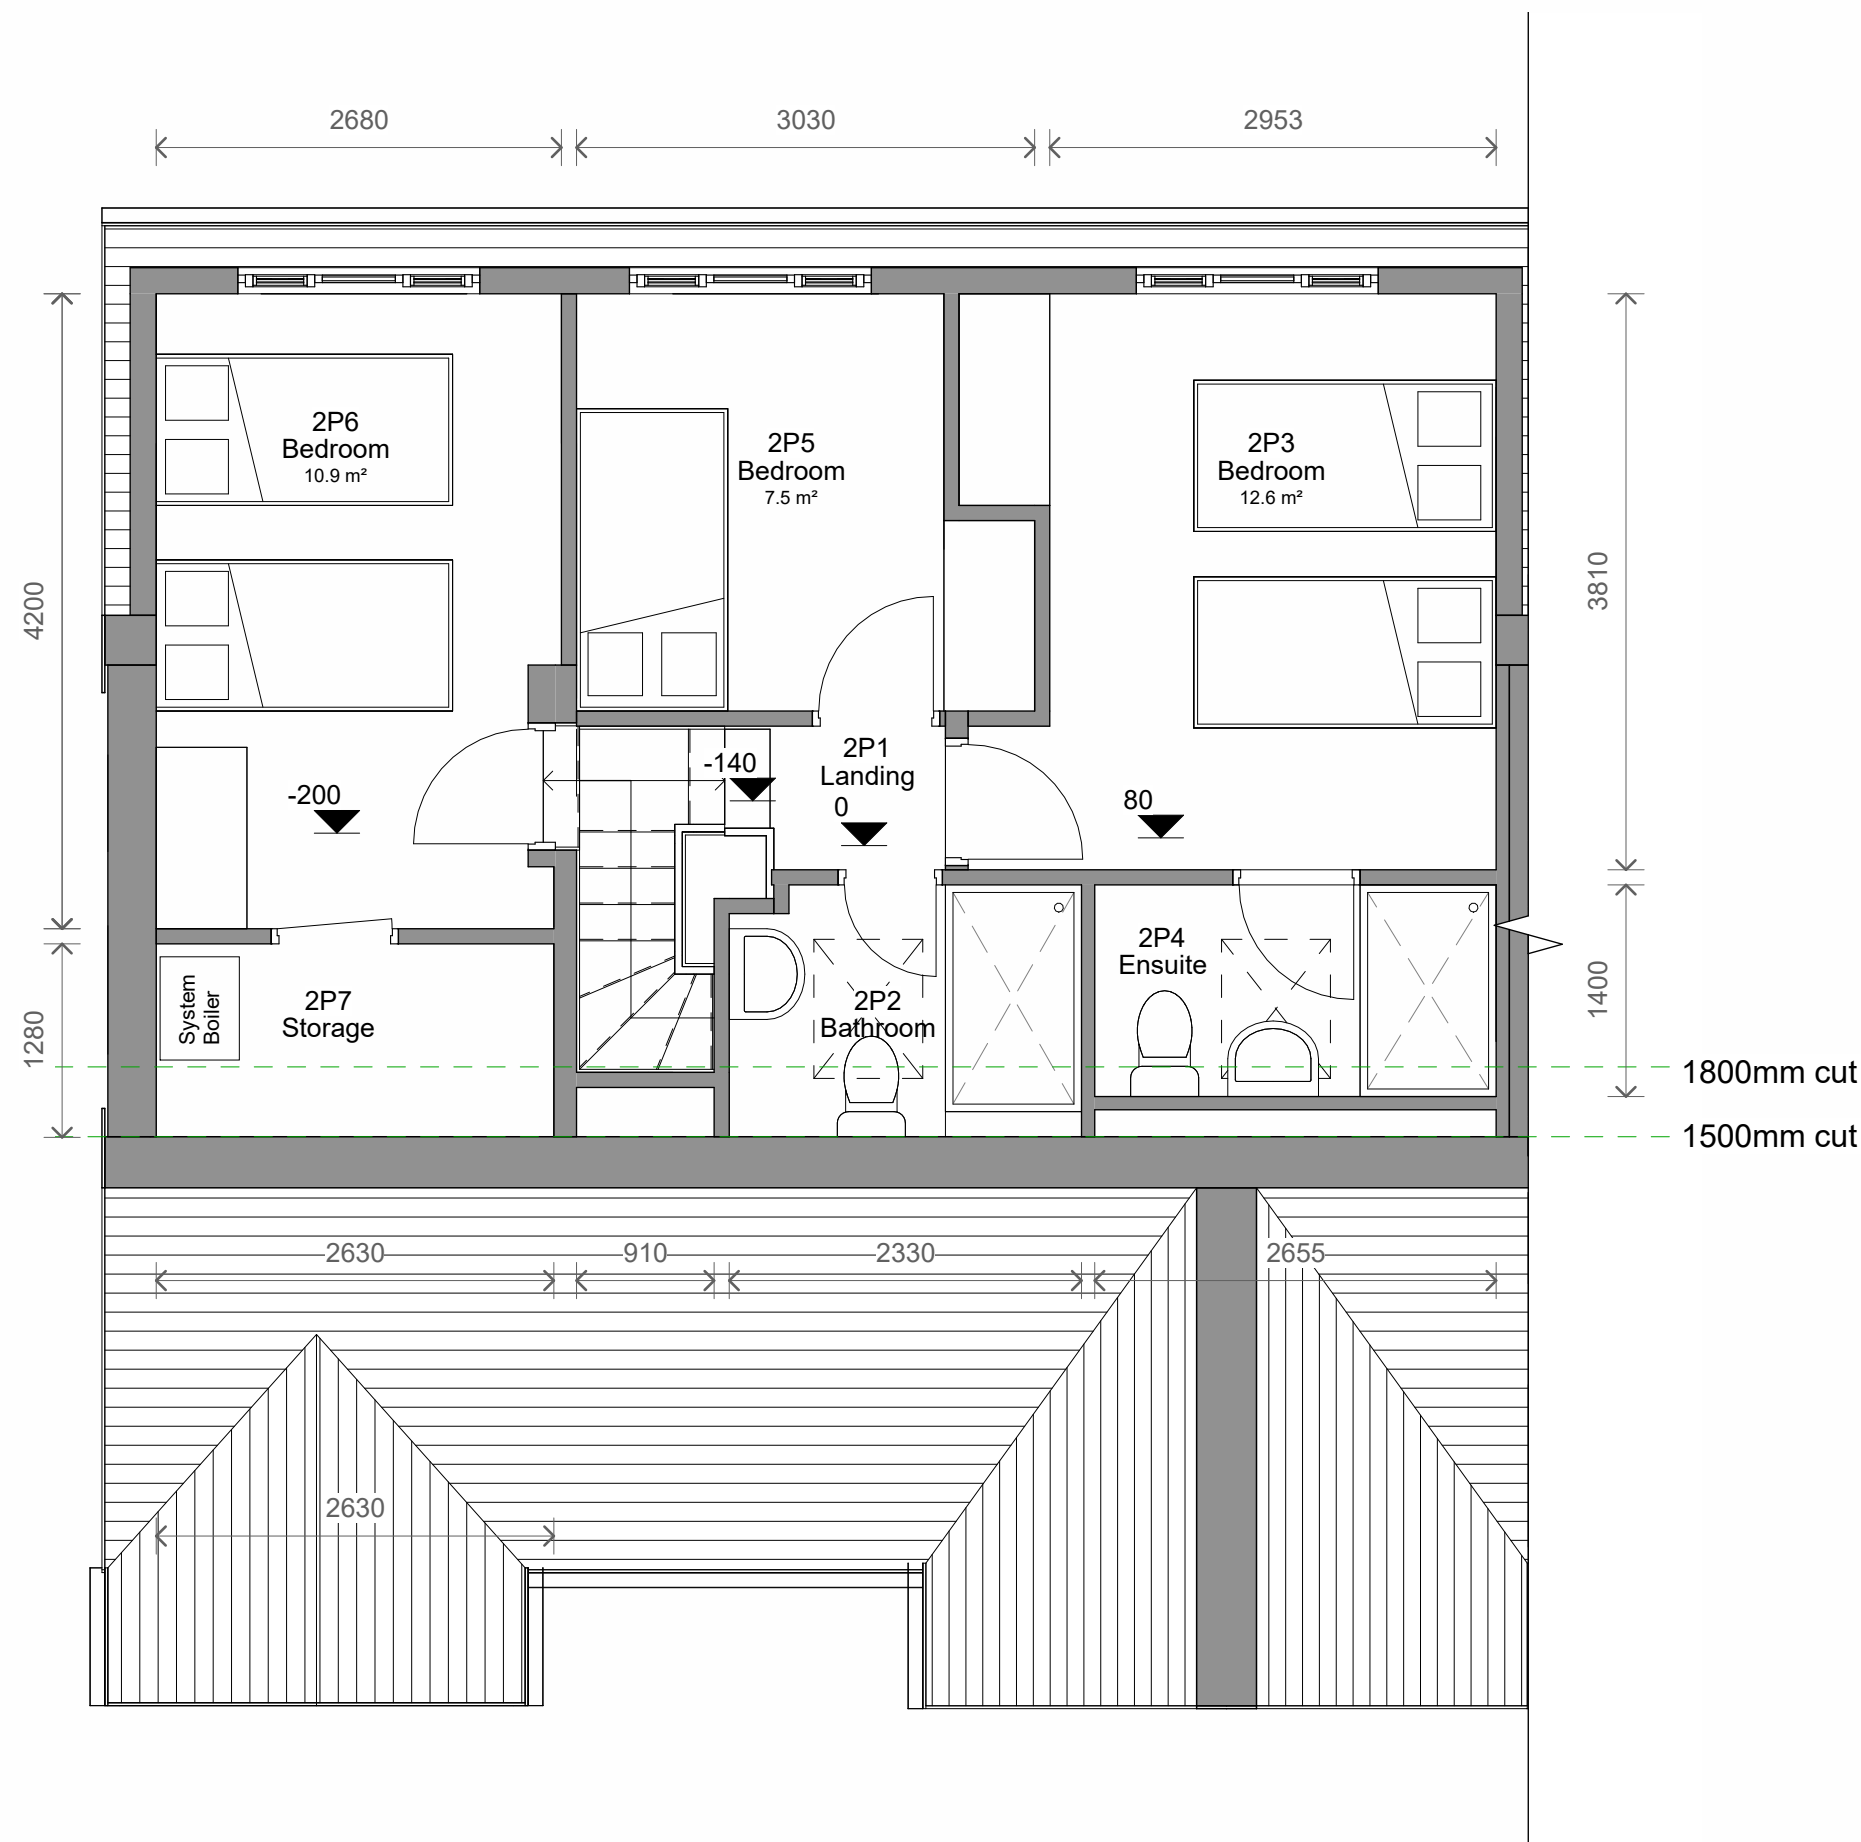

3 Level 2 - Proposed
1 : 50

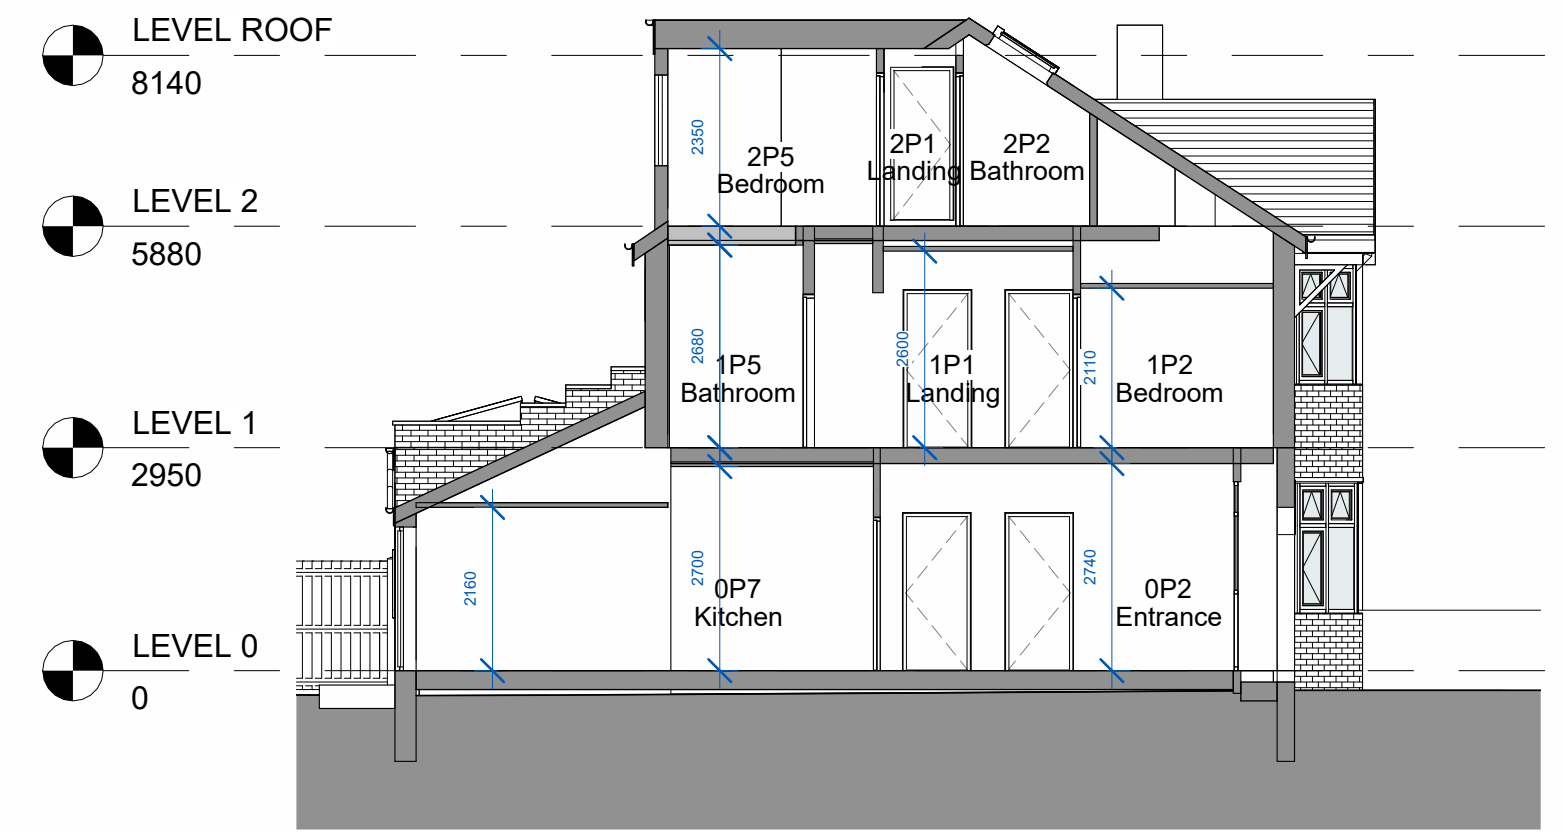


1 Section A - Proposed
1 : 100

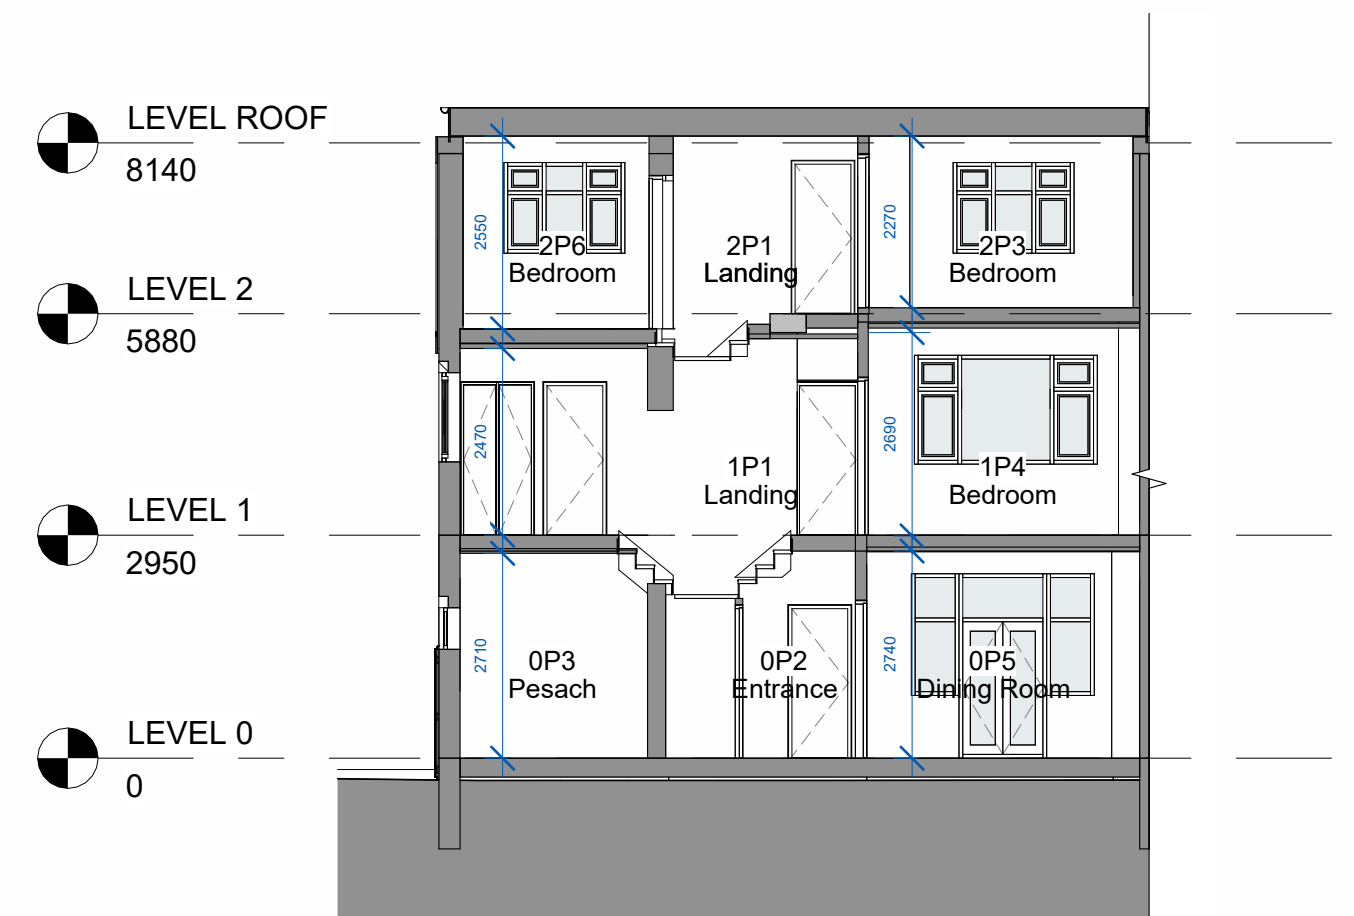

8 Section B - Proposed
1 : 100



4 Front - Proposed
1 : 100

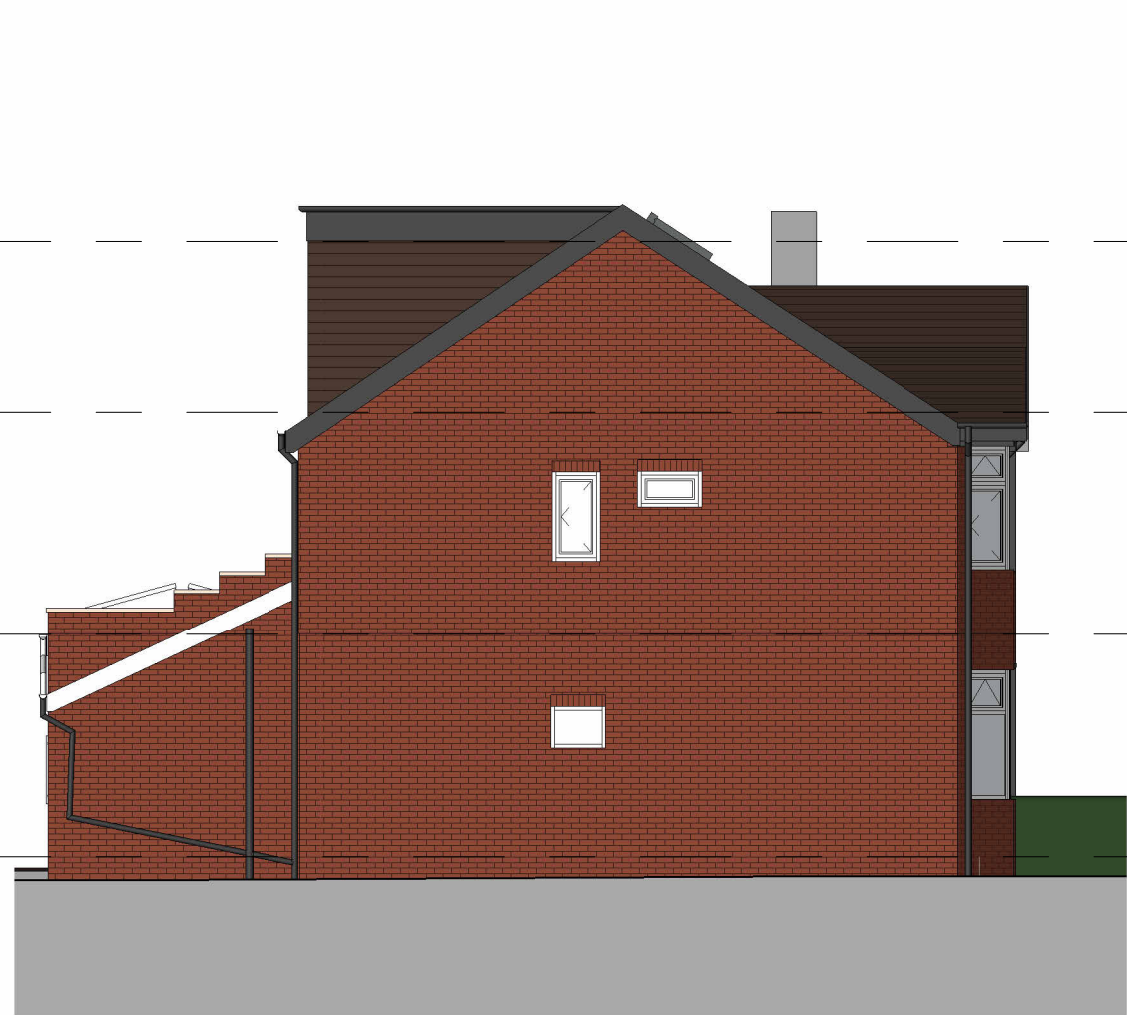


5 Left Side - Proposed
1 : 100



6 Rear - Proposed
1 : 100



7 Right Side - Proposed
1 : 100

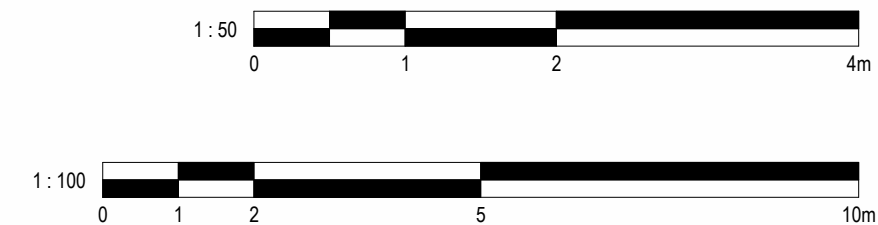

No.		Description		Date	Initial
PROJECT					
10 Holmfield Avenue					
TITLE					
Proposed Plans and Elevations					
STATUS					
DESIGN					
DRAWN BY		DATE		SCALE (@ A1)	
JB		21/02/2025		As indicated	
PROJECT NUMBER		DRAWING NUMBER			REV
GSS24206.3		003			
GOLD SKETCH					
S T U D I O S					
www.golds sketch.co.uk		info@golds sketch.co.uk		0161 792 9595	
NOTES					
© COPYRIGHT - ALL RIGHTS RESERVED.					
THIS DRAWING AND ANY INFORMATION CONTAINED HEREIN IS UNCLASSIFIED AND CONFIDENTIAL. ANY DISSEMINATION OF THIS INFORMATION TO THE PUBLIC OR TO ANY OTHER PARTY WITHOUT THE WRITTEN CONSENT OF GOLD SKETCH STUDIO IS STRICTLY PROHIBITED. ALL DIMENSIONS ARE IN MILLIMETERS UNLESS OTHERWISE STATED.					