



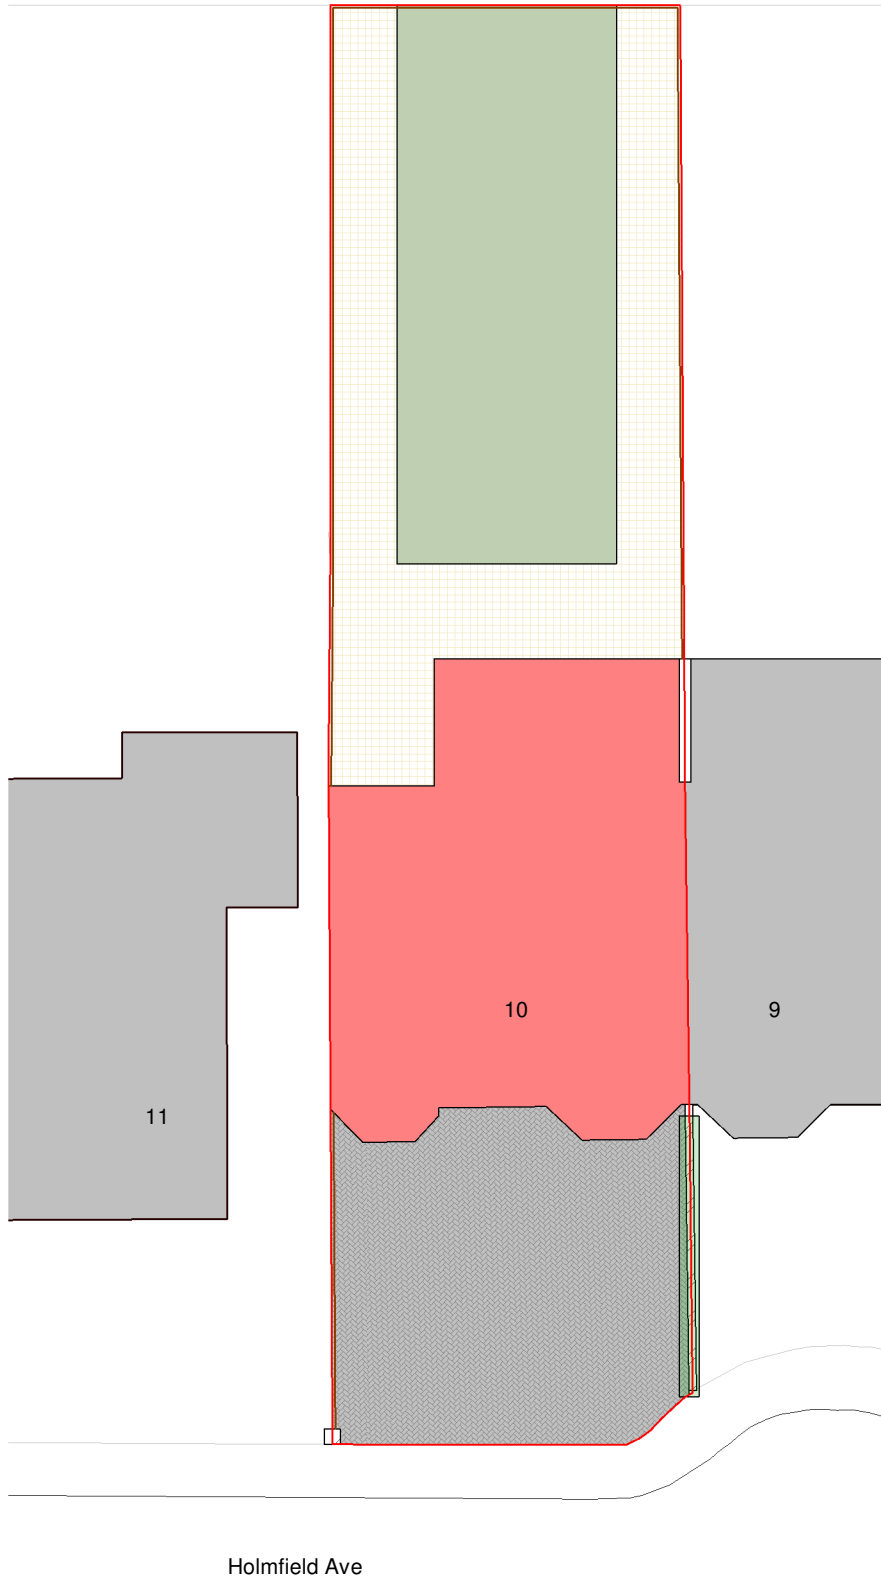


1 Site - Exisitng
1 : 200

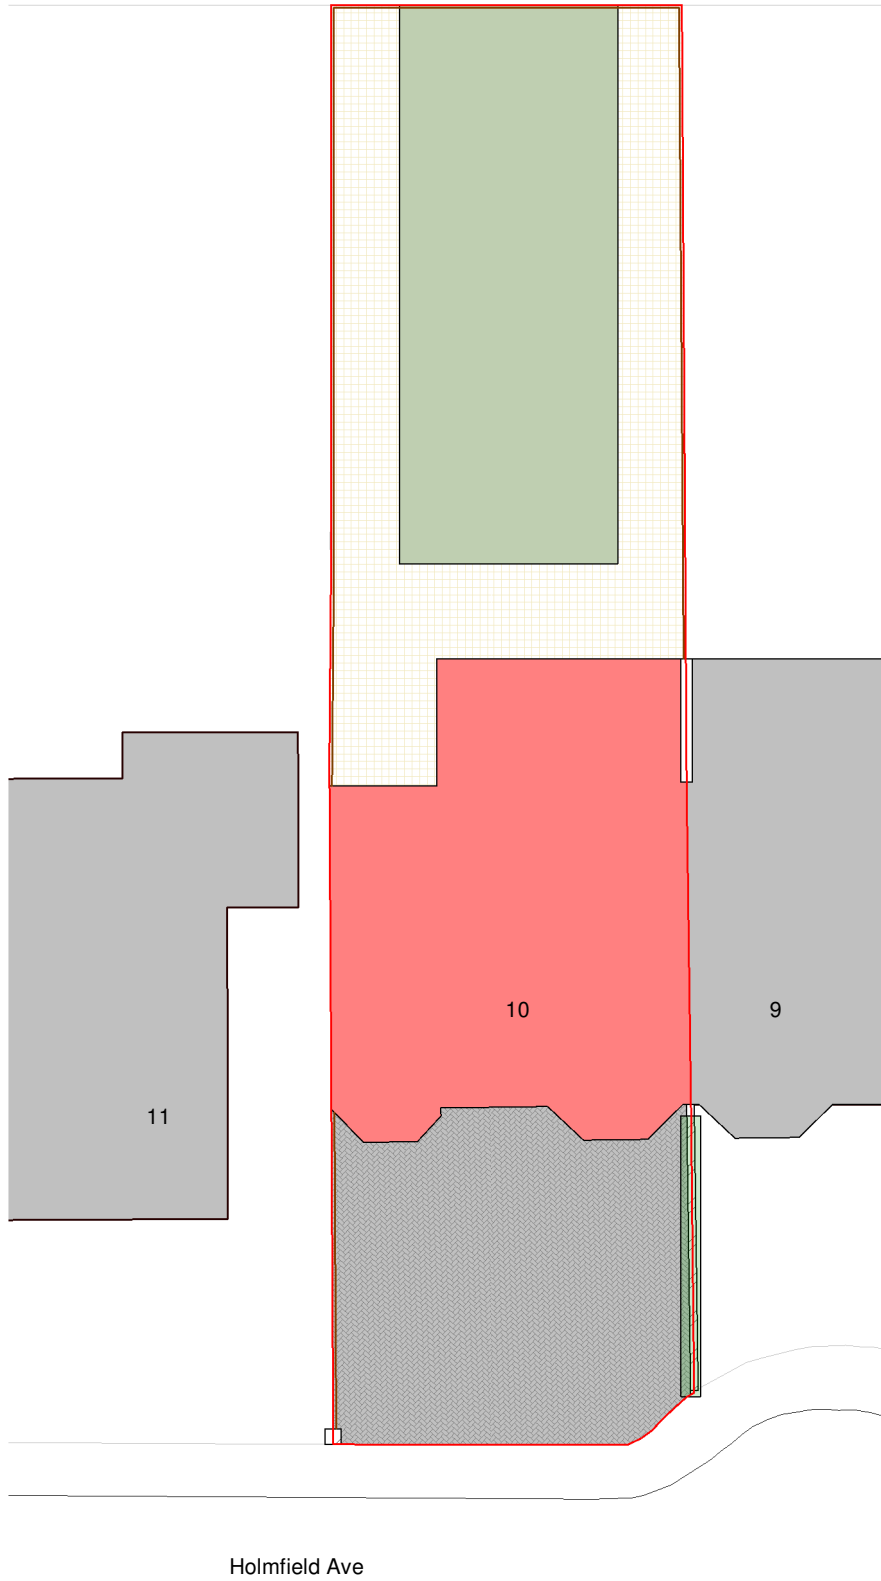

2 Site - Proposed
1 : 200

- Site Key
- Grass
 - Paving Stones
 - Driveway
 - Timber Fencing
 - Brickwork
 - Hedges
 - Existing Building

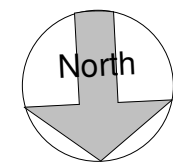

PROJECT	10 Holmfield Avenue	PROJECT NUMBER		DRAWING NUMBER		REV	G O L D S T U D I O S www.goldsketch.co.uk info@goldsketch.co.uk 0161 792 9595 NOTES © COPYRIGHT : ALL RIGHTS RESERVED. THIS DRAWING MUST NOT BE REPRODUCED WITHOUT PRIOR WRITTEN CONSENT. DRAWING TO BE USED FOR THE STATUS INDICATED ONLY. ALL DIMENSIONS AND SETTINGS OUT SHALL BE CHECKED AND CONFIRMED ON SITE. ANY DISCREPANCIES TO BE REPORTED TO THE DESIGNER PRIOR TO THE COMMENCEMENT OF ANY WORK. ALL WORK AND MATERIALS TO BE IN ACCORDANCE WITH CURRENT STATUTORY LEGISLATION, RELEVANT CODES OF PRACTICE AND BRITISH STANDARDS. ALL DIMENSIONS ON THIS DRAWING ARE IN MILLIMETRES (UNLESS OTHERWISE STATED).
TITLE	Site - Existing & Proposed	GSS24206.3		502			
STATUS	PLANNING	DRAWN BY	CHECKED BY	DATE	SCALE (@ A1)		
		CB	SG	06/03/2025	As indicated		
No. Description Date Initial							