



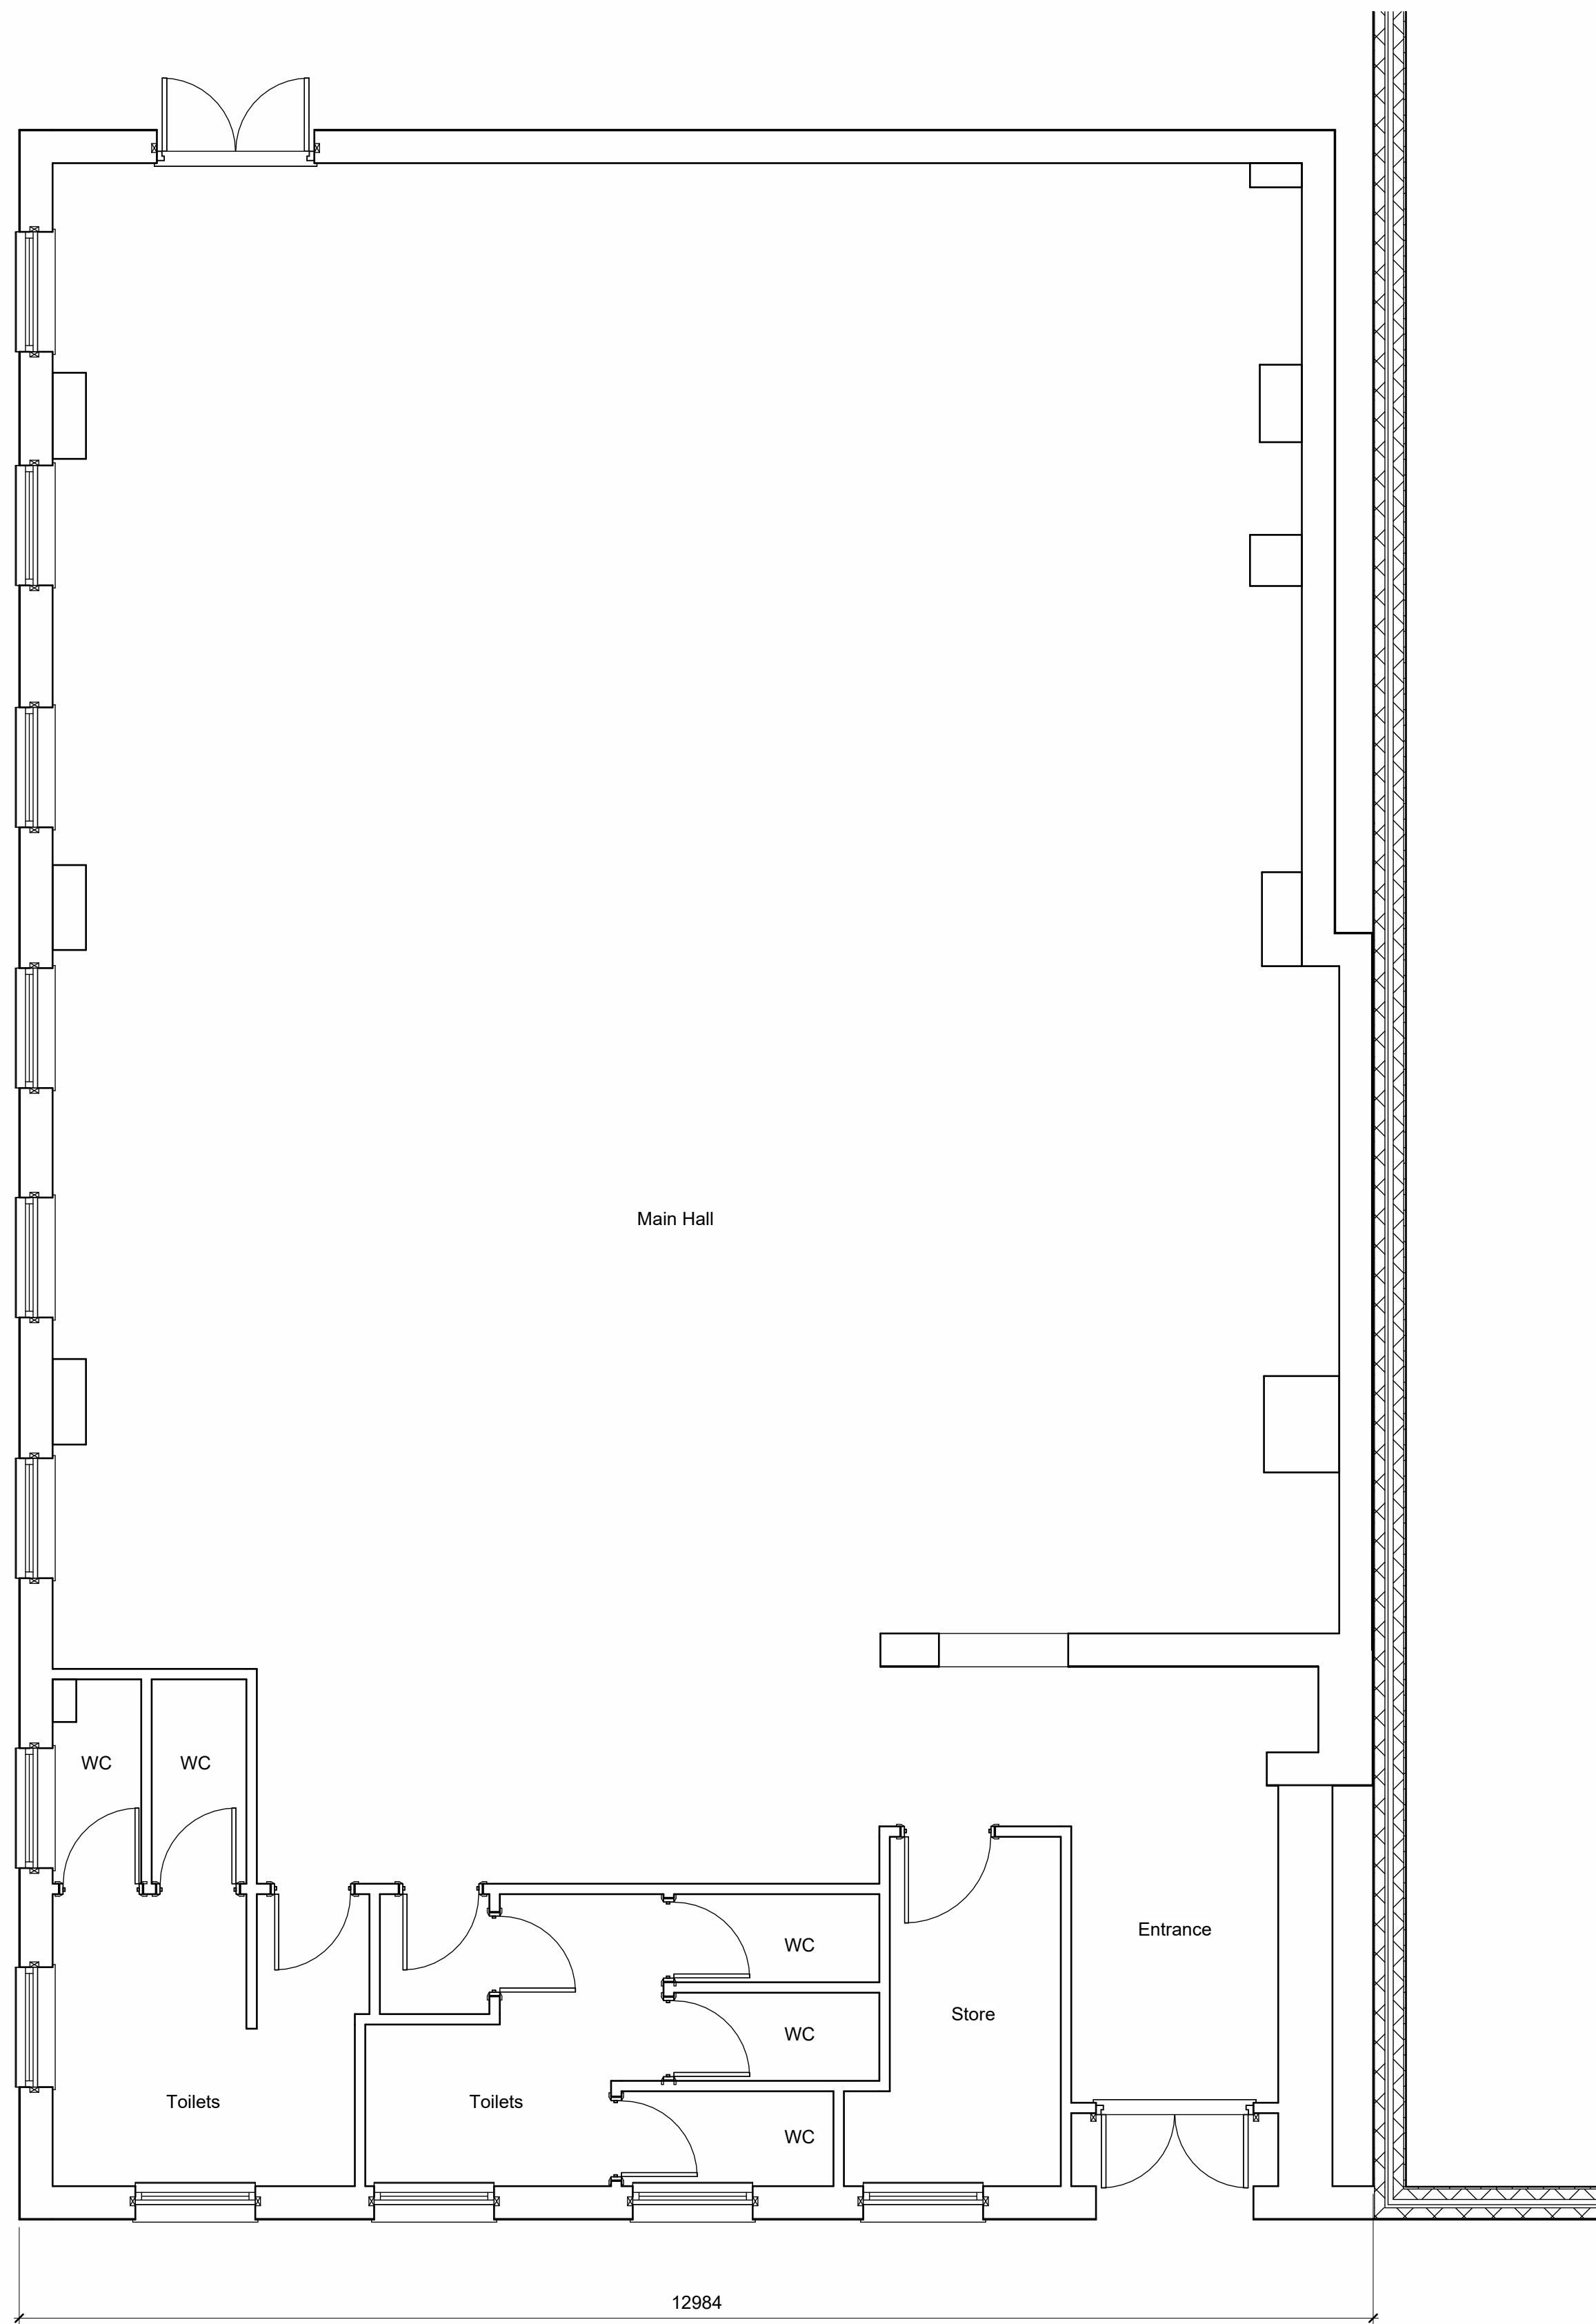


Existing GF Plan
1 : 50




Existing Front Elevation
1 : 100

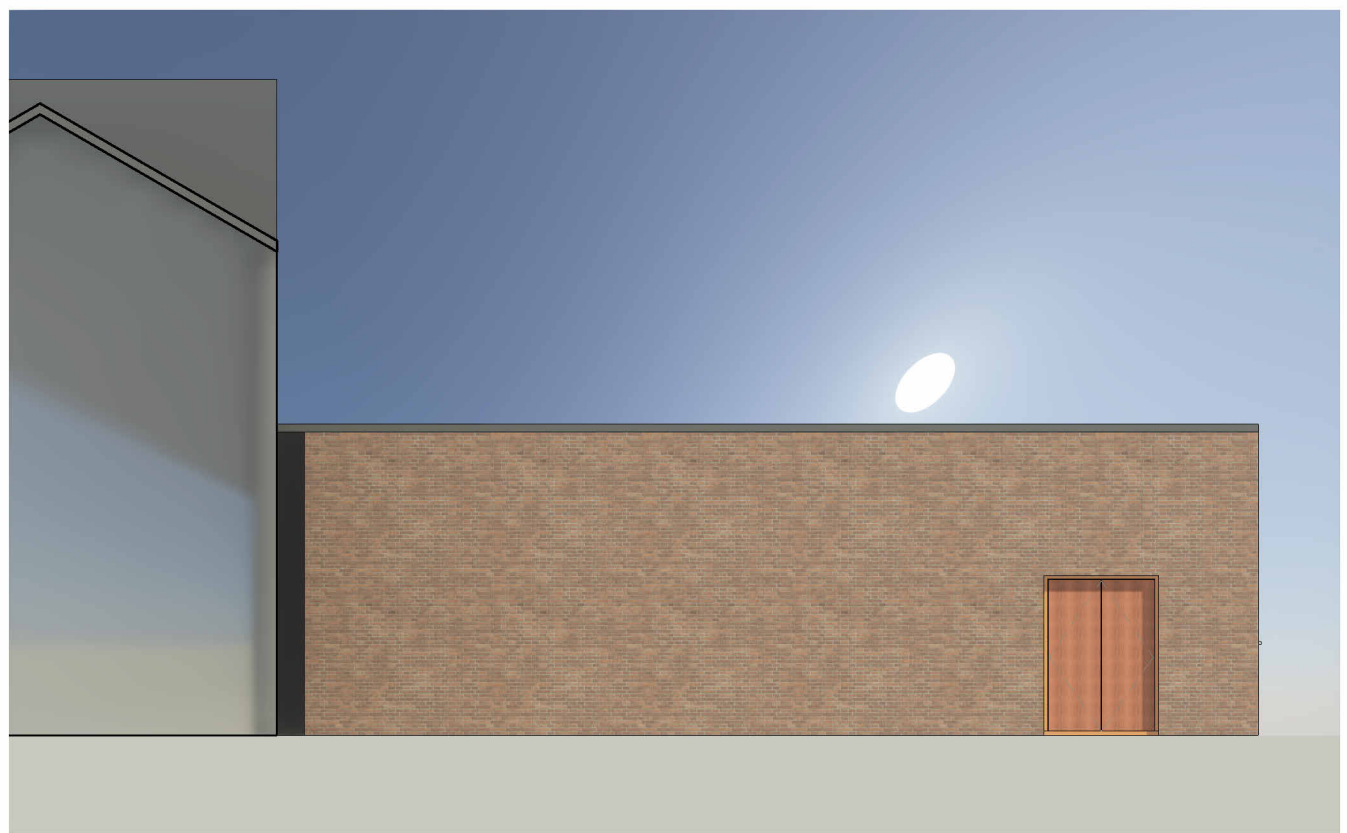

Existing Rear Elevation
1 : 100

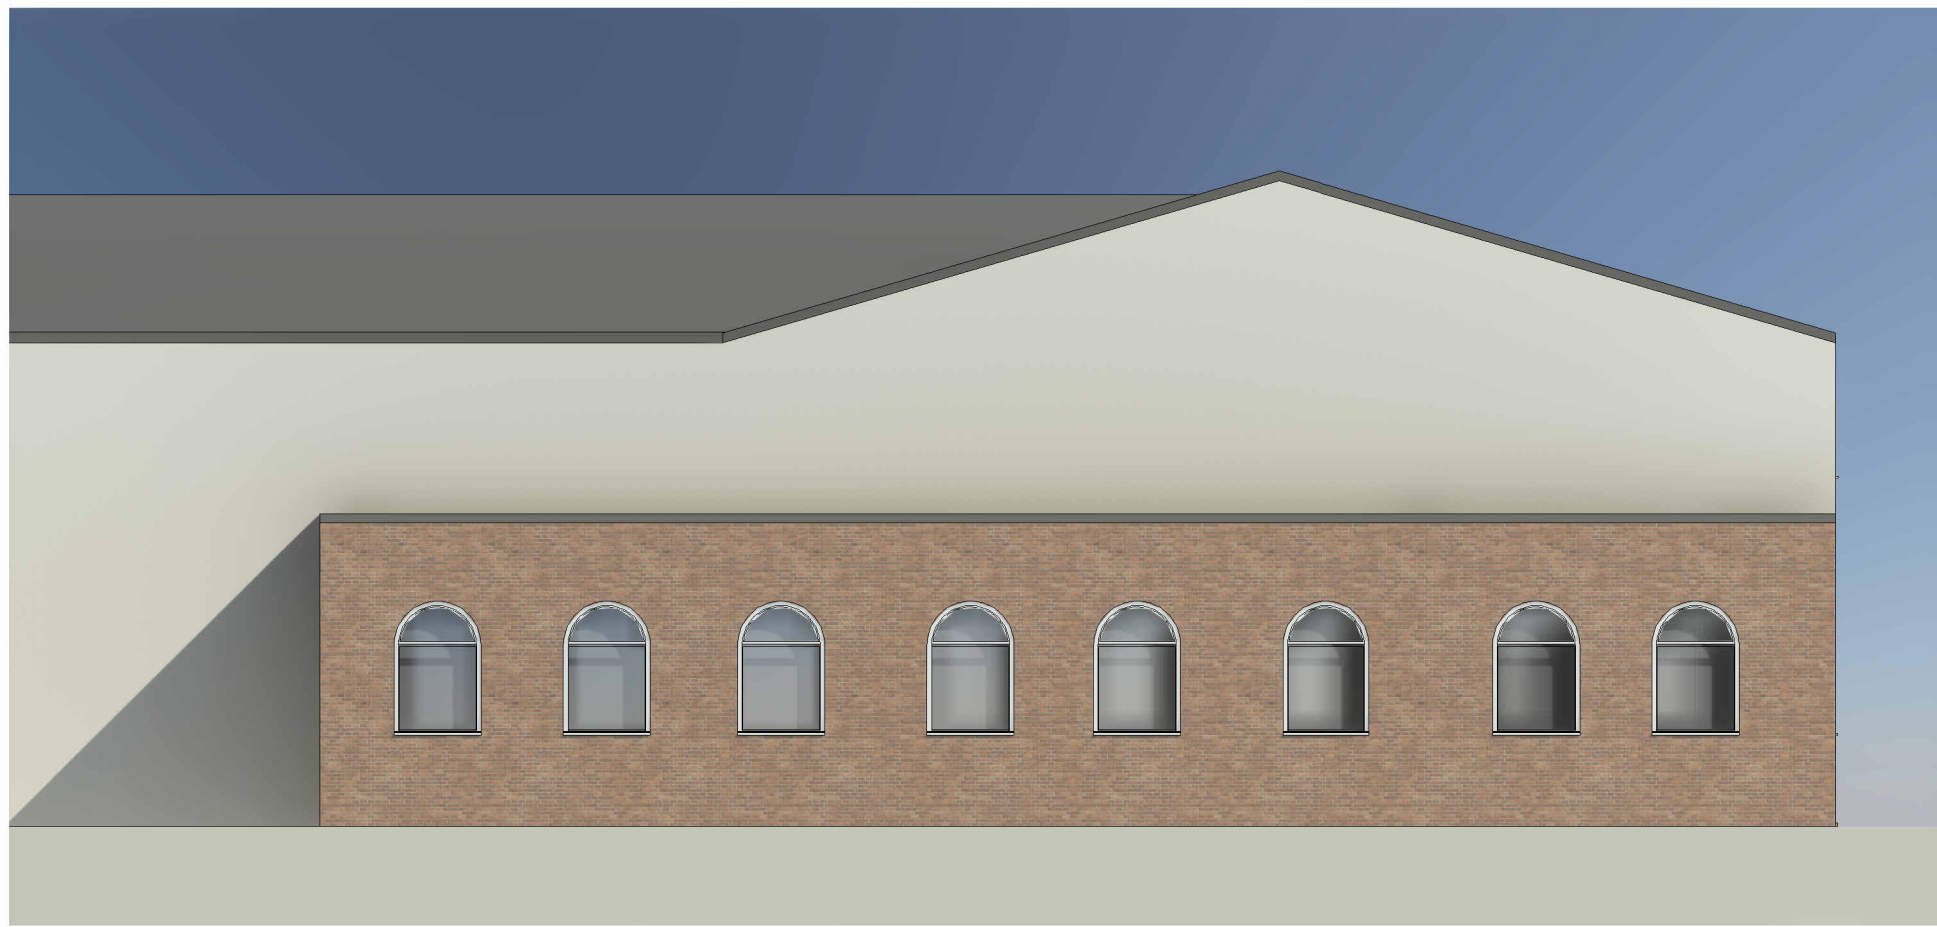

Existing Side Elevation
1 : 100

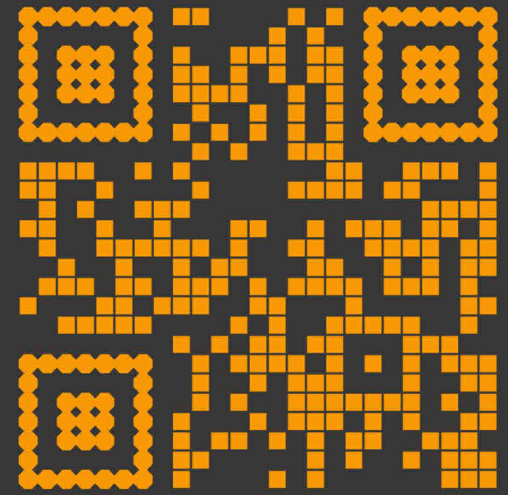

© Ideal Architects Limited
WWW.Ideal-Architects.co.uk
This Drawing & Design is the copyright of Ideal Architects Ltd and should not be reproduced without written consent.
Contractors are to check all levels & dimensions on site prior to site works commencing & report discrepancies to the Designers.
DO NOT SCALE FROM THIS DRAWING

Existing Drawings
Salisbury Conservative Club Badger St, Bury BL9 6AD

Rev	Description	Date
Rev	Description	Date

Client: Mitre Owner

Existing Plans

(DR)A100
Revision

