


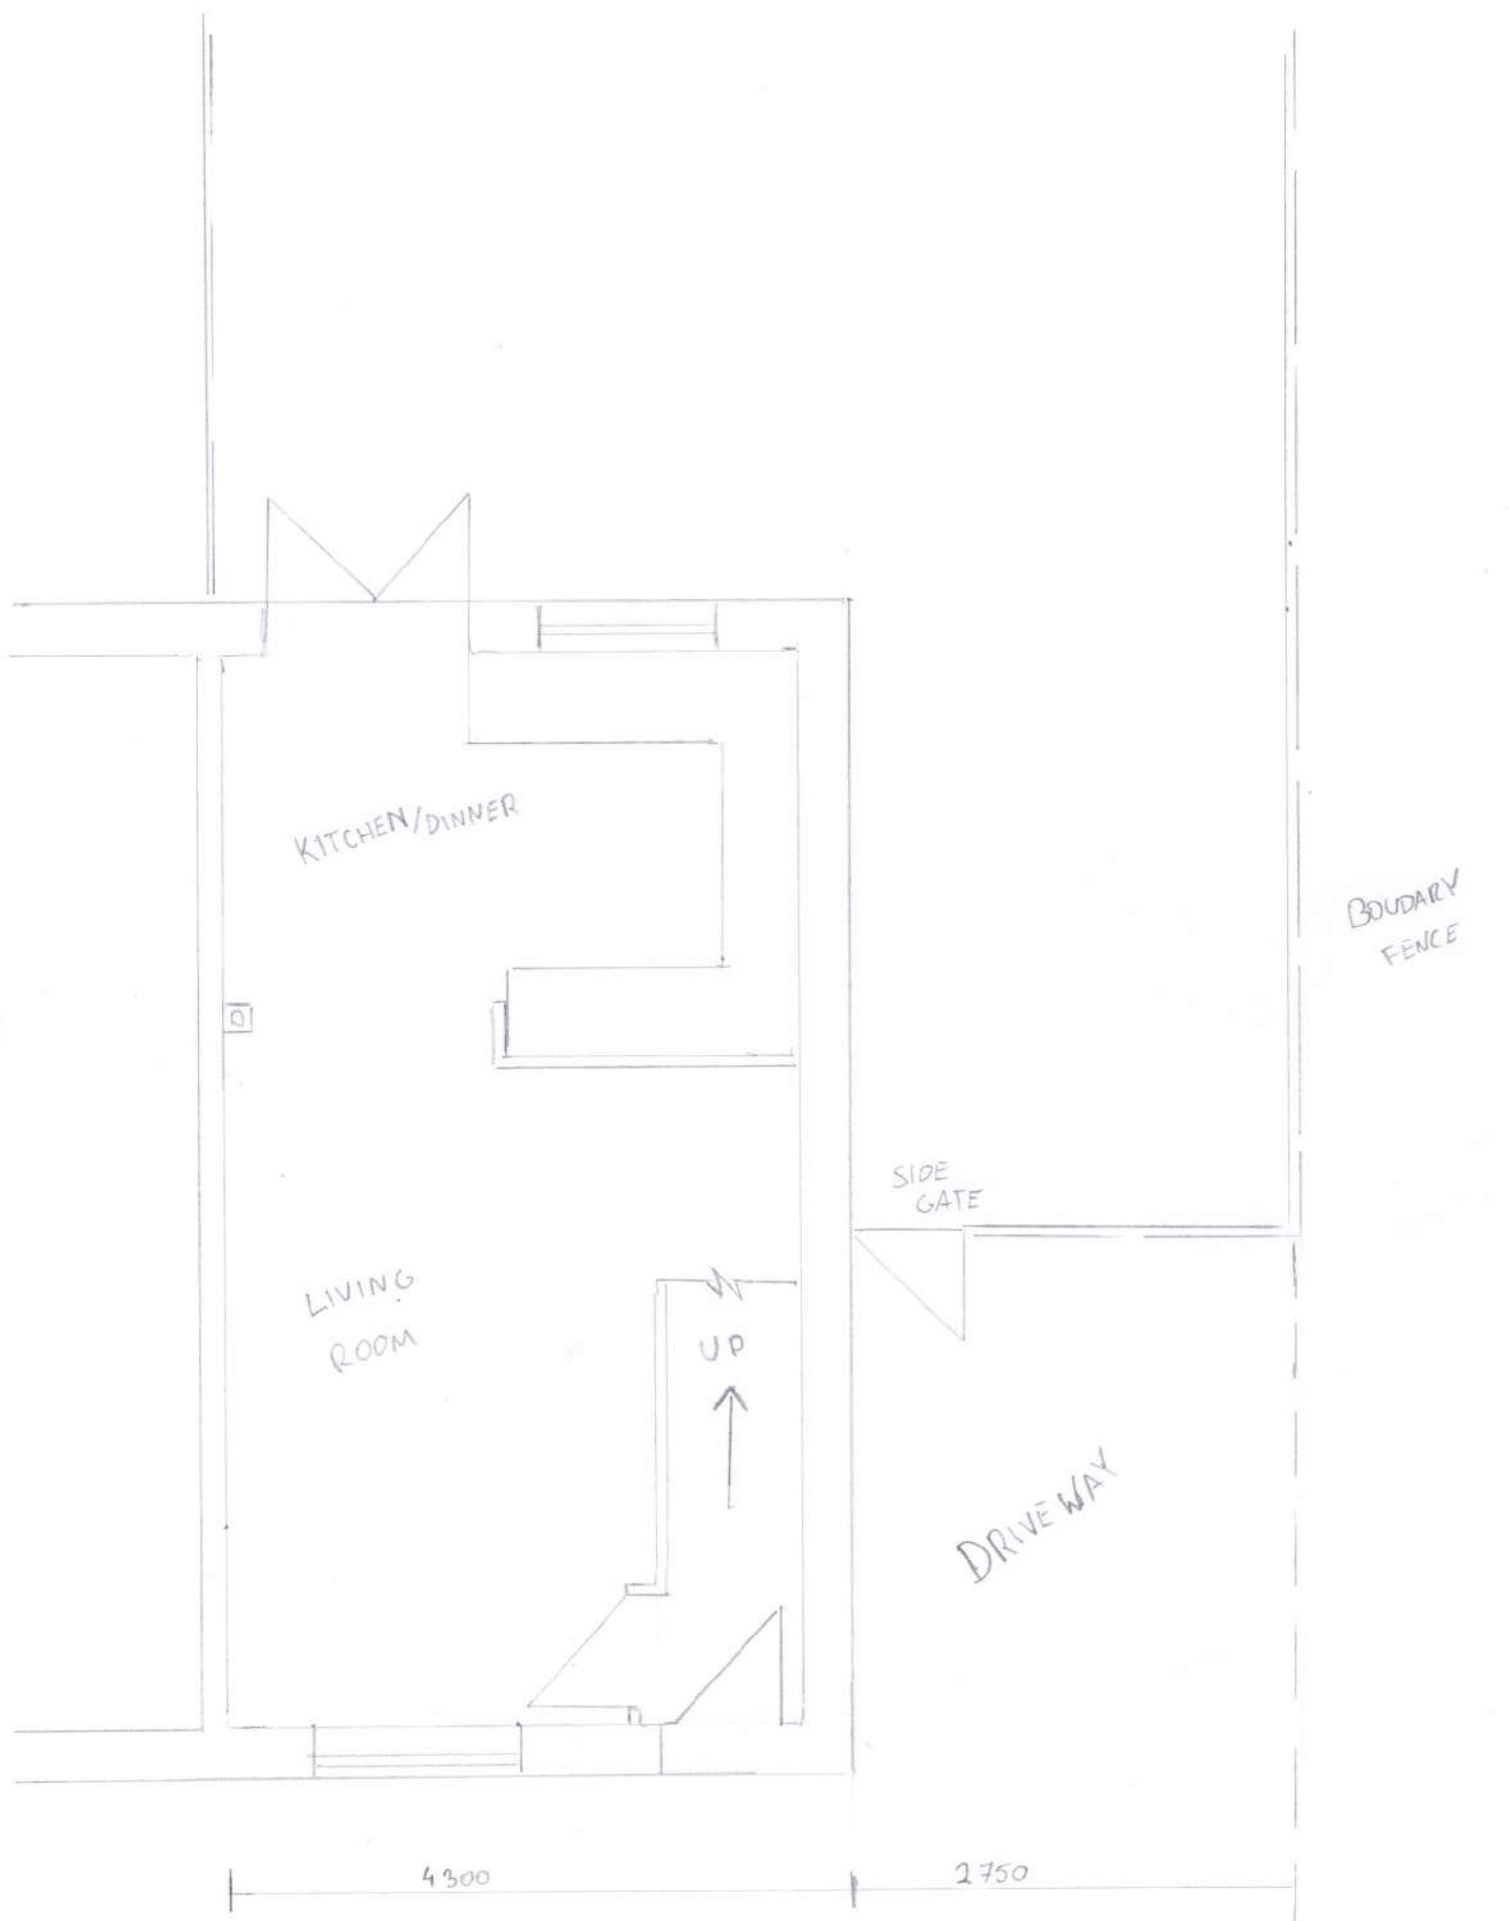

EXISTING GROUND FLOOR  
PLAN

SINGLE STOREY SIDE EXTENSION  
6 ORCHID DRIVE  
BURY BL9 8EL

